
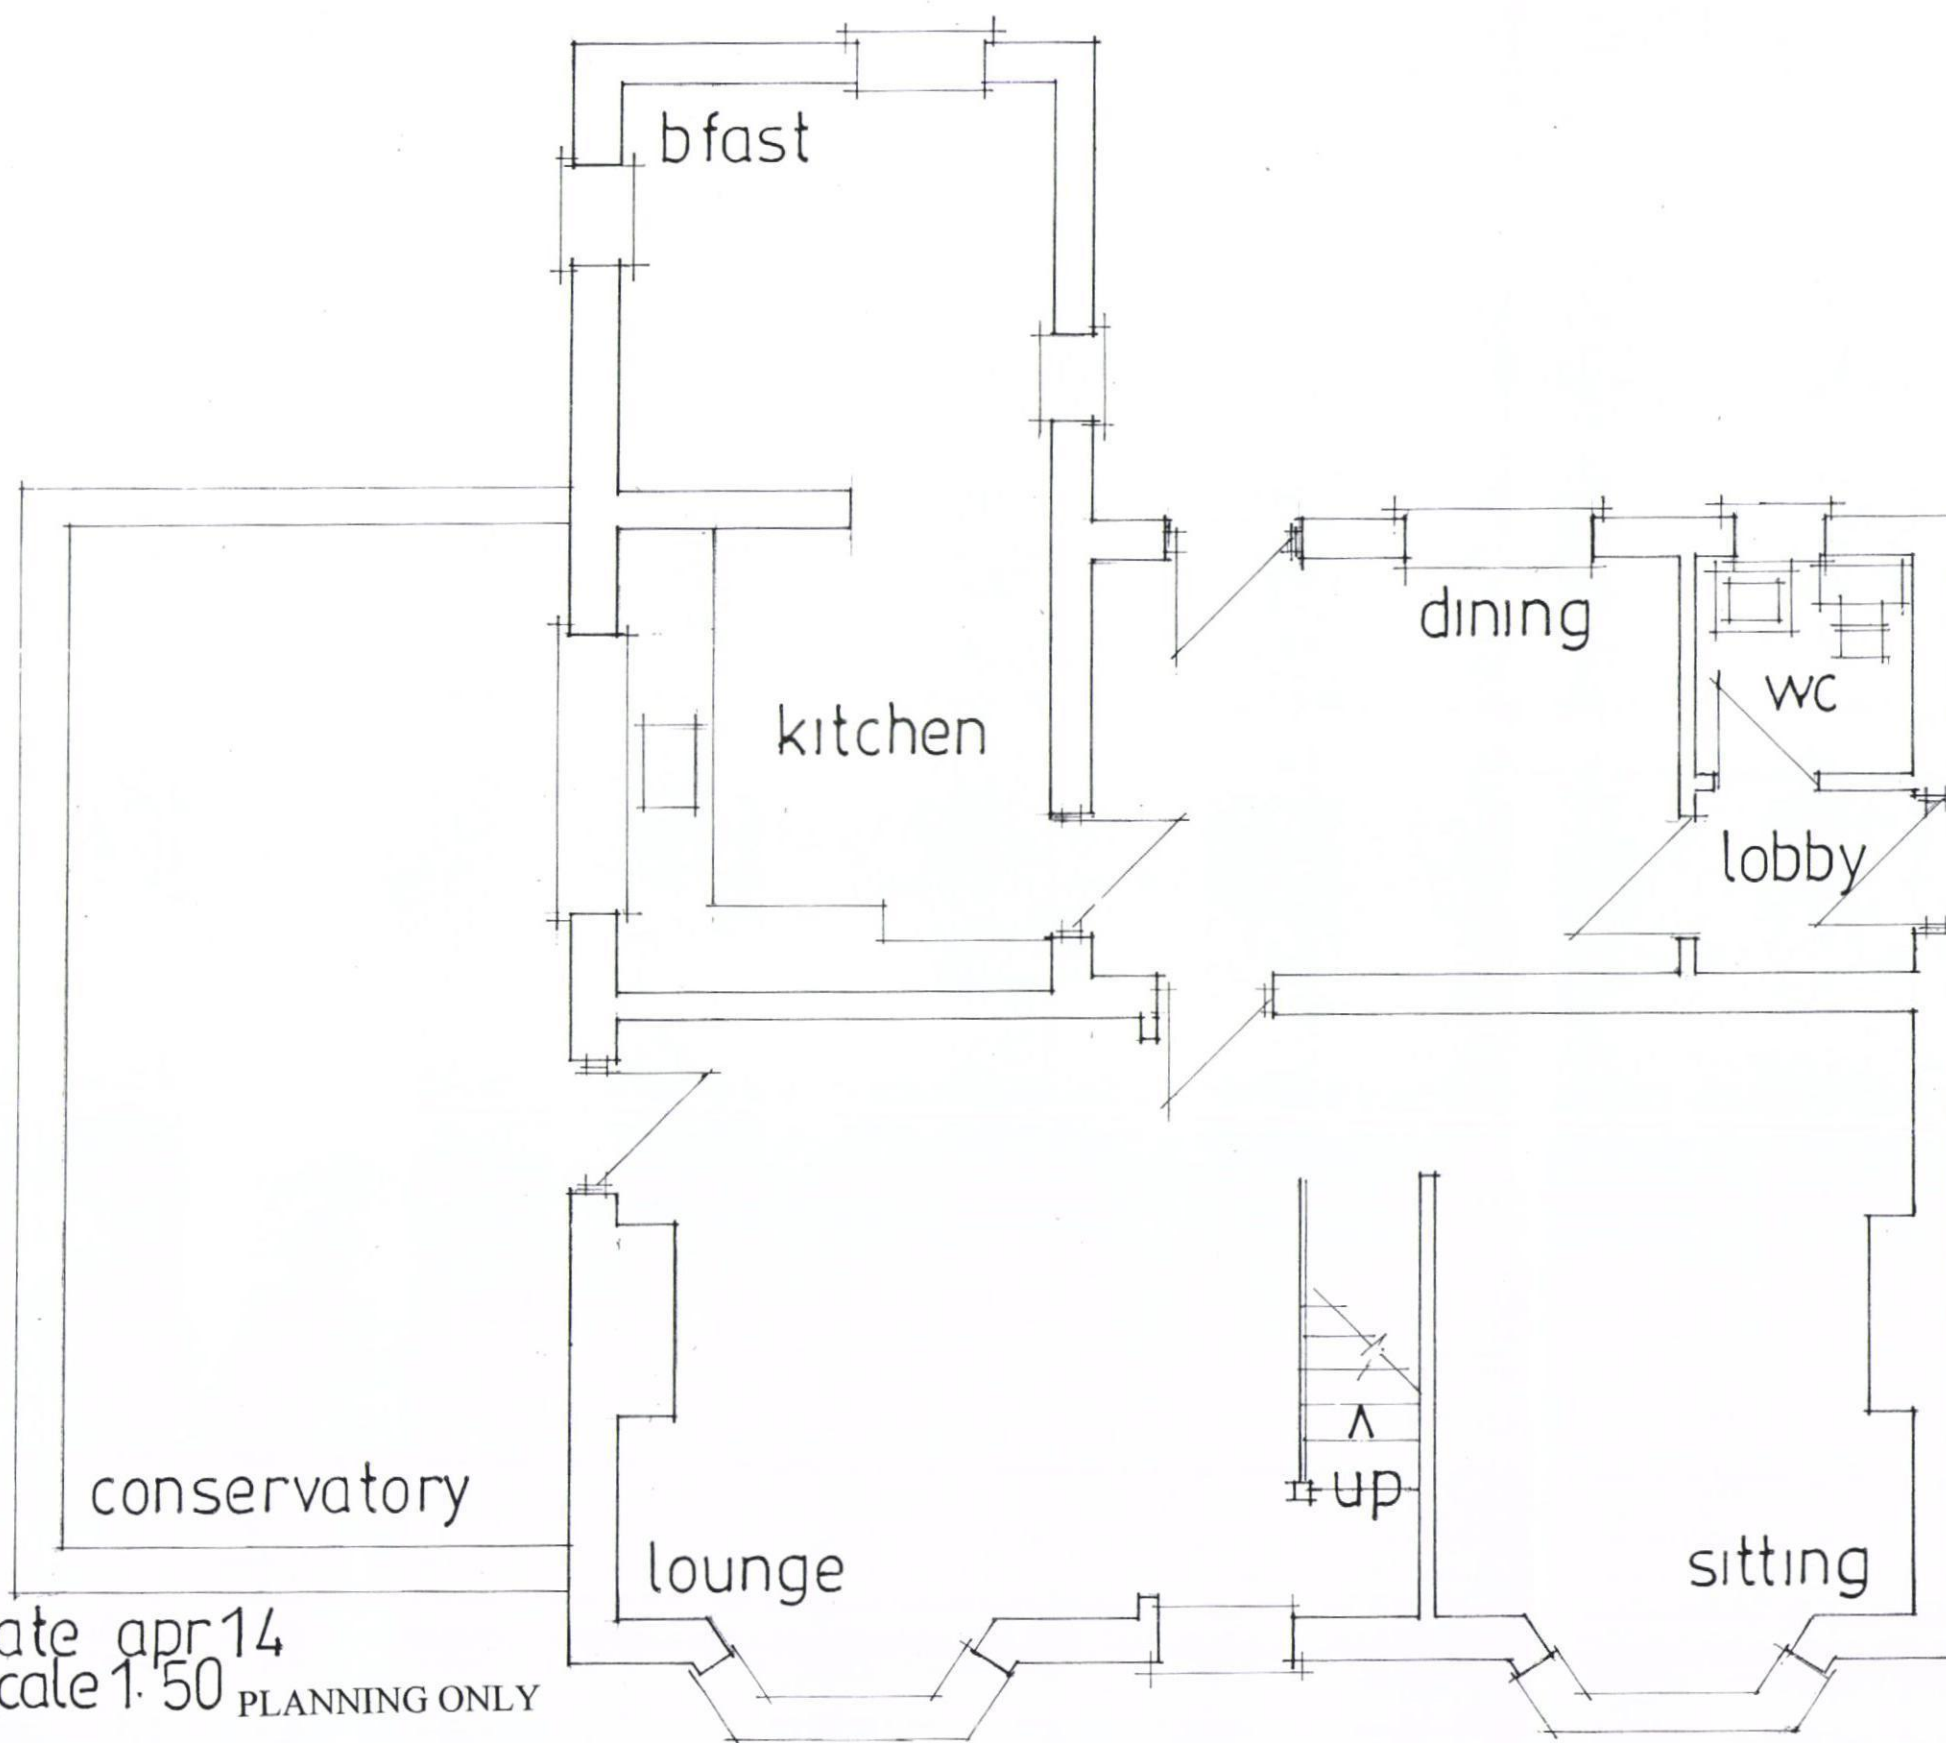


**PROPOSED ADDITION TO FORM NEW DWELLING
25, BRIGHTS LANE, HAYLING ISLAND, HANTS.
FOR MR & MRS D. BAILEY.**

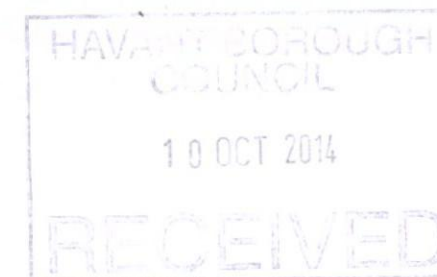

Existing ground floor

PETER J. WALKER MRICS
CHARTERED SURVEYOR
182 SEAFRONT, HAYLING ISLAND, HANTS
PO11 9 AN

TEL: 02392 467571

date apr 14
scale 1:50 PLANNING ONLY