



WRITTEN DIMENSIONS TO BE TAKEN IN PREFERENCE TO SCALE AND ARE TO BE CHECKED ON SITE PRIOR TO COMMENCING WORK. THIS DRAWING IS TO BE READ IN CONJUNCTION WITH ALL OTHER DOCUMENTS RELATING TO THIS PROJECT. ANY DISCREPANCIES ARE TO BE REPERERED IMMEDIATELY TO THE ARCHITECT. THIS DRAWING IS COPYRIGHT AND SHOULD NOT BE USED OR REPRODUCED WITHOUT PERMISSION. IT IS THE CONTRACTORS RESPONSIBILITY TO ENSURE COMPLIANCE WITH THE BUILDING REGULATIONS.

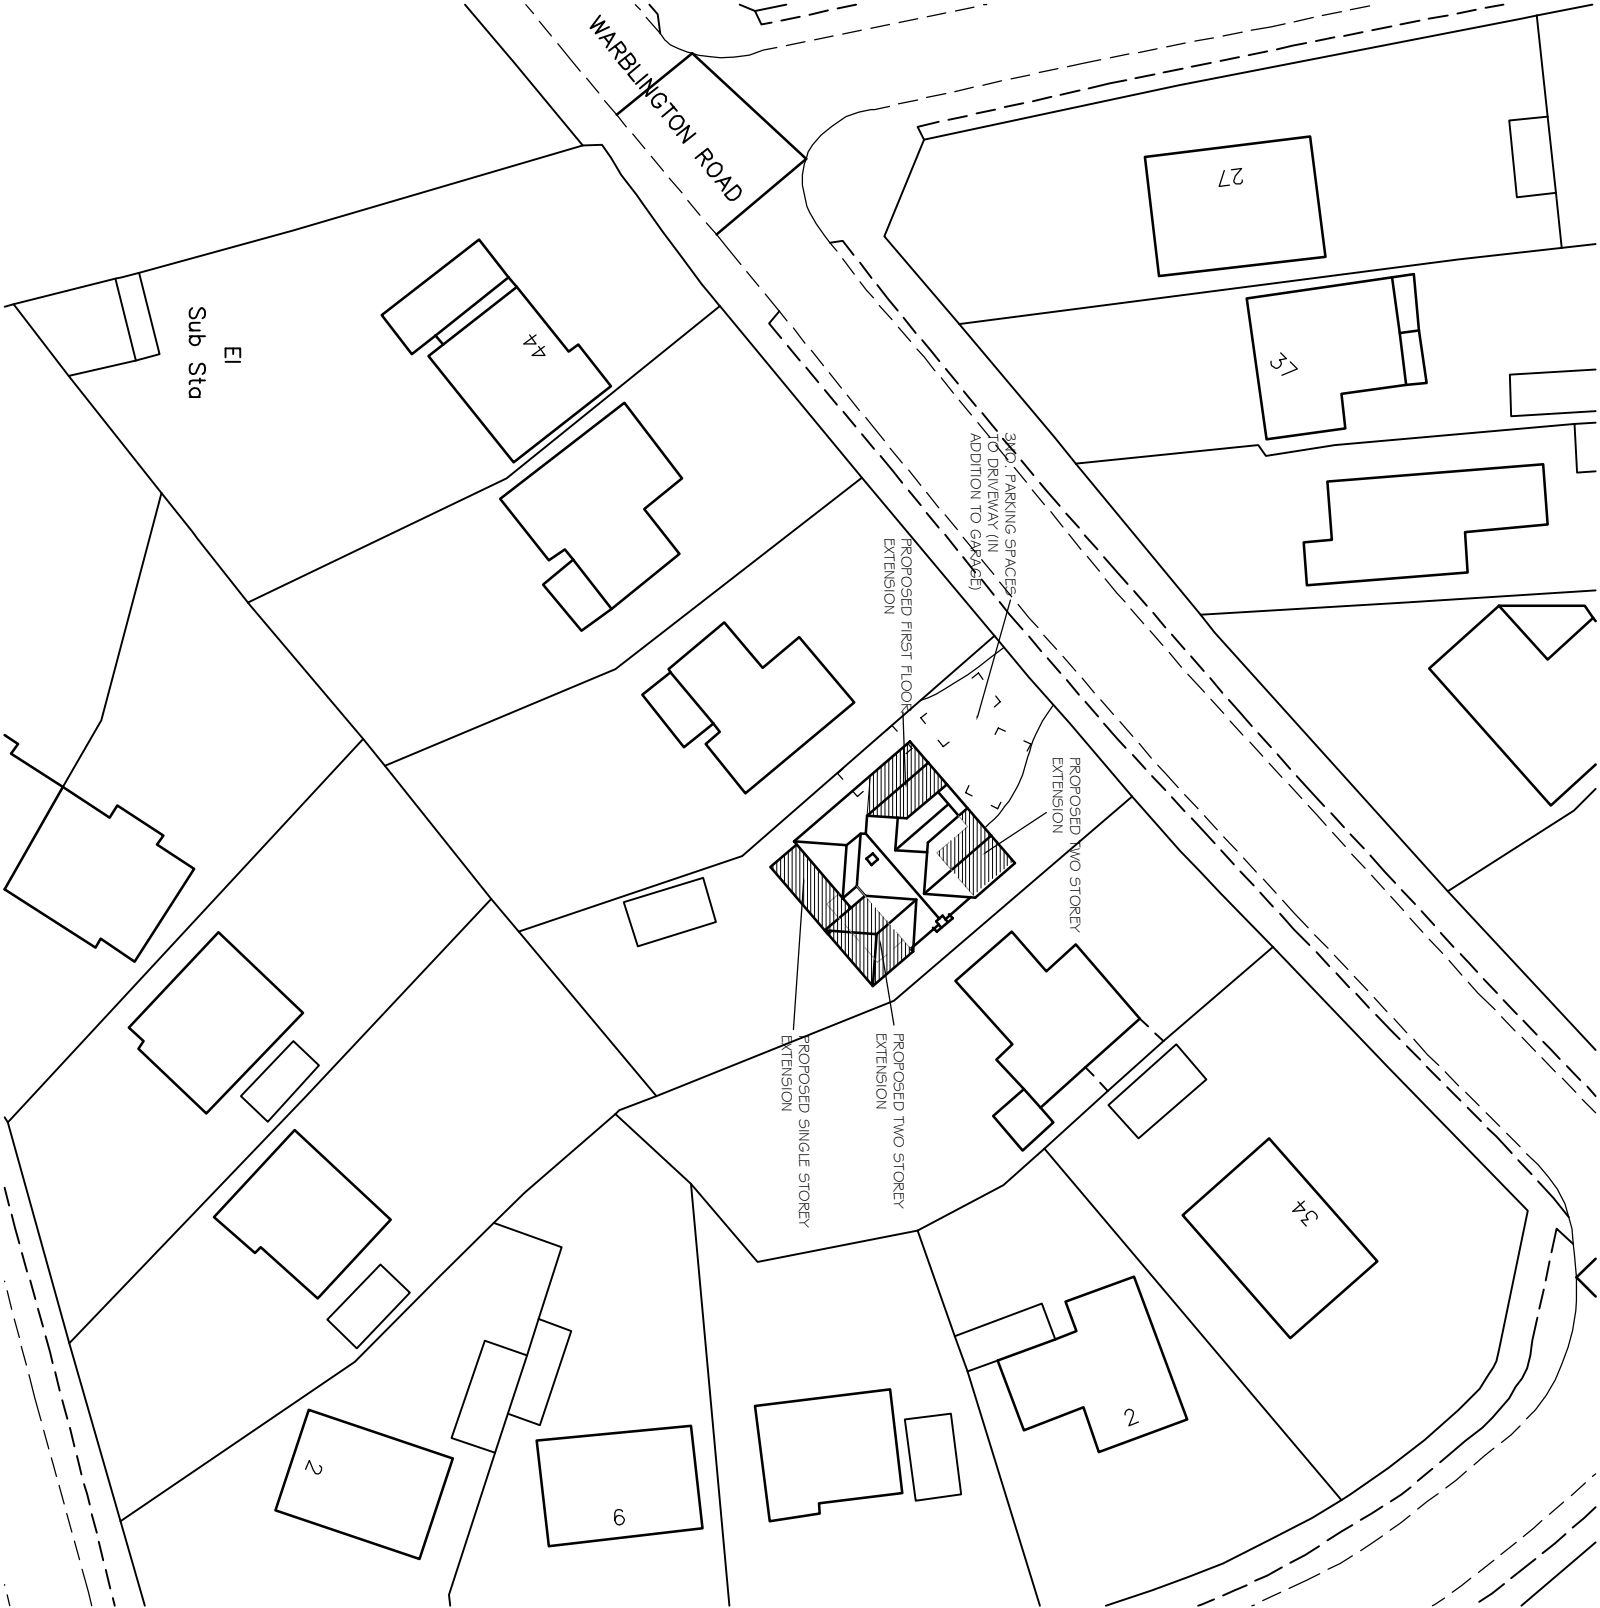

BLOCK PLAN 1 : 5 0 0

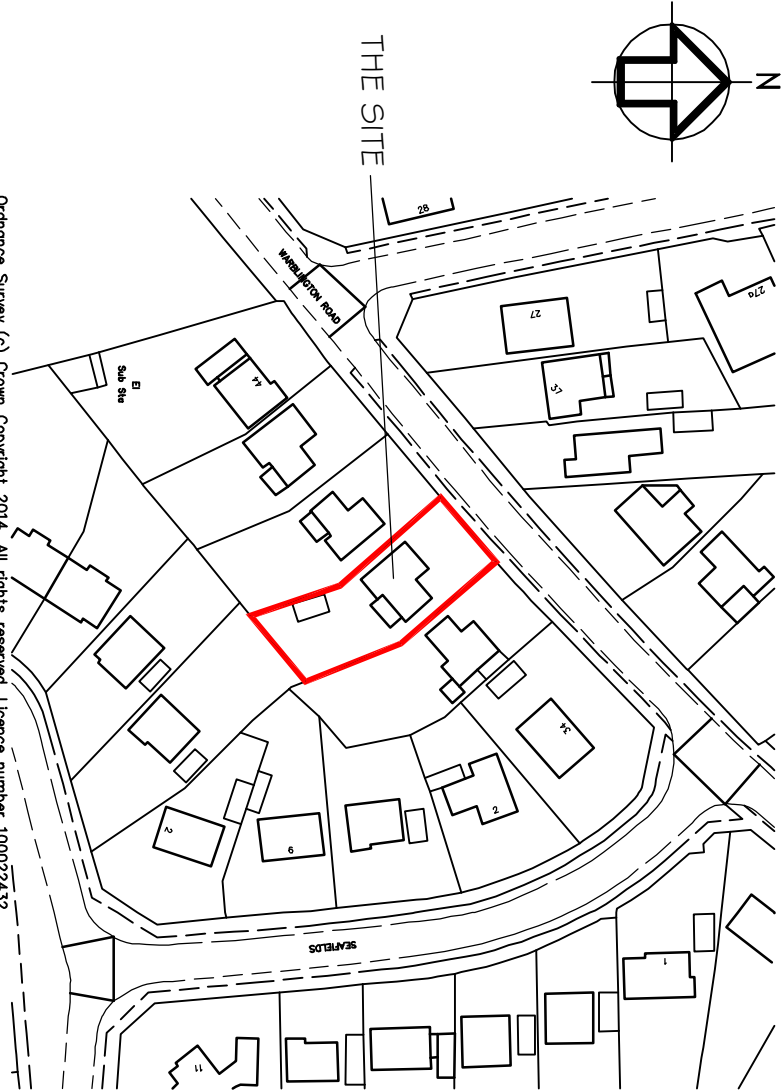

SITE LOCATION PLAN 1 : 1 2 5 0

Ordnance Survey (c) Crown Copyright 2014. All rights reserved. Licence number 100022432

A.	PARKING SPACES ADDED	27.09.14
REV.	DESCRIPTION	DATE

PROJECT
38 WARBLINGTON ROAD
EMS WORTH
HAMSPHIRE

DRAWING TITLE
SITE LOCATION AND BLOCK PLANS

CLIENT
MR & MRS R BATT

SCALE	DRAWN BY	DATE
1:1250 / 1:500@A3	PLB	SEP 14
DWG NO	385/05	REV. A

PHIL BROWN
(ARCHITECTURAL SERVICES) LTD

10 Mantling Road
Littlehampton
West Sussex BN27 3DQ
Tel 01903 716177
www.philbrownarch.co.uk