


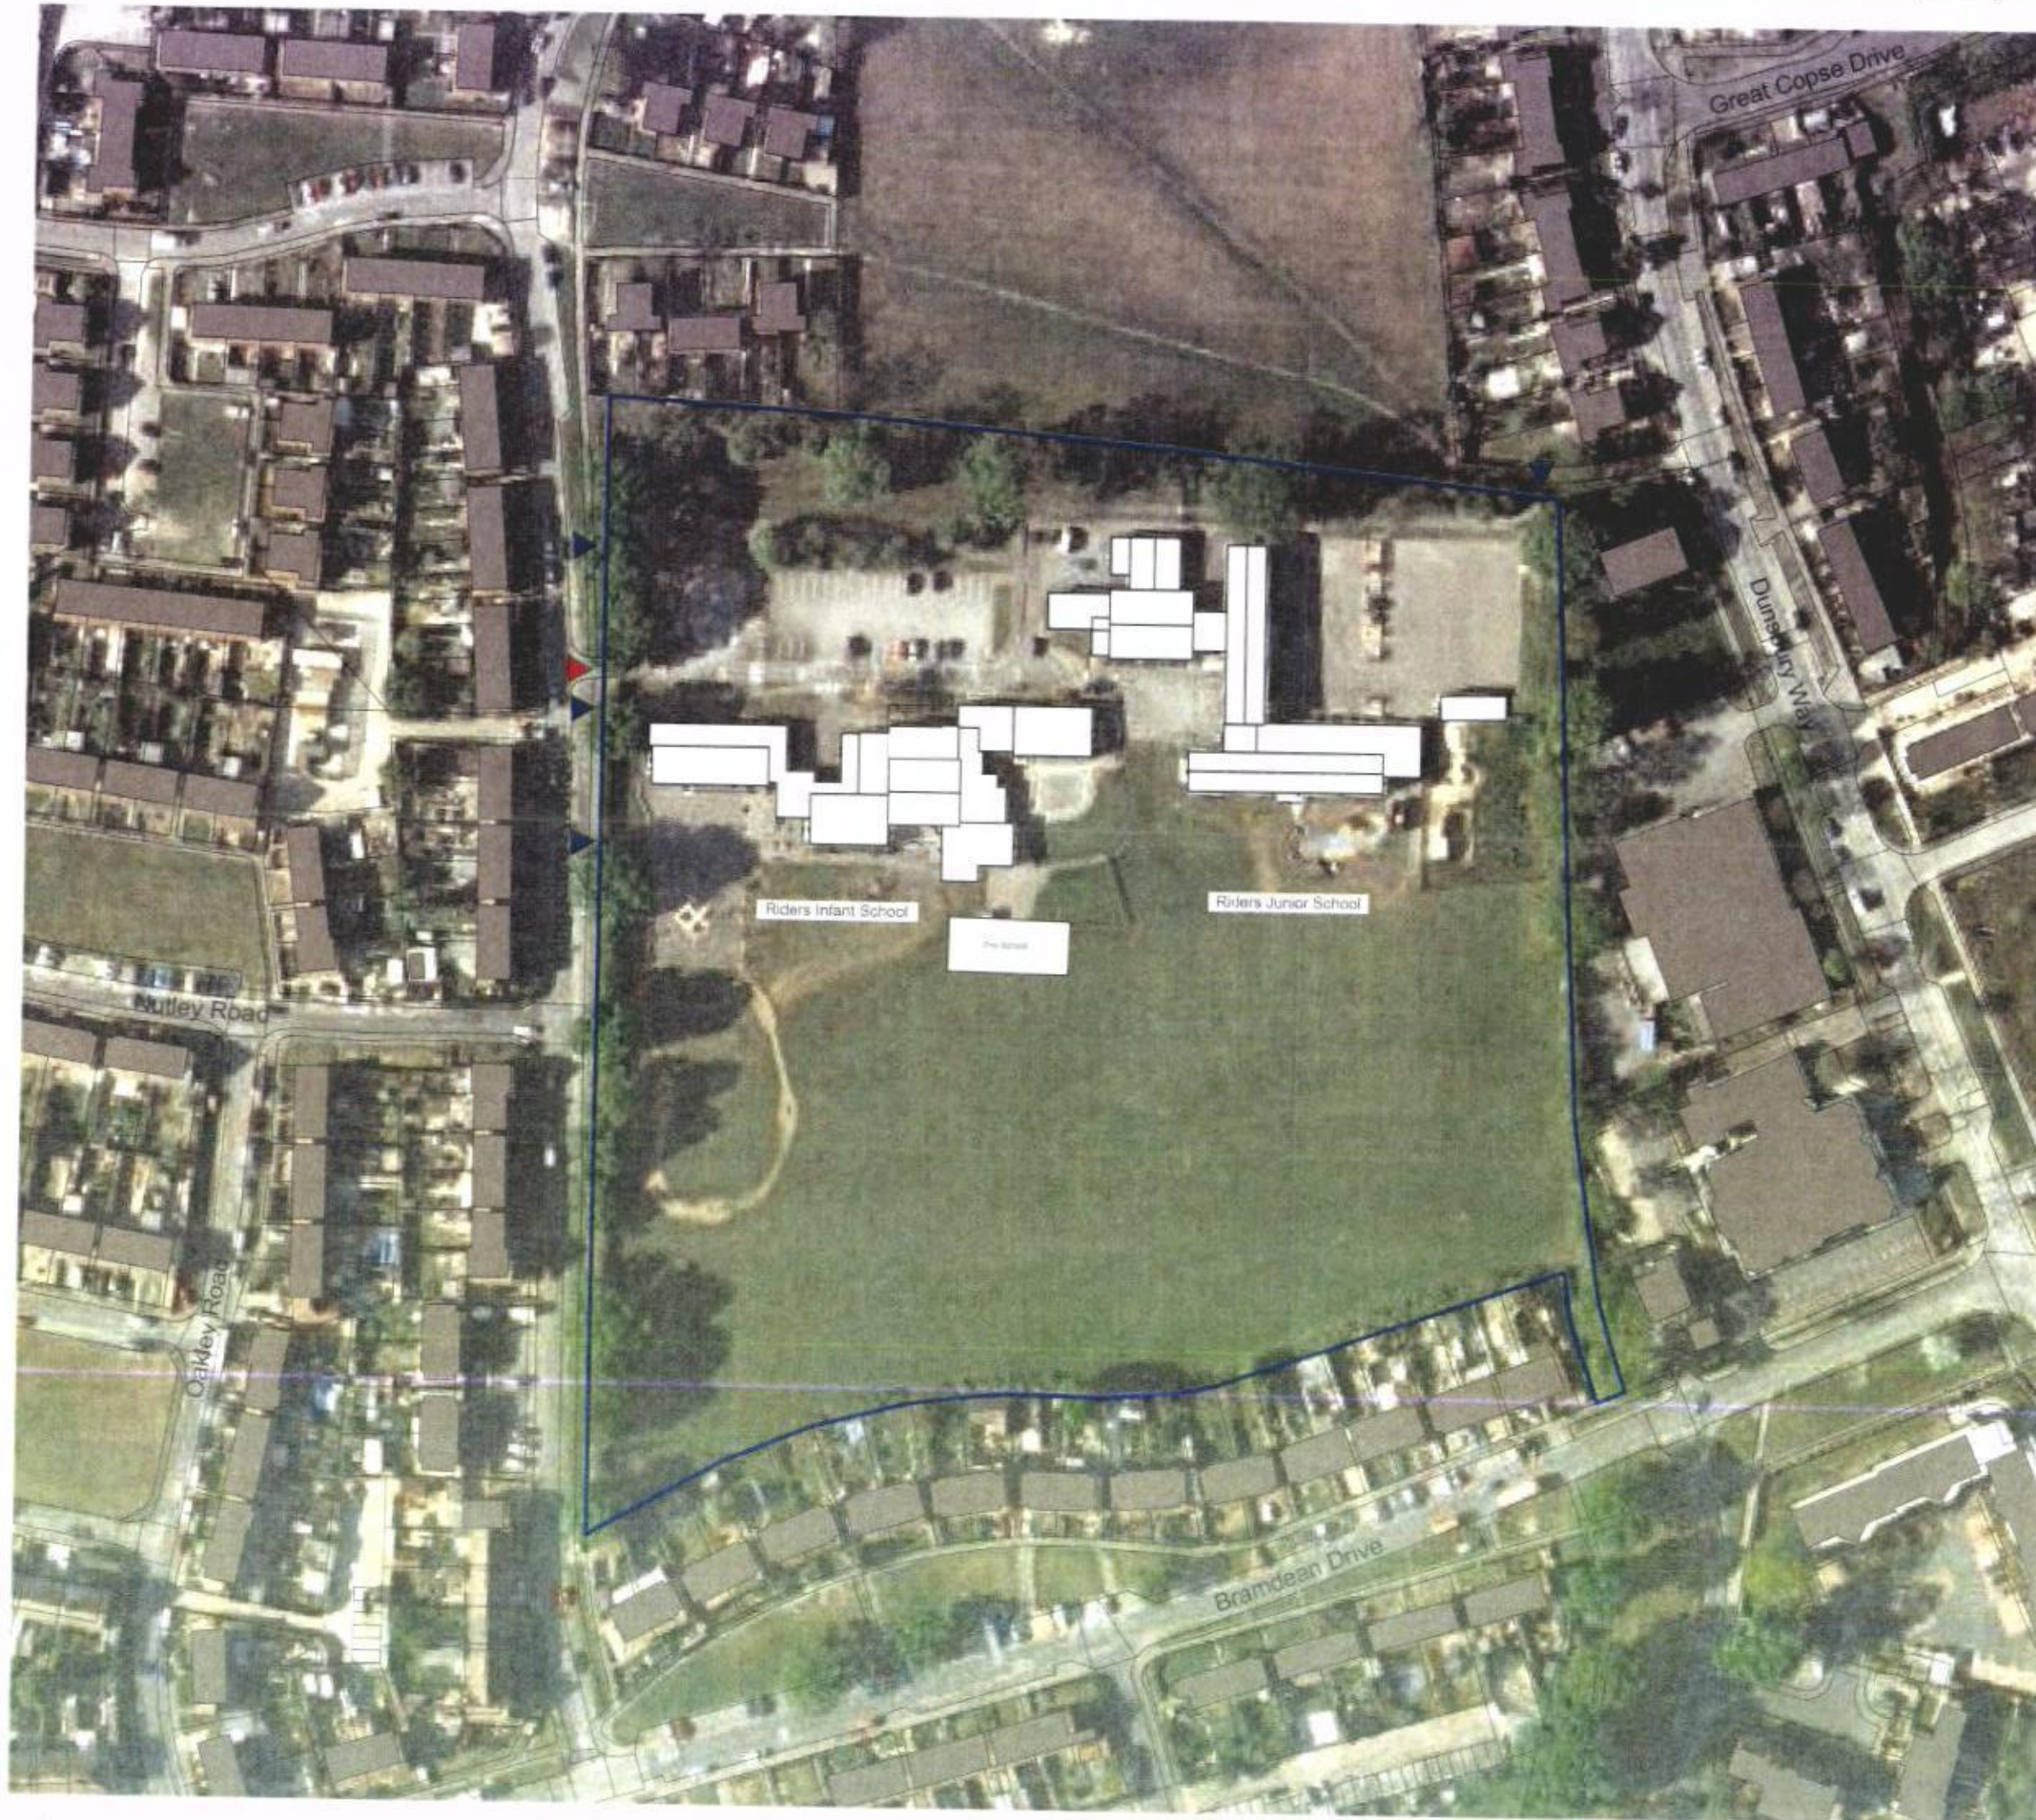

Property Services


Riders Infant & Junior Schools

Expansion from 2FE to 3FE

Existing Aerial Site Plan



- ▶ Existing Pedestrian Access
- ▶ Existing Vehicular Access
- Site Boundary

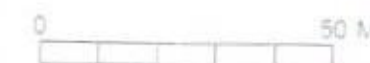

PLANNING

1:1250 @ A3

P10292.02

July 2014

