



Department of Planning and
Development
Havant Borough Council
Public Service Plaza
Civic Centre Road
Havant
Hampshire
PO9 2AX

Developer Services
Southern Water
Sparrowgrove House
Sparrowgrove
Otterbourne
Hampshire
SO21 2SW

Tel: 0330 303 0119

Email: developerservices@southernwater.co.uk

Your Ref
APP/14/00608
Our Ref
PLAN-006645
Date
01/07/2014

Dear Sir

Proposal: Variation of condition 12 (approved drawings) to allow changes including: split floor levels and associated changes to external design, raising and reducing of parts of roof and raising of patios. Deletion of approved chimneys.

Site: Land rear of 40 Queens Road, Waterloo, PO7 7SB.
APP/14/00608


Thank you for your letter of 20/06/2014.

Southern Water has no comments to make in respect of the above variation of condition application submitted.

Yours faithfully

Developer Services

SOUTHERN WATER

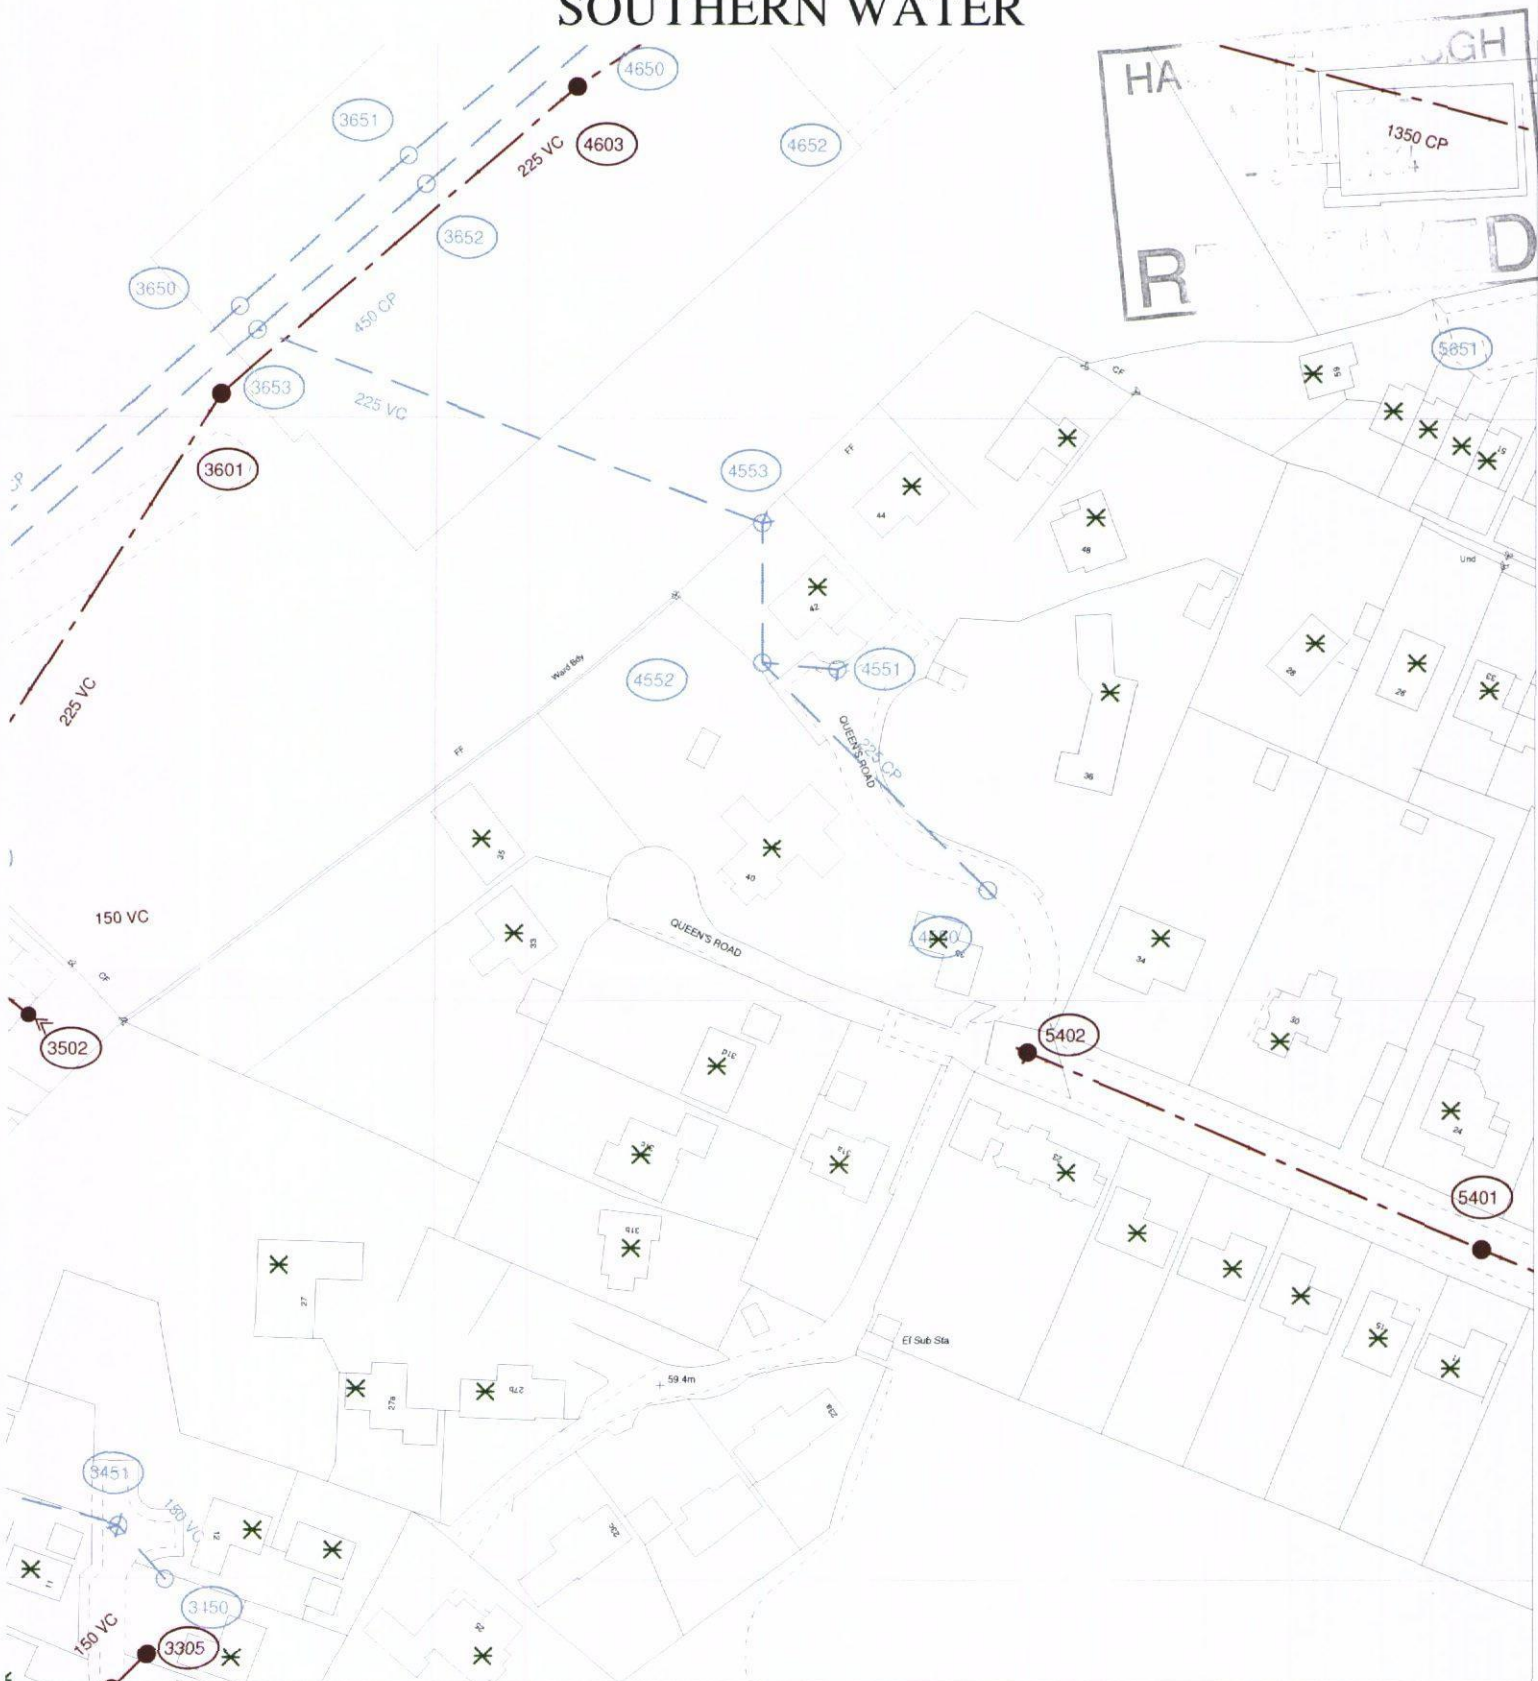

The positions of pipes shown on this plan are believed to be correct, but Southern Water Services Ltd accept no responsibility in the event of inaccuracy. The actual positions should be determined on site.

Based upon Ordnance Survey Digital Data with the permission of the controller of H.M.S.O. Crown Copyright Reserved Licence No. WU 298530

O.S. REF: SU6810NW

Scale: 1:1250

Screen Print

WARNING: BAC pipes are constructed of Bonded Asbestos Cement

WARNING: Unknown (UNK) materials may include Bonded Asbestos Cement



Printed By: reddyma

Date: 1-7-2014

Southern Water MapGuide Browser

Requested By: