
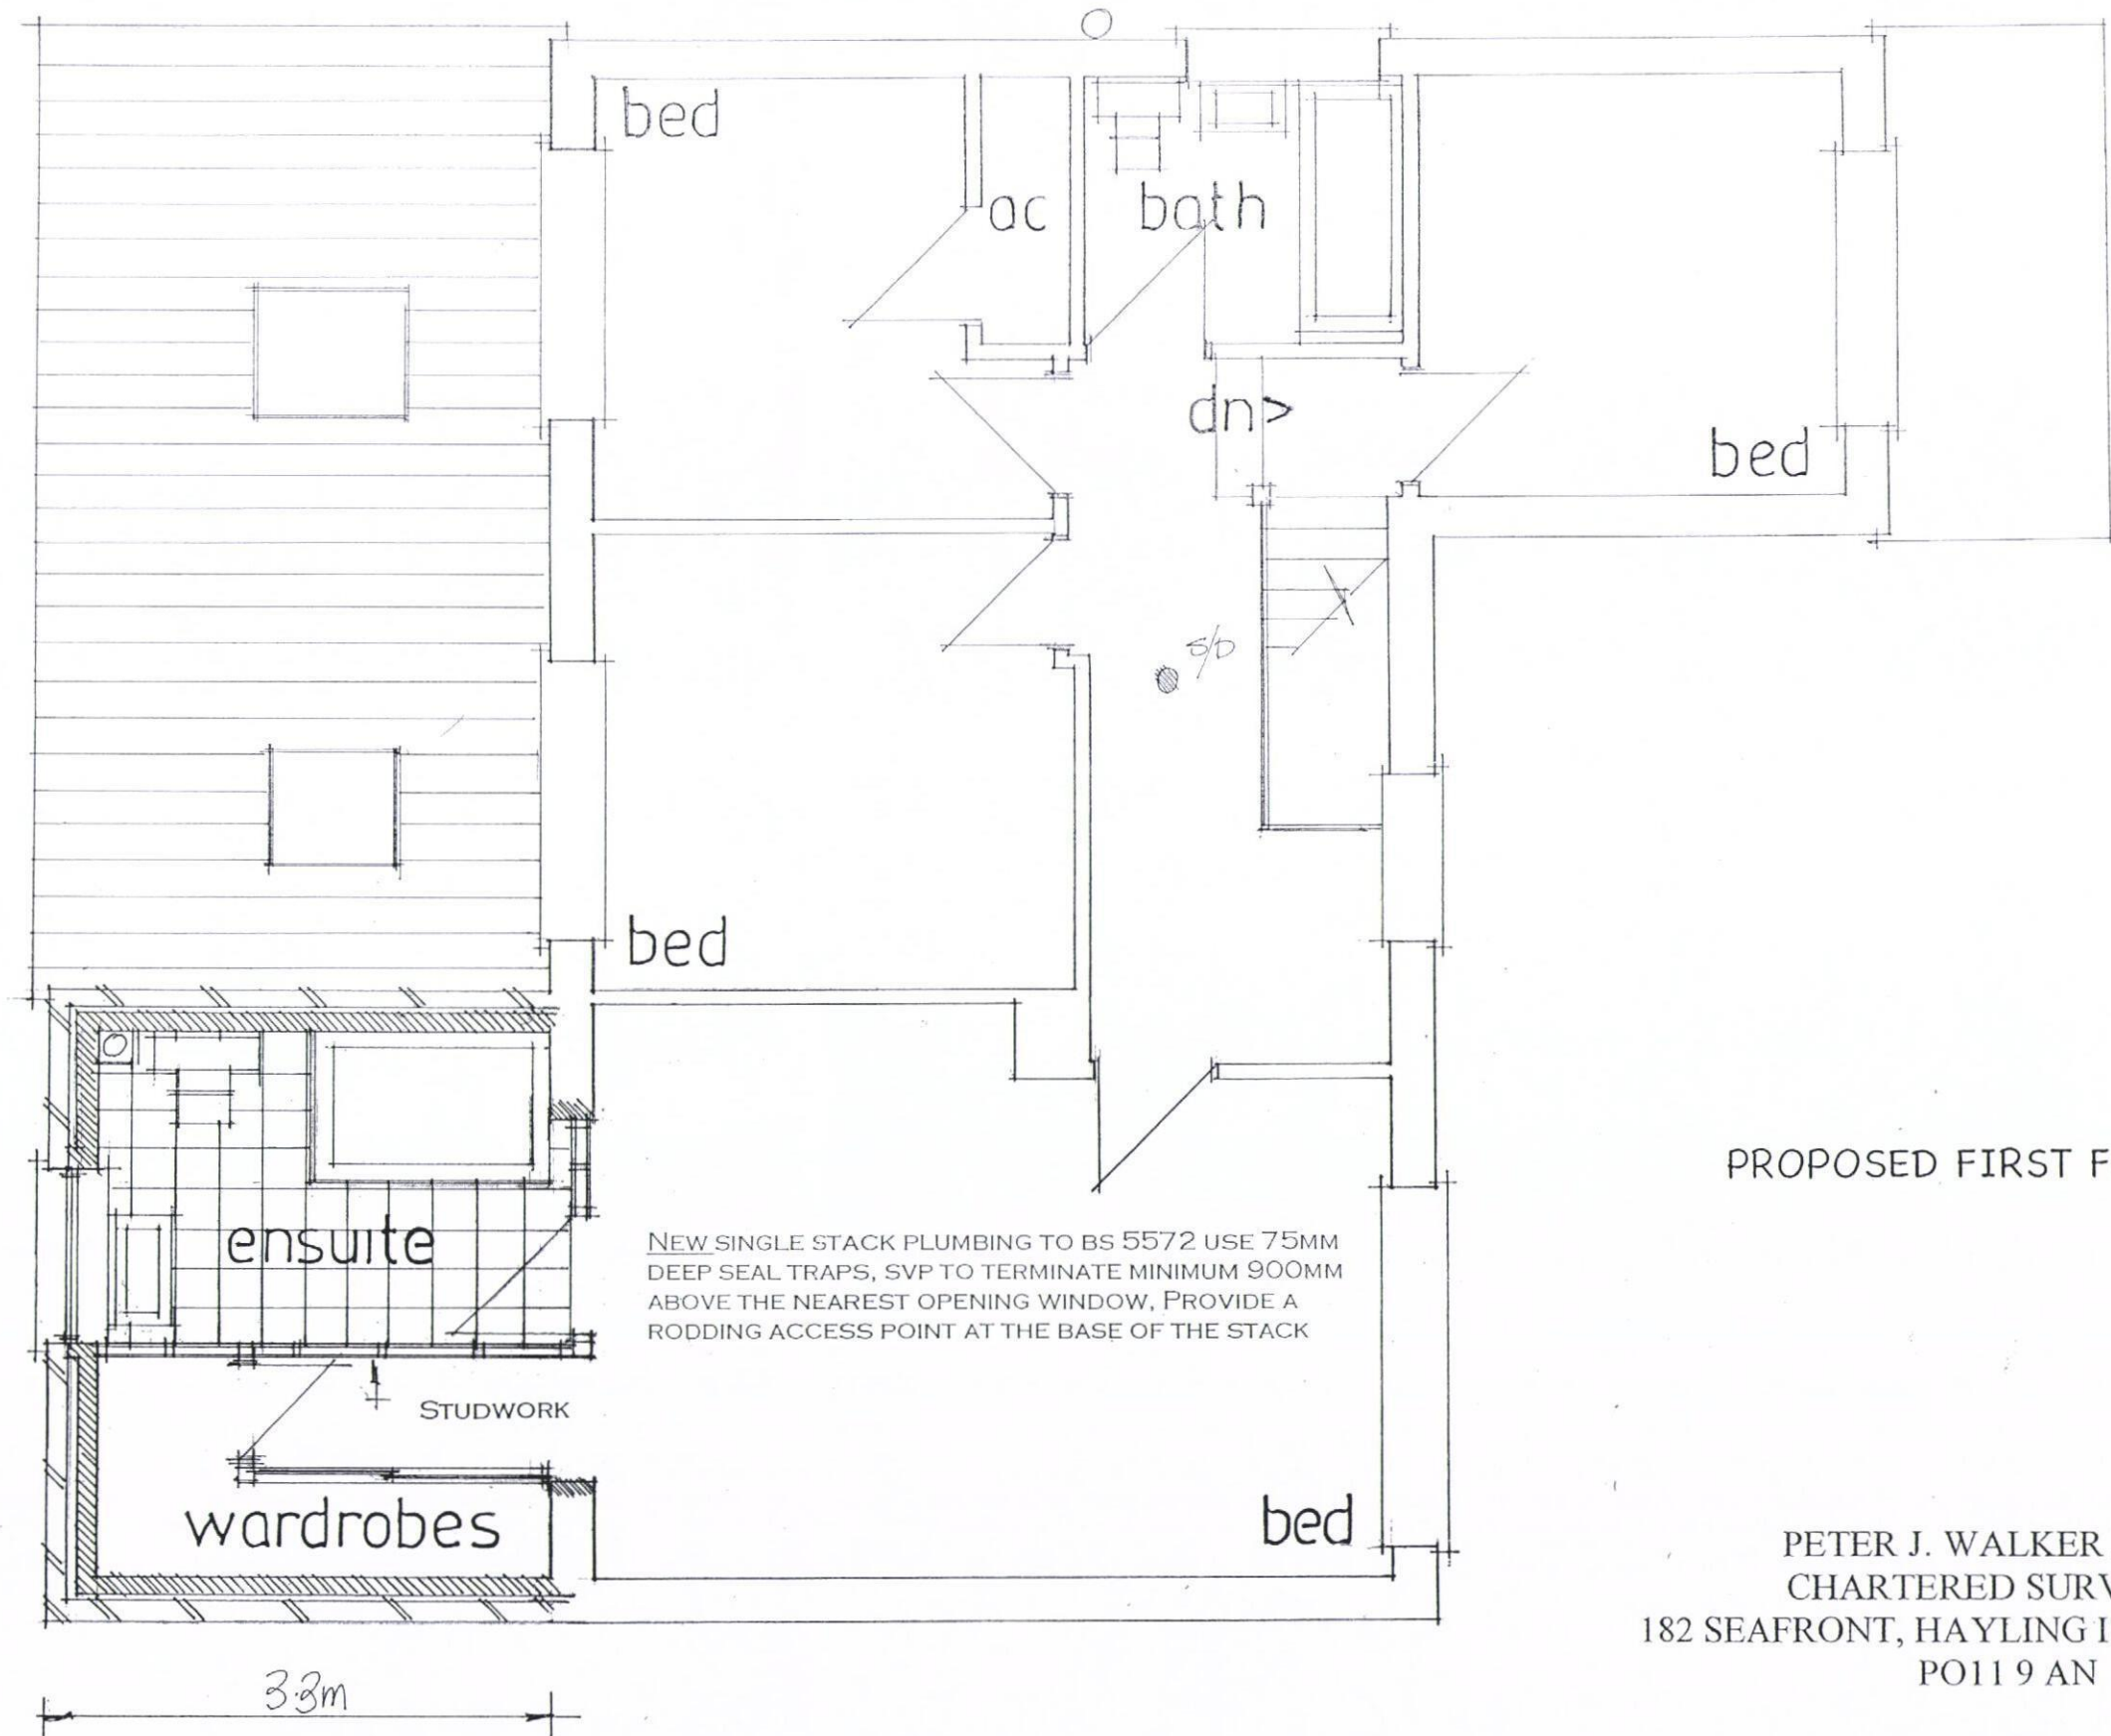


PROPOSED SINGLE/TWO STOREY REAR ADDITION.  
14, TUDOR AVENUE, EMSWORTH, HANTS.  
FOR MR & MRS O. ODOFIN.

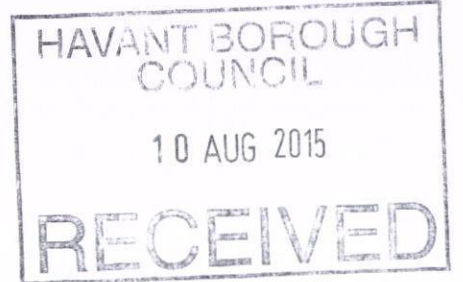

PROPOSED FIRST FLOOR

PETER J. WALKER MRICS  
CHARTERED SURVEYOR  
182 SEAFRONT, HAYLING ISLAND, HANTS  
PO11 9 AN

TEL: 02392467571

date july 15  
scale 1:50