


© Crown copyright.
All rights reserved.
Reproduced by permission.
License No. 100046837

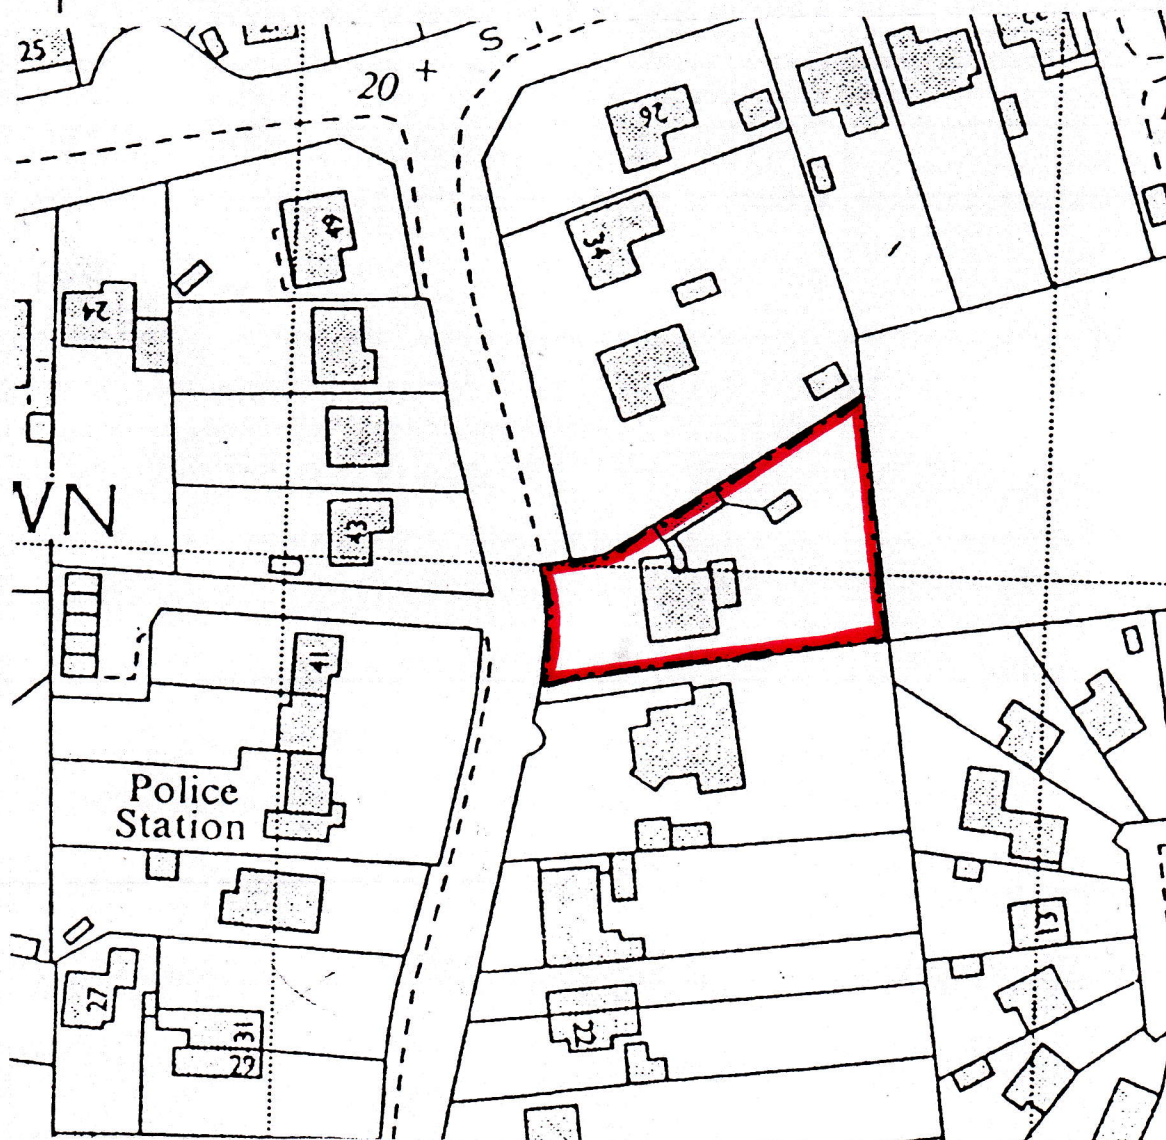

Martin Critchley
Chartered Architect
7 North Street
Havant, Hampshire, PO9 1PW
023 92 474 919
critchleyarchitect@hotmail.com

Job

30, South Road,
Hayling Island, PO11 9AE

Job No.

1467

Title

BLOCK PLAN

Drawing No.

201

Date: 4/12/14

Scale: 1:500

Drawn: PC