


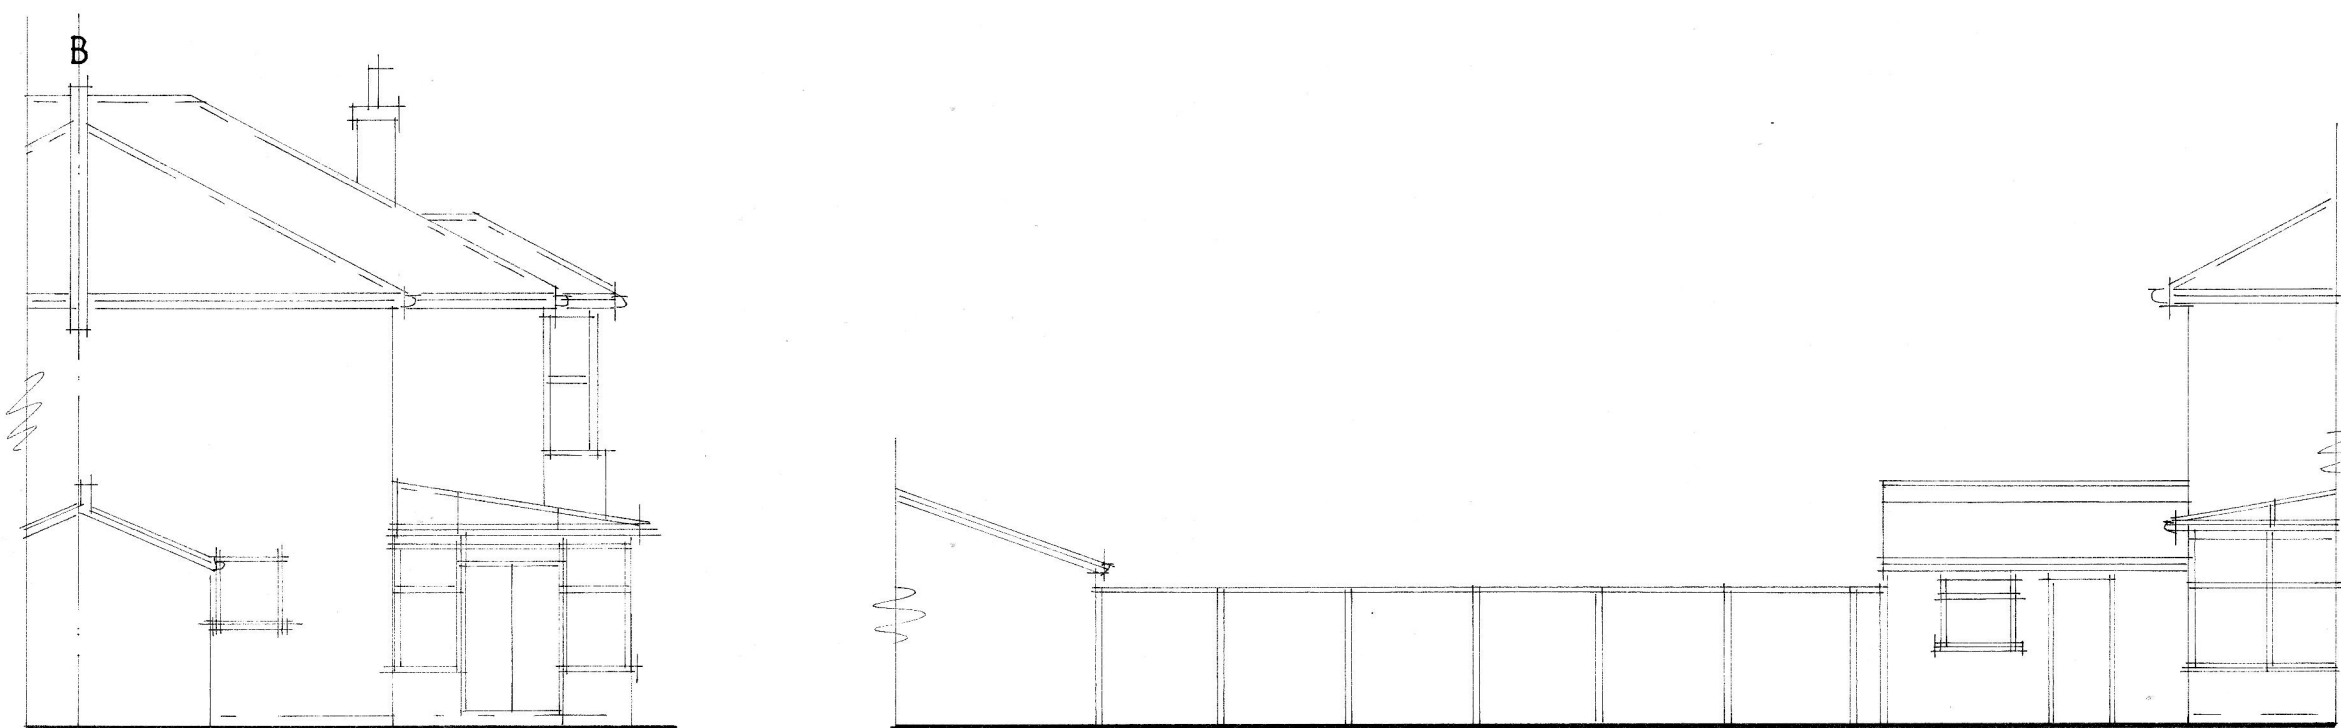
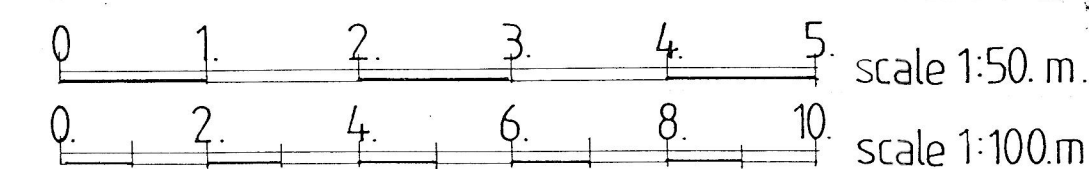
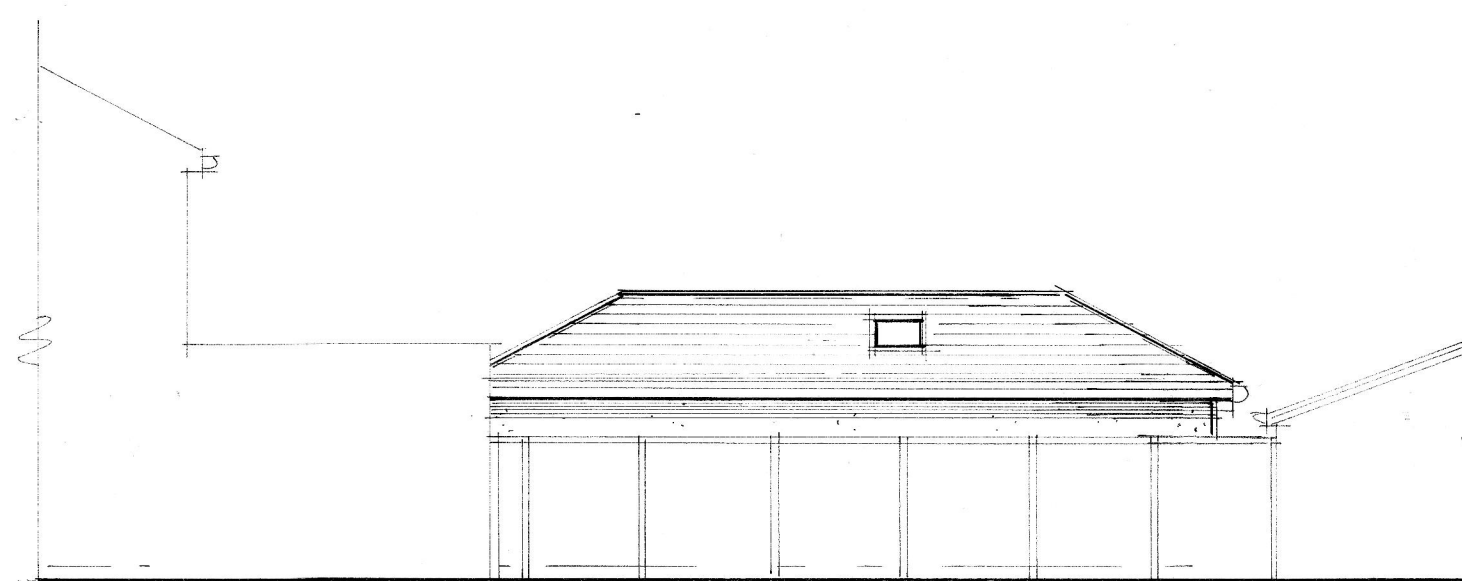


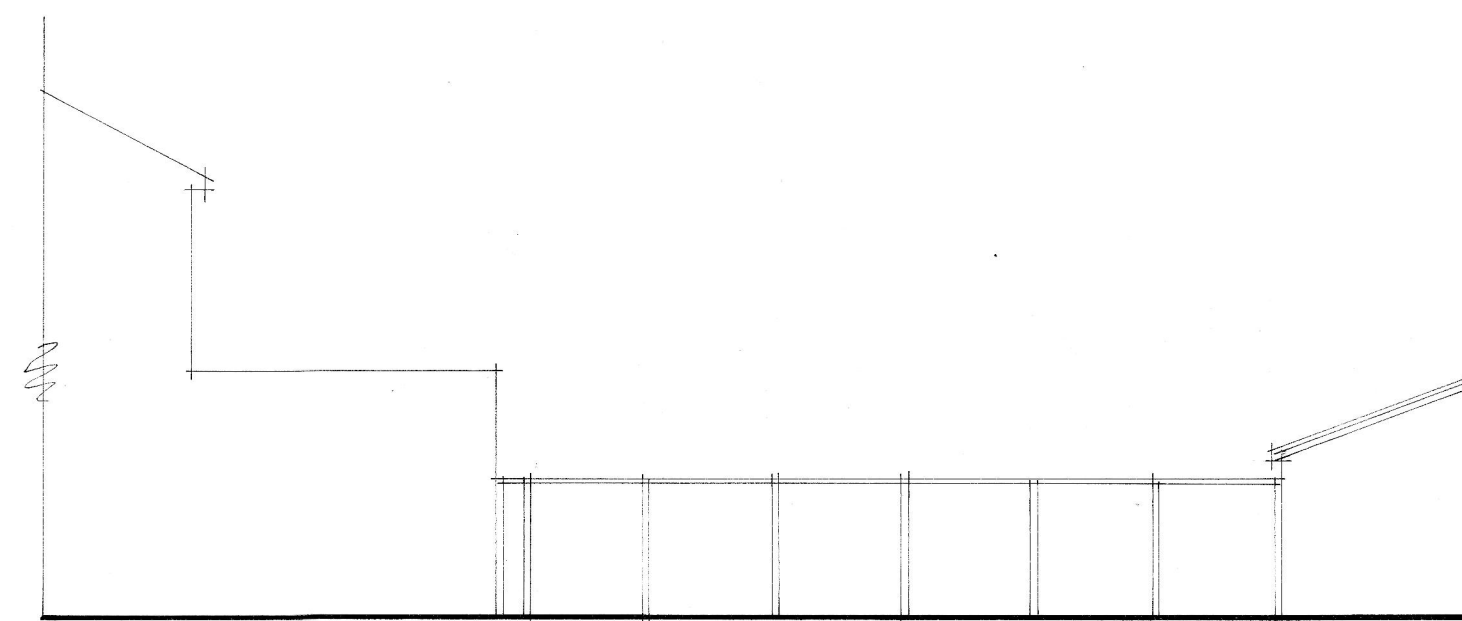

EXISTING, NORTH, WEST, SOUTH & EAST FACING ELEVATIONS. 1:100

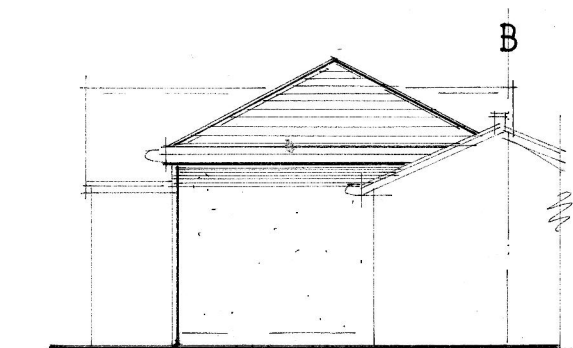

PROPOSED NORTH, WEST, SOUTH & EAST FACING ELEVATIONS. 1:100

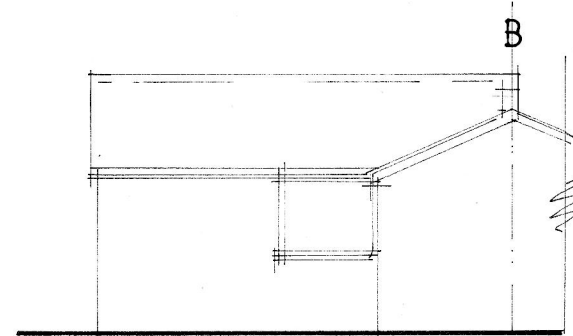

A	DEC 2014	PLANNING DRAWINGS
Date	Revision	

© copyright

THORNS-YOUNG
ARCHITECTURAL

THORNS-YOUNG LTD
CHARTERED BUILDING CONSULTANTS
232 London Road, North End, Portsmouth, PO2 9JQ
Tel: (023) 9267 2883 Fax: (023) 9266 3457
Website: www.thornsyoun.co.uk

Client

MR & MRS MARTIN

Job Title

11A ST MARYS ROAD
HAYLING ISLAND

Drawing Title

ELEVATIONS

Scale 1:100 at A1

Date NOV 2014 Drawn by SA

Drg. No. 7272-14-3 Rev. A