
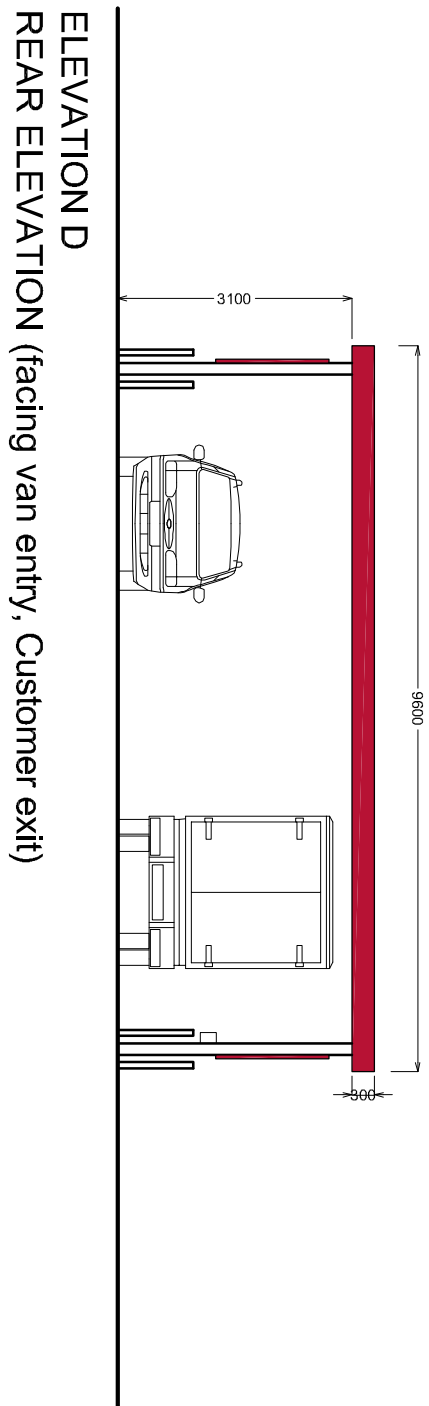
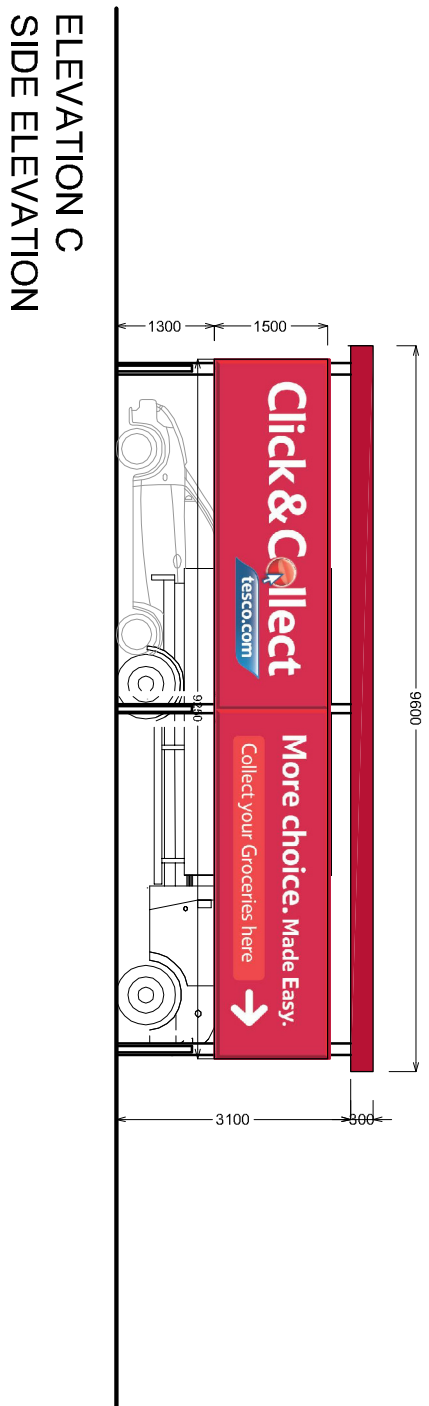
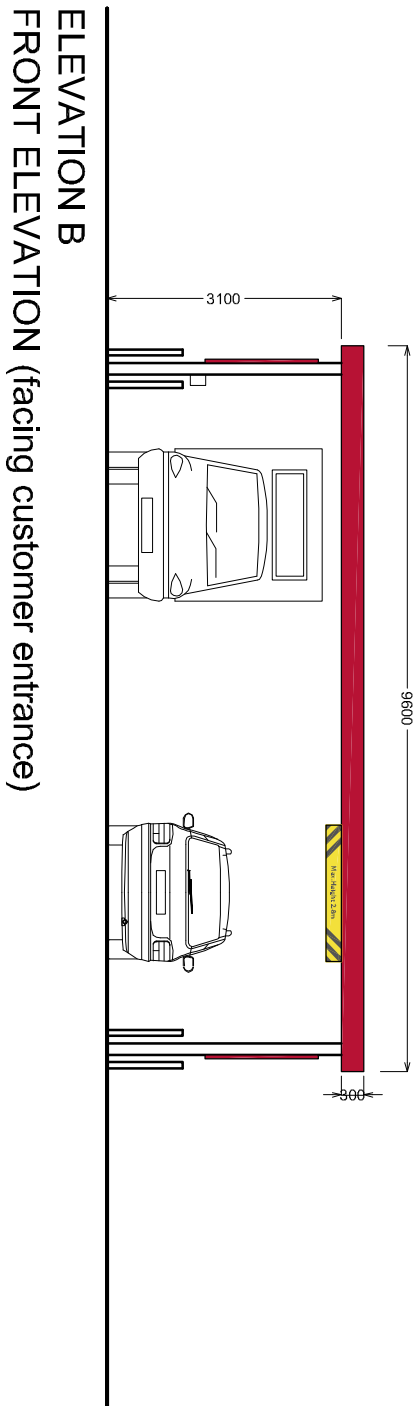
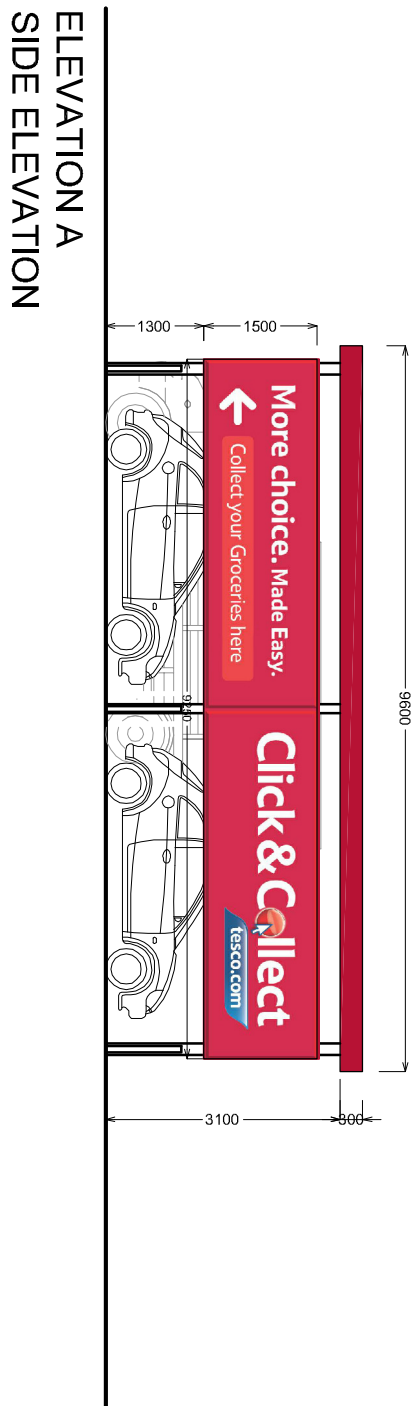
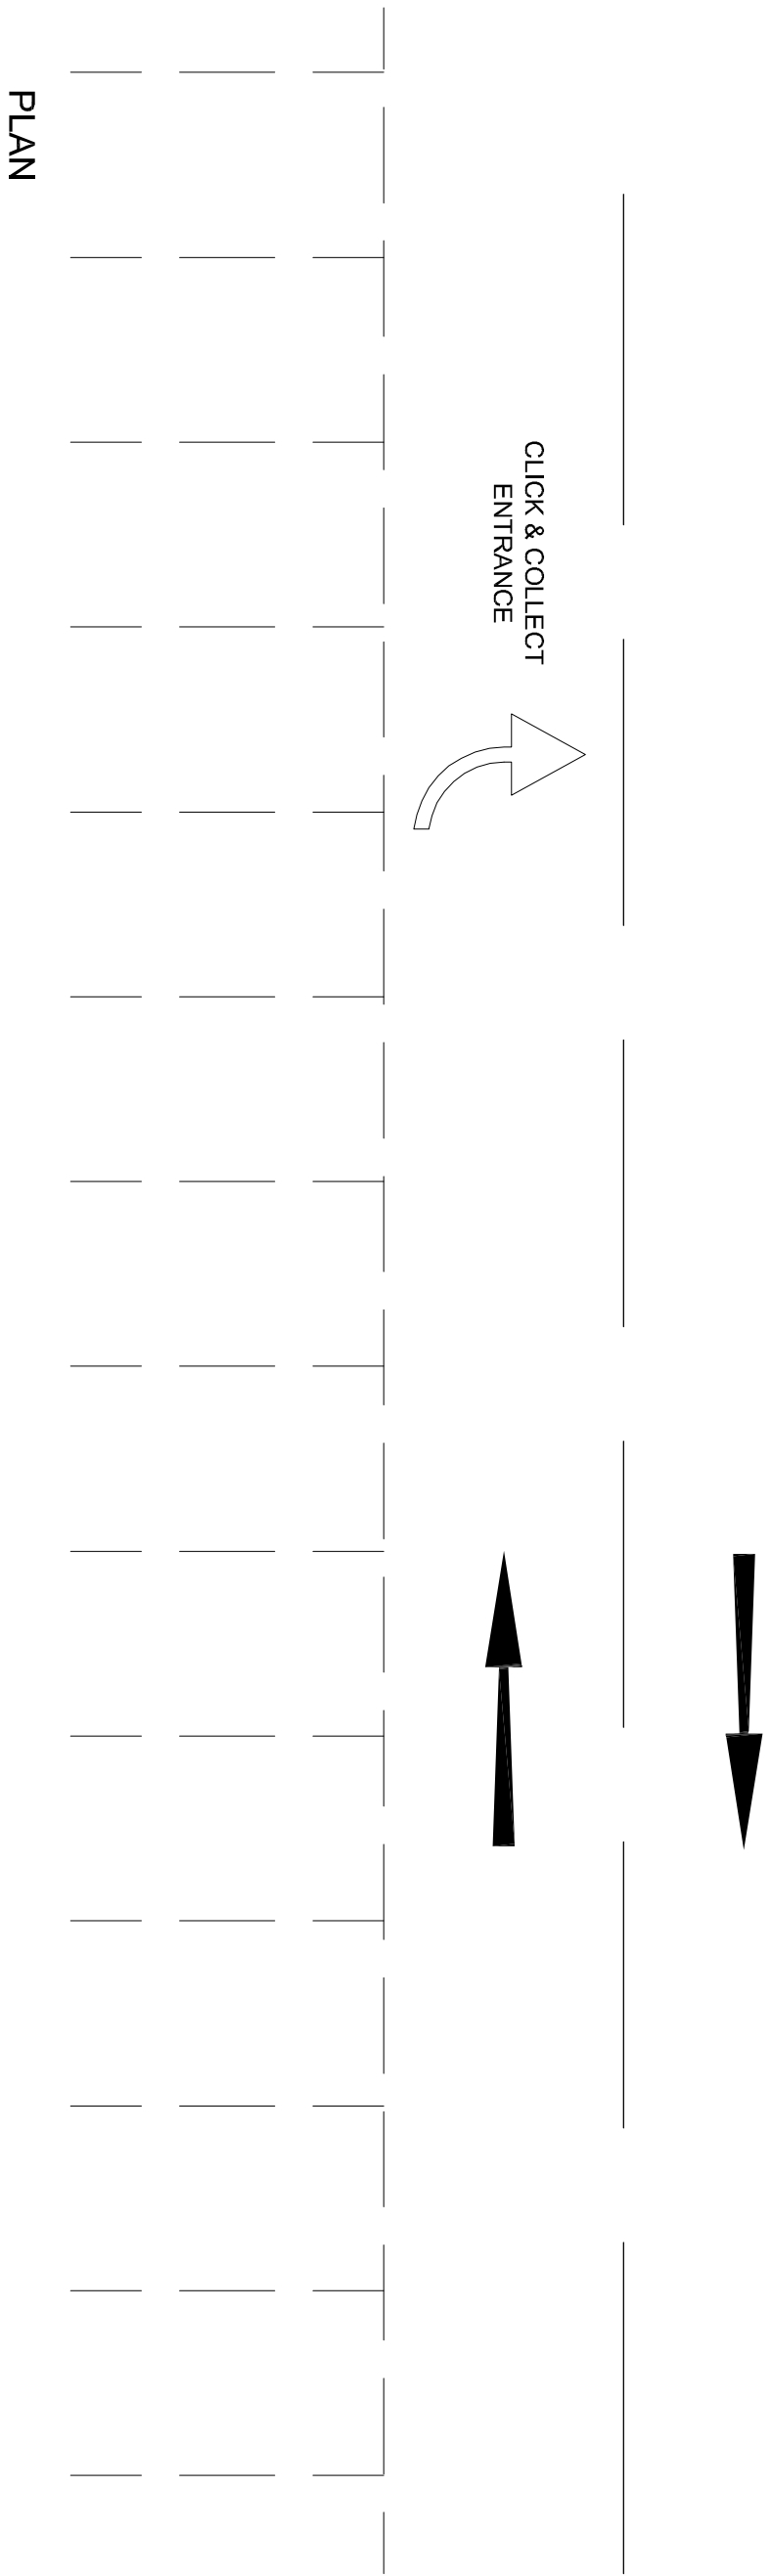
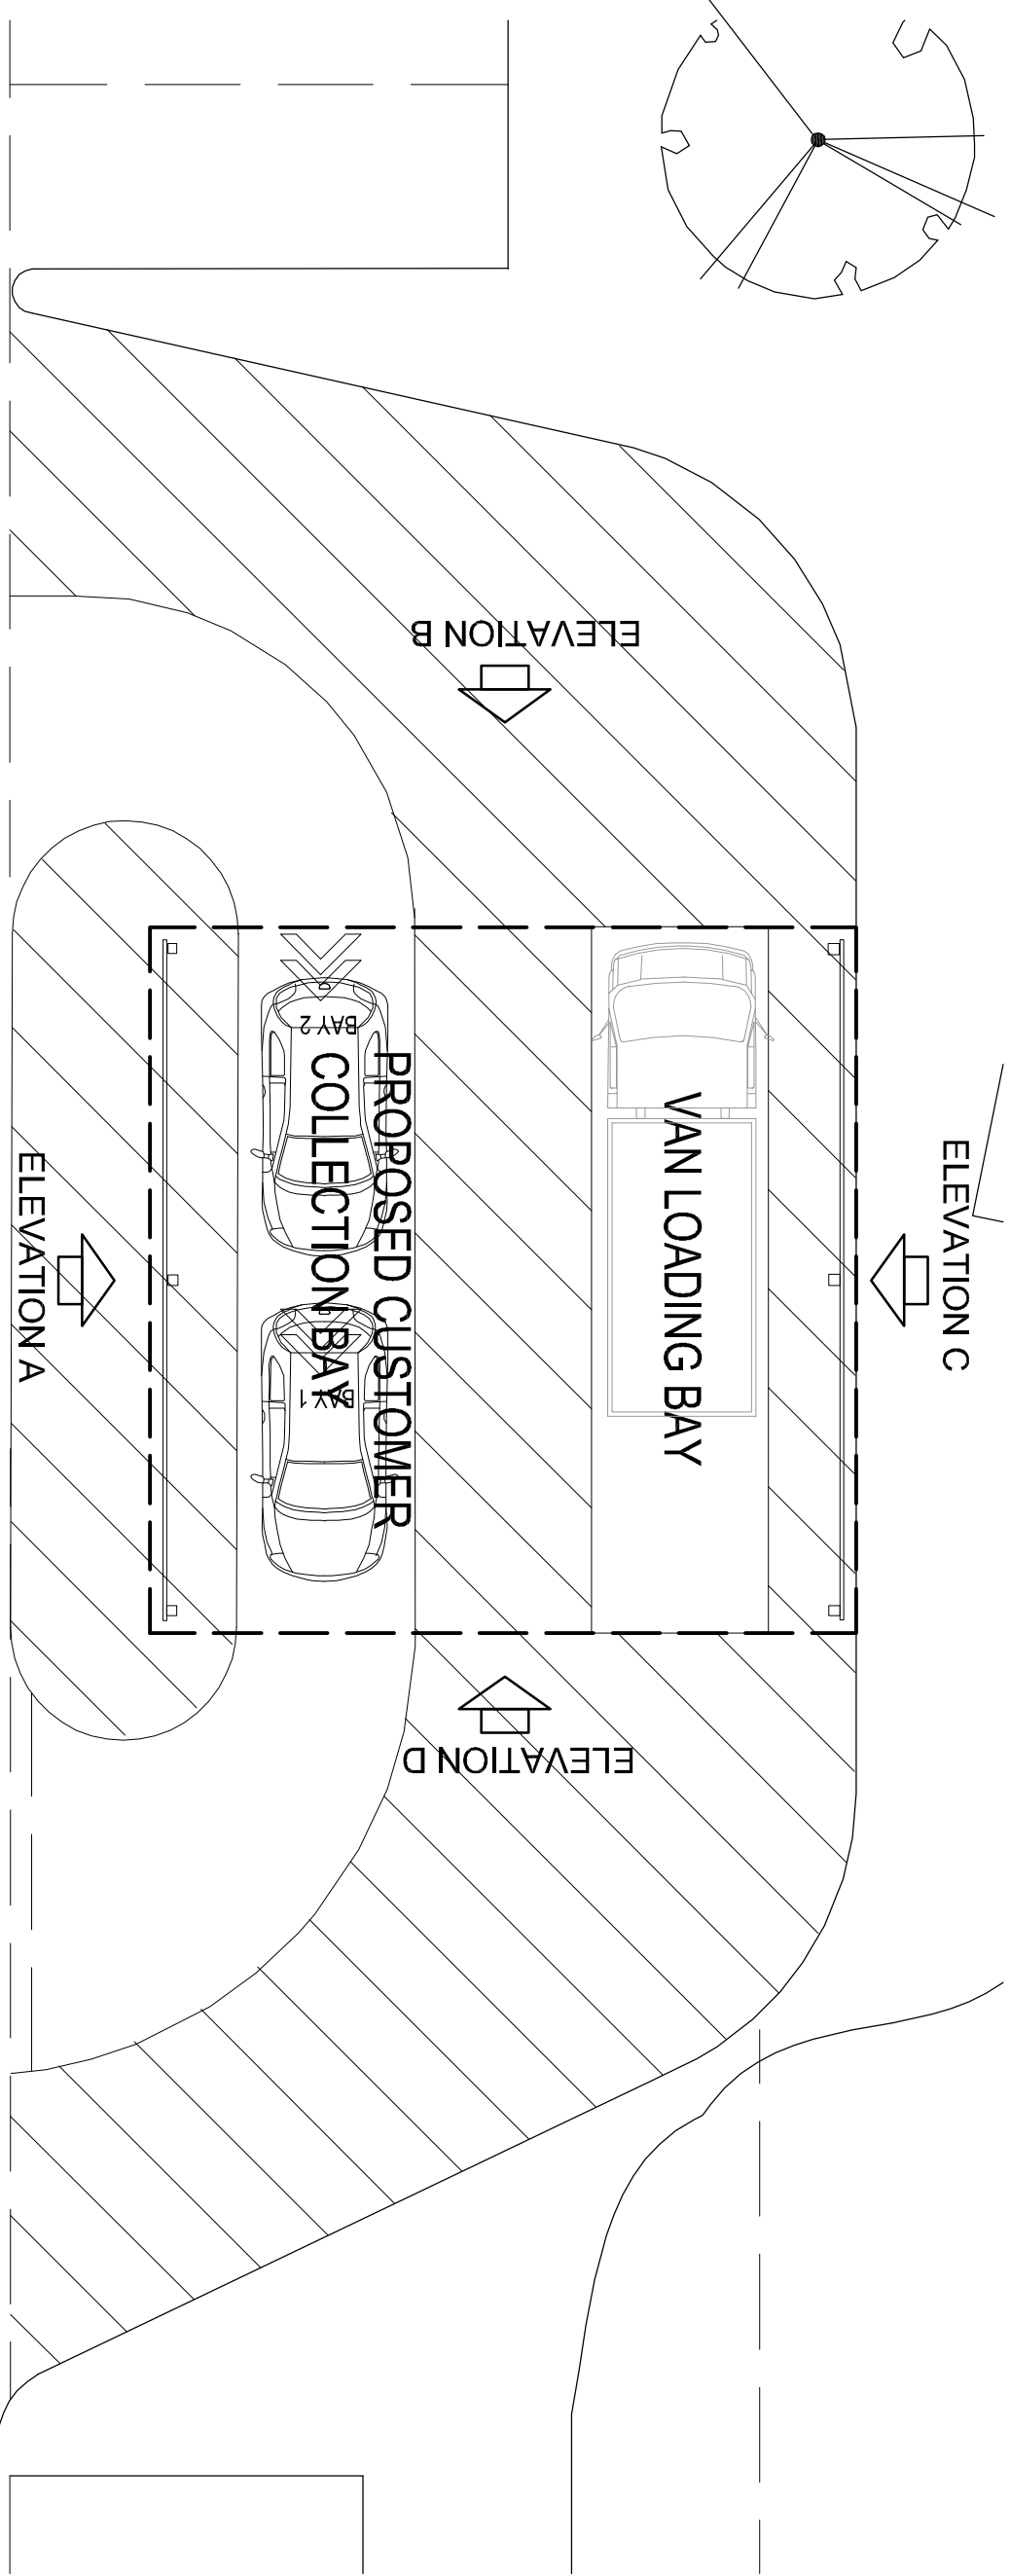


1. Contractors must check all dimensions on site. Only figured dimensions are to be worked from. Discrepancies must be reported to the Architect or Engineer before proceeding. © This drawing is copyright.
2. Reproduced from OS Sitemap © by permission of Ordnance Survey® on behalf of The Controller of Her Majesty's Stationary Office. © Crown copyright 2008. All rights reserved. Licence number 100007126.

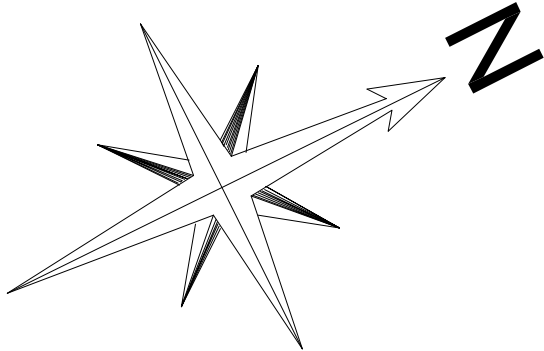

ISSUED FOR PLANNING

Revision	Description				Drawn	Checked	Date		
Preliminary	☐	Information	☐	Tender	☐	Construction	☐	As Built	☐