

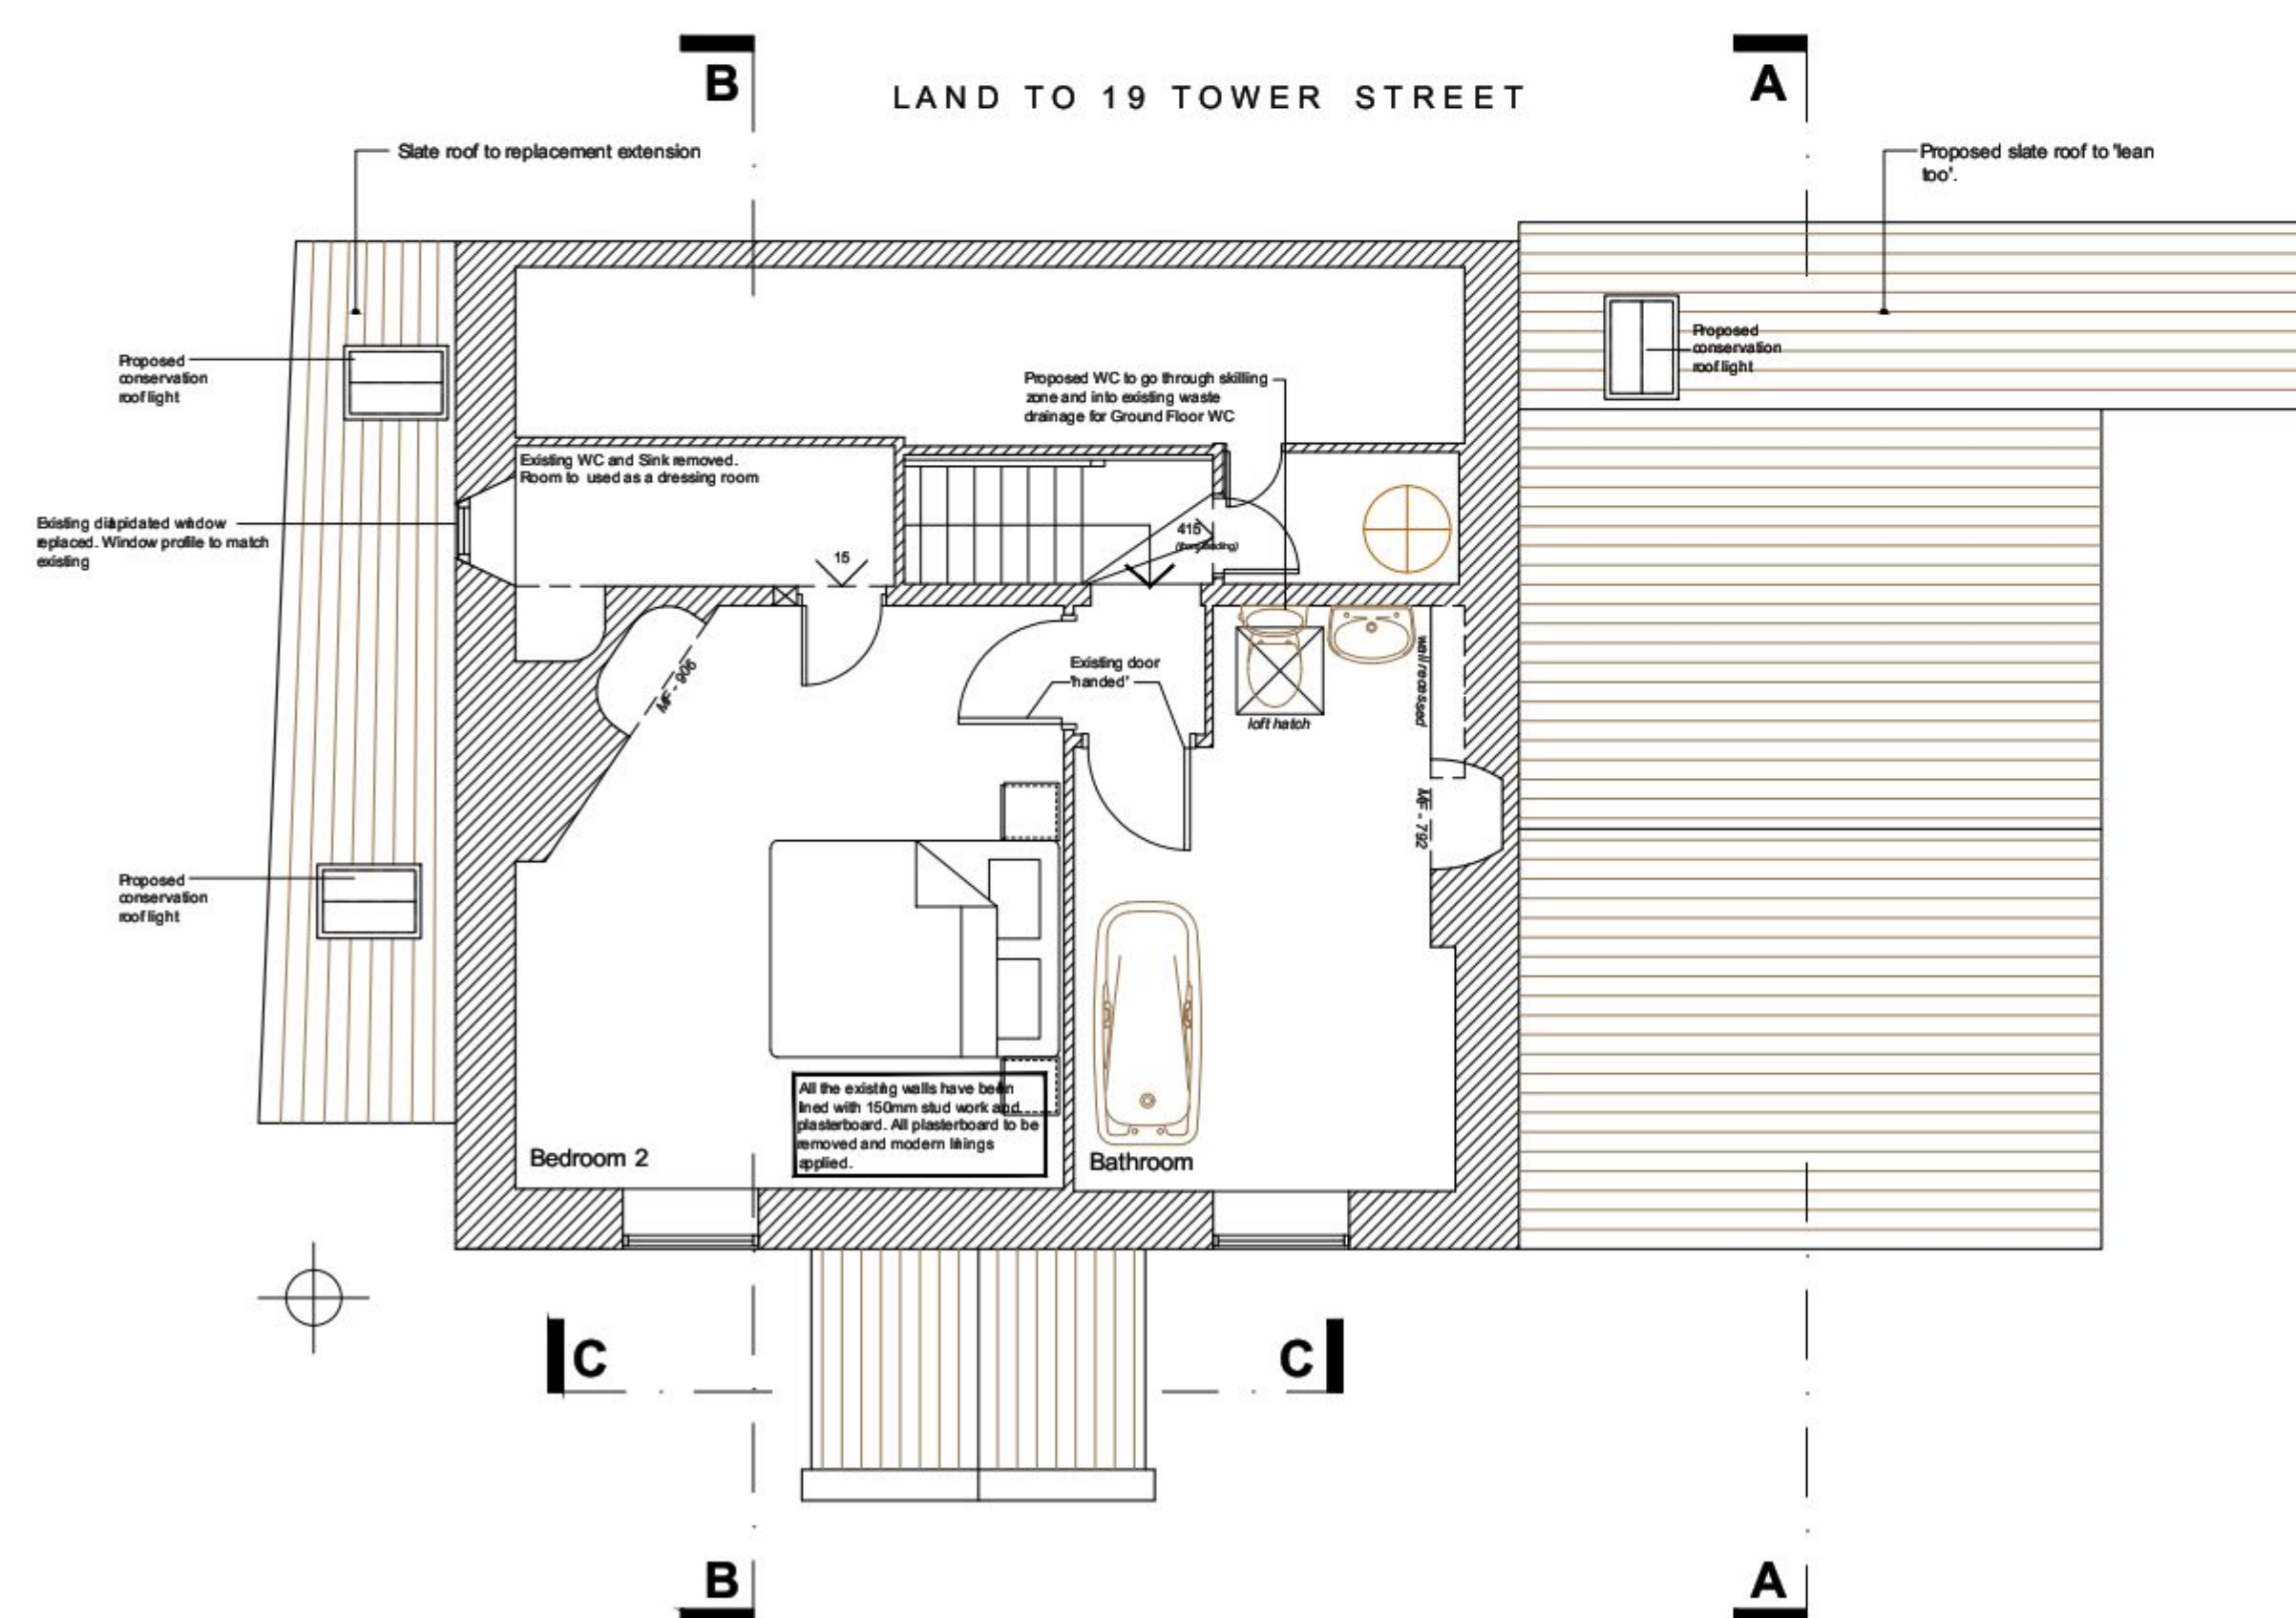
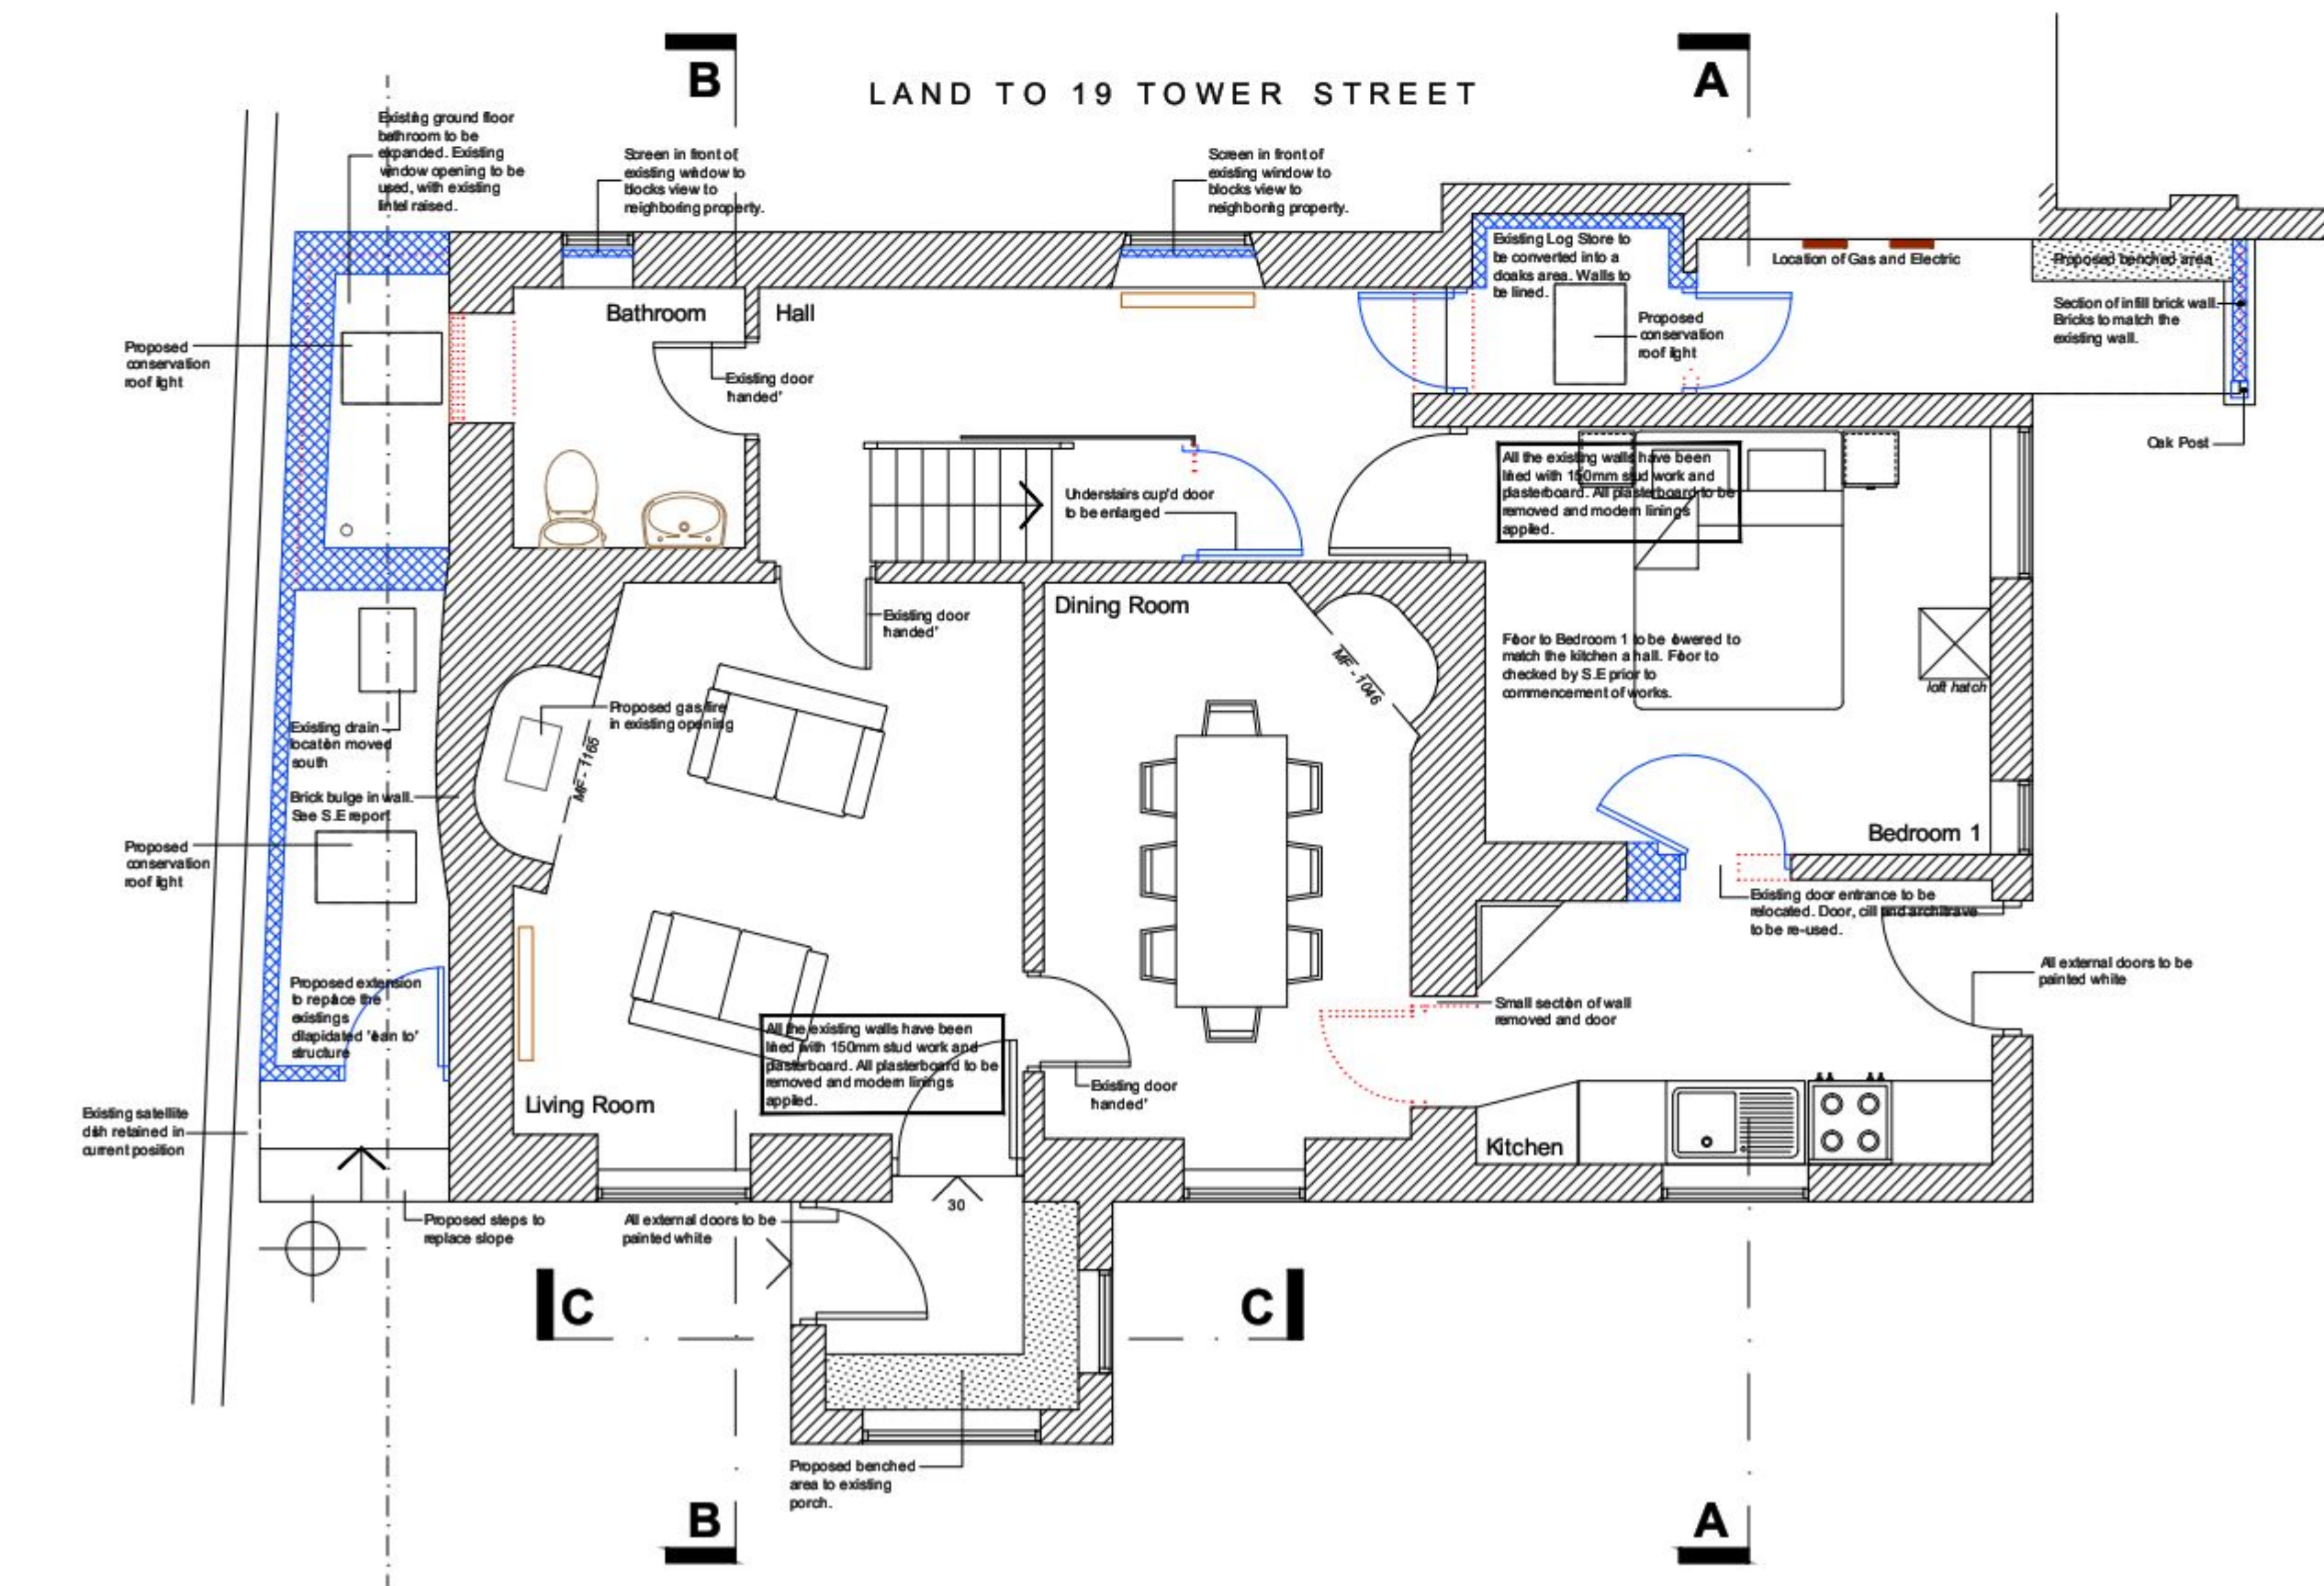
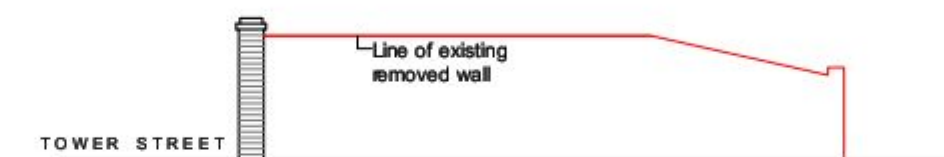
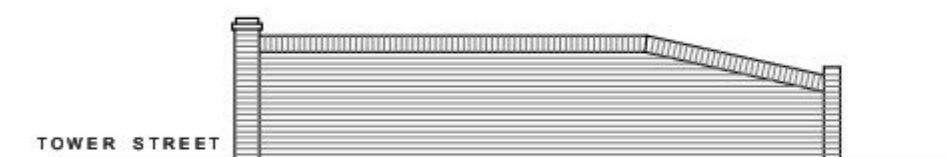


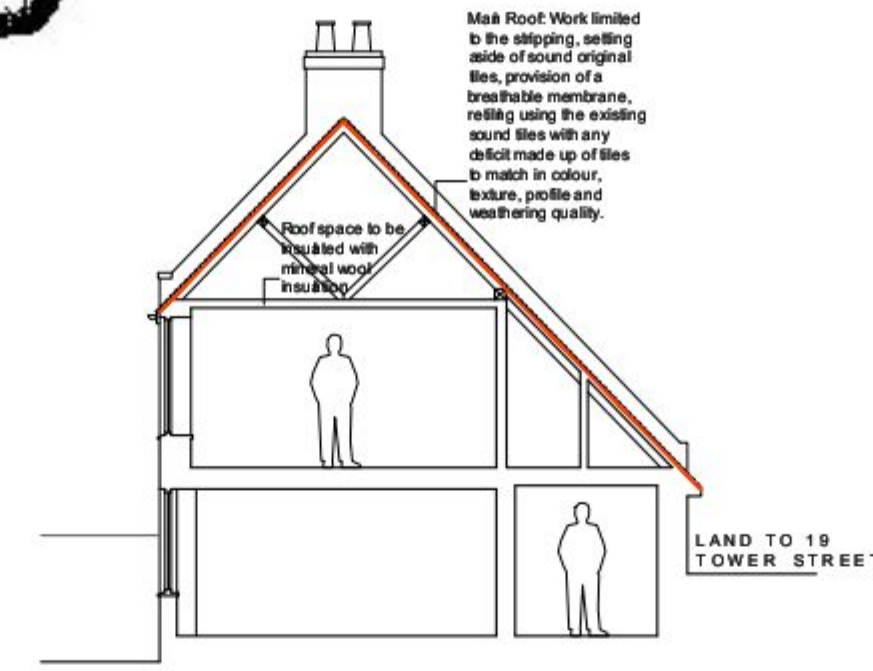

SUPERSEDED

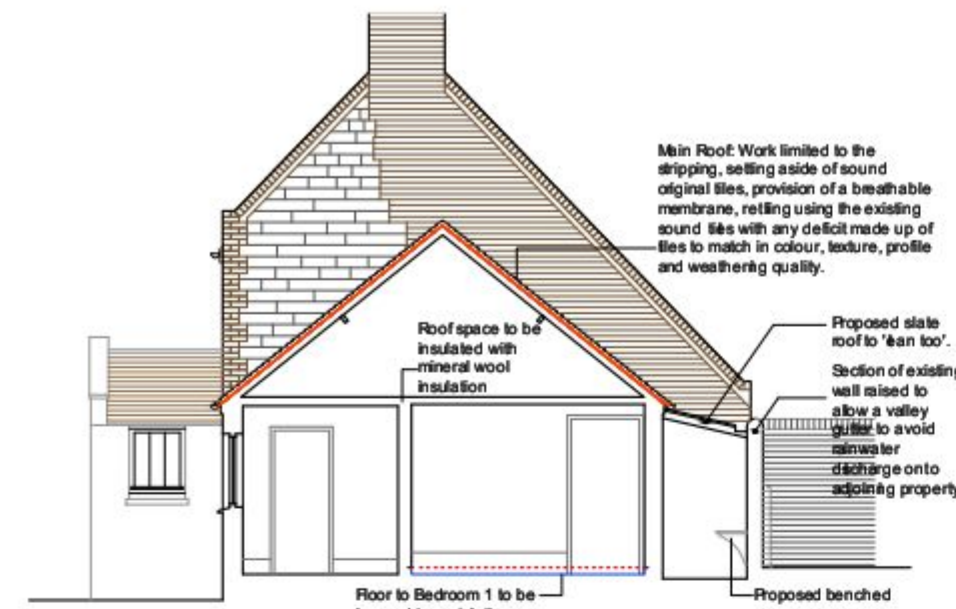

NOTES:

Dimensions to be checked on site before commencing work. Any discrepancies shall be reported to the architect immediately.

Do not scale from these drawings except for planning purposes.

Use figured dimensions only.

Where applicable this drawing is to be read in conjunction with other consultants' drawings.

All drawings to be read in conjunction with specification and all other drawings including structural engineer and mechanical and electrical drawings / specification

REV	DATE	AMENDMENT	DRAWN

hd architects
 Helyer Davies Architects Ltd
 1 The Old Flour Mill,
 Emworth, PO10 7BT
 01243 370 715
 www.hdarchitects.co.uk mail@hdarchitects.co.uk

CLIENT

PROJECT
 23 Tower Street
 Emworth

DRAWING
 Proposed Drawings

SCALE
 as noted @ A1

DATE	Feb 2015	DRAWN	TDT/TW
DRAWING NUMBER	14169-02	REVISION	