



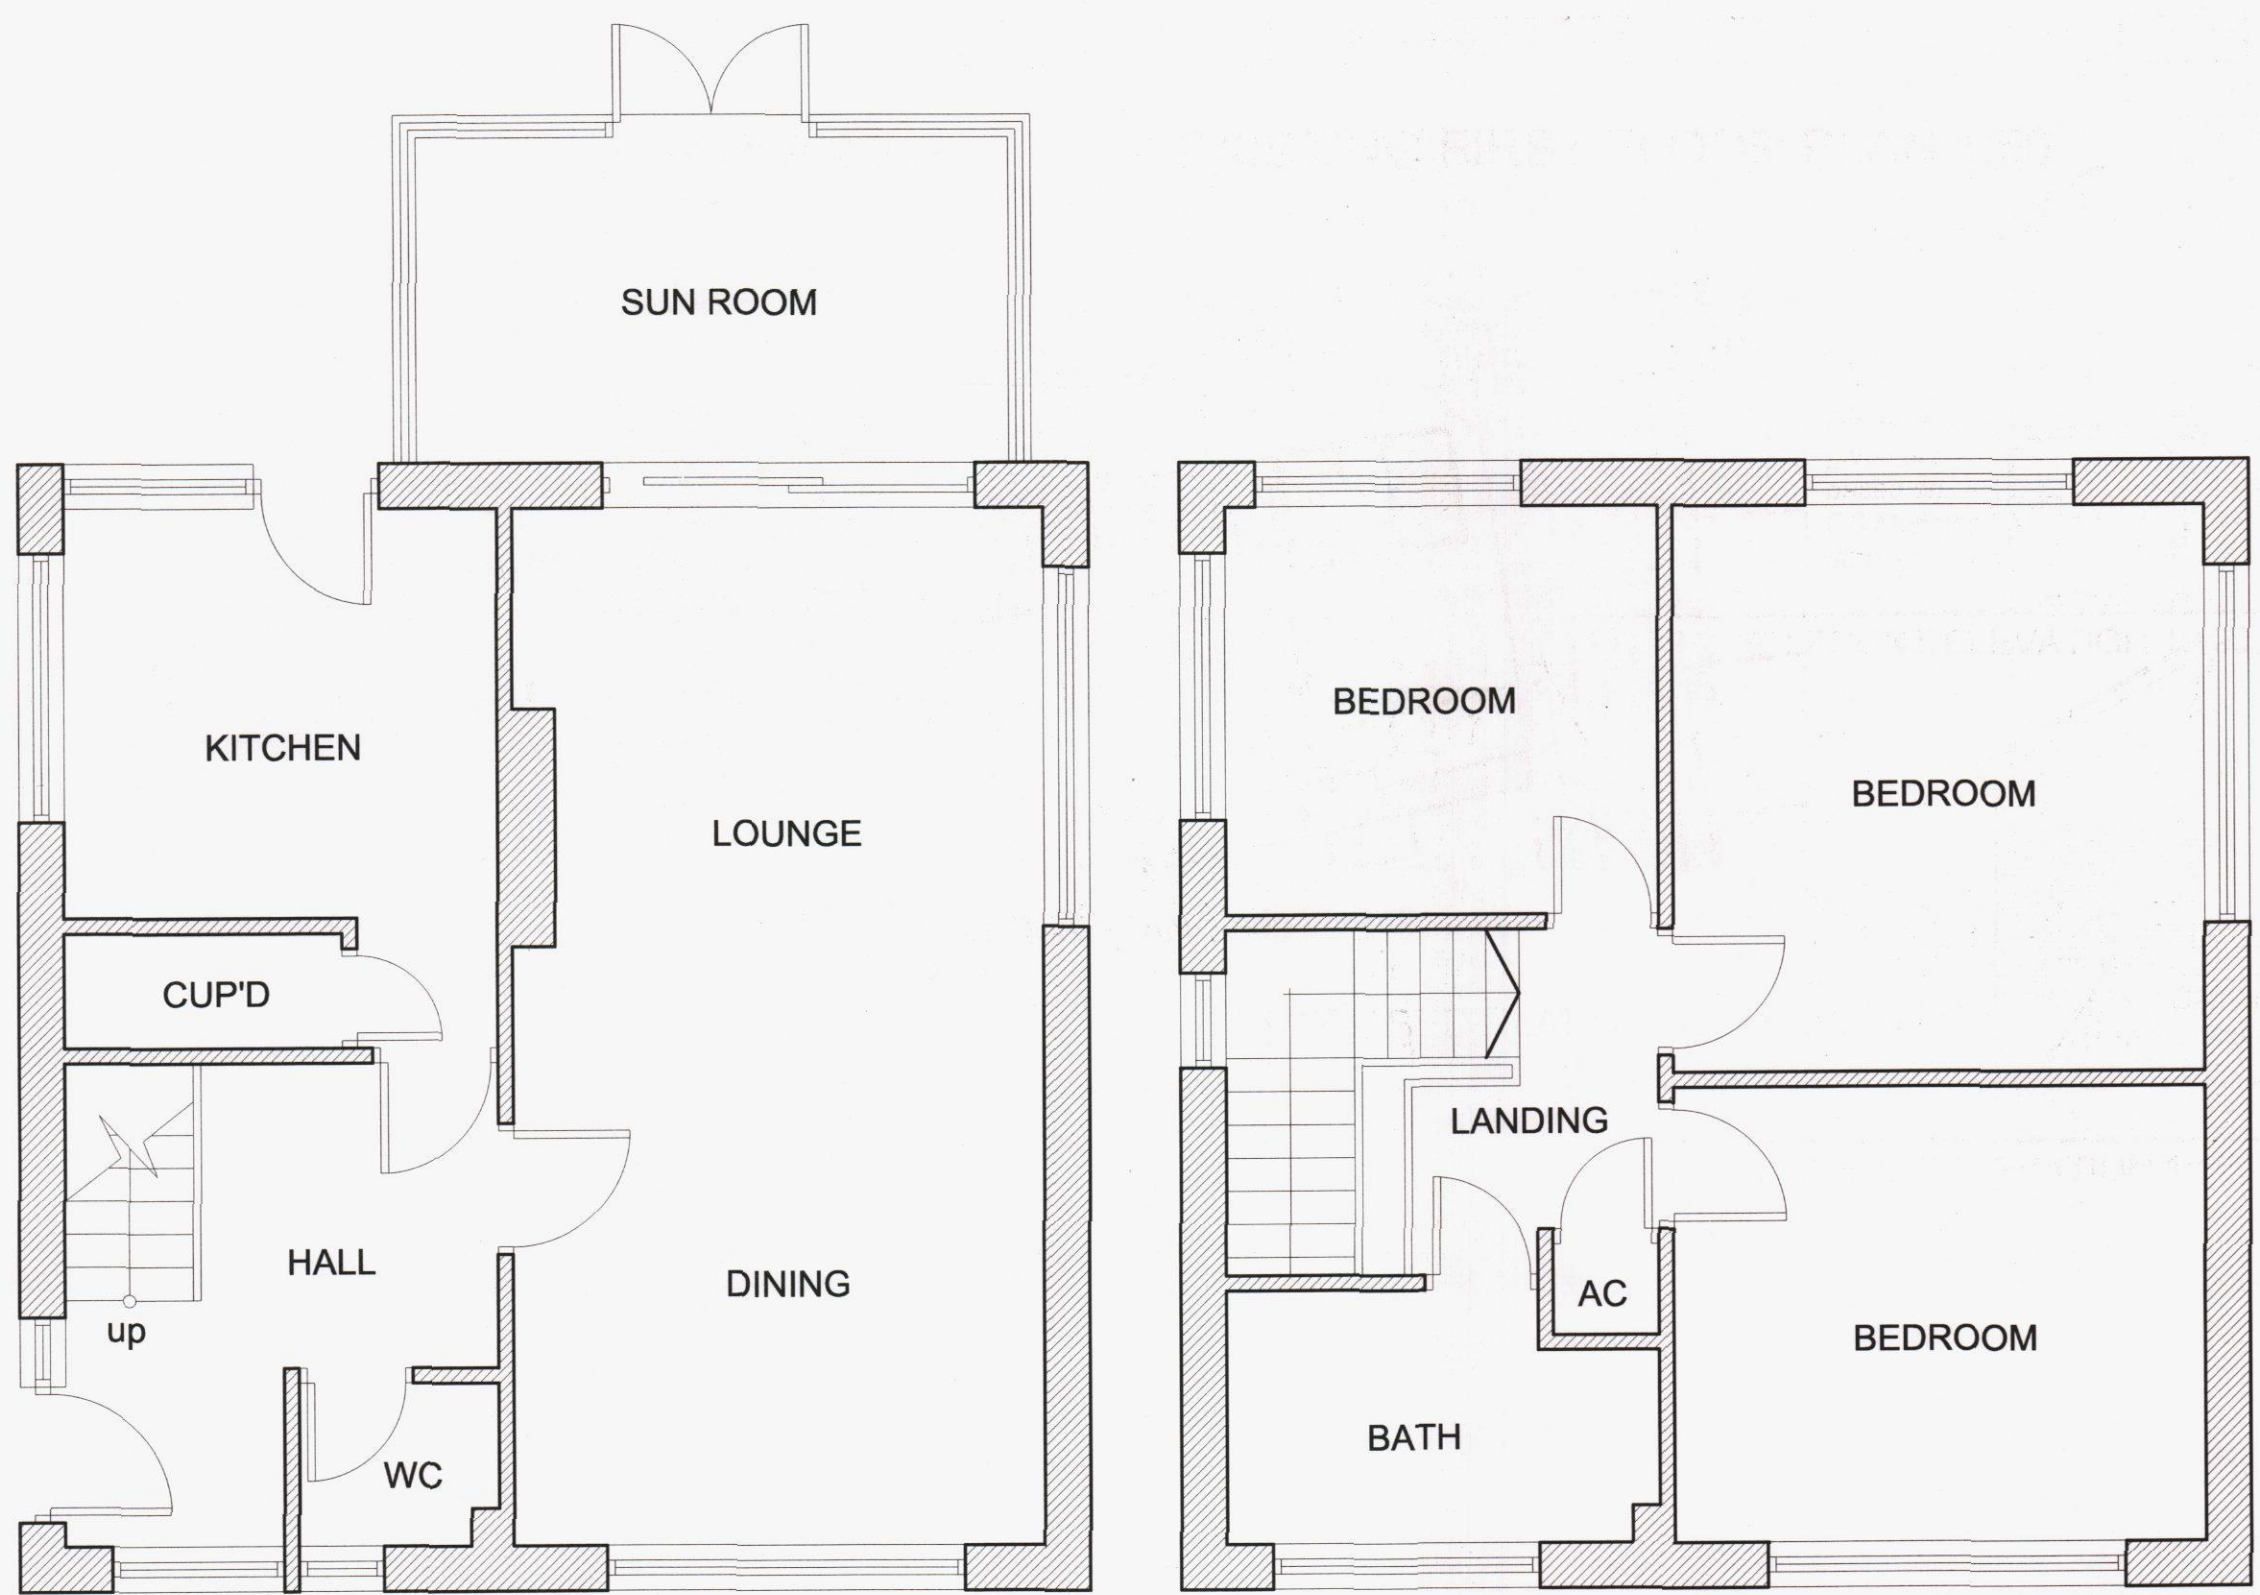


EXISTING GROUND FLOOR PLAN 1:50


EXISTING FIRST FLOOR PLAN 1:50

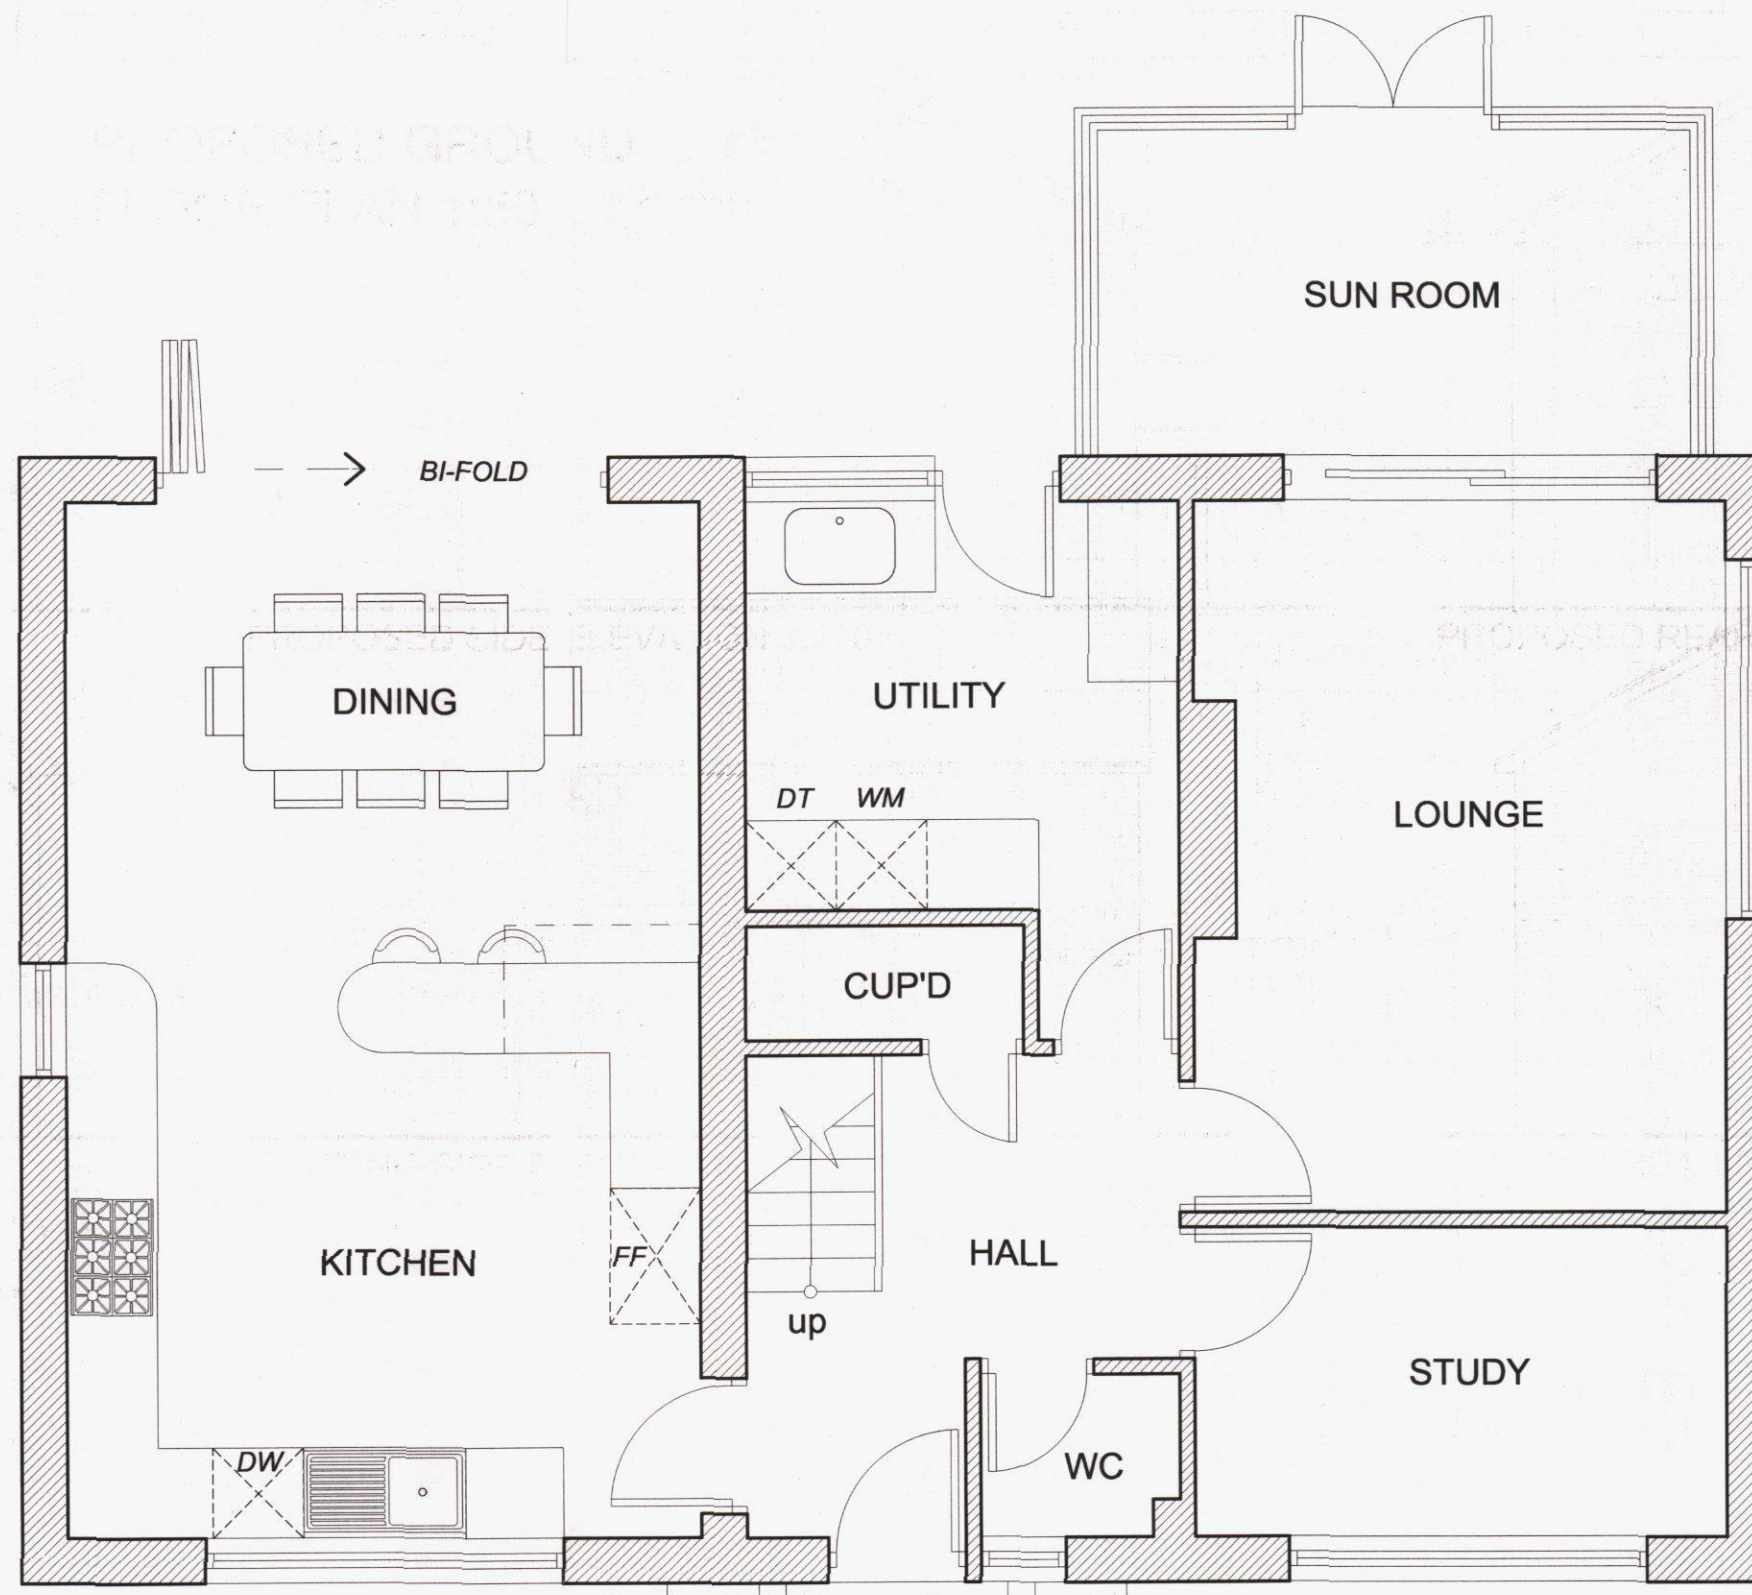


PROPOSED GROUND FLOOR PLAN 1:50

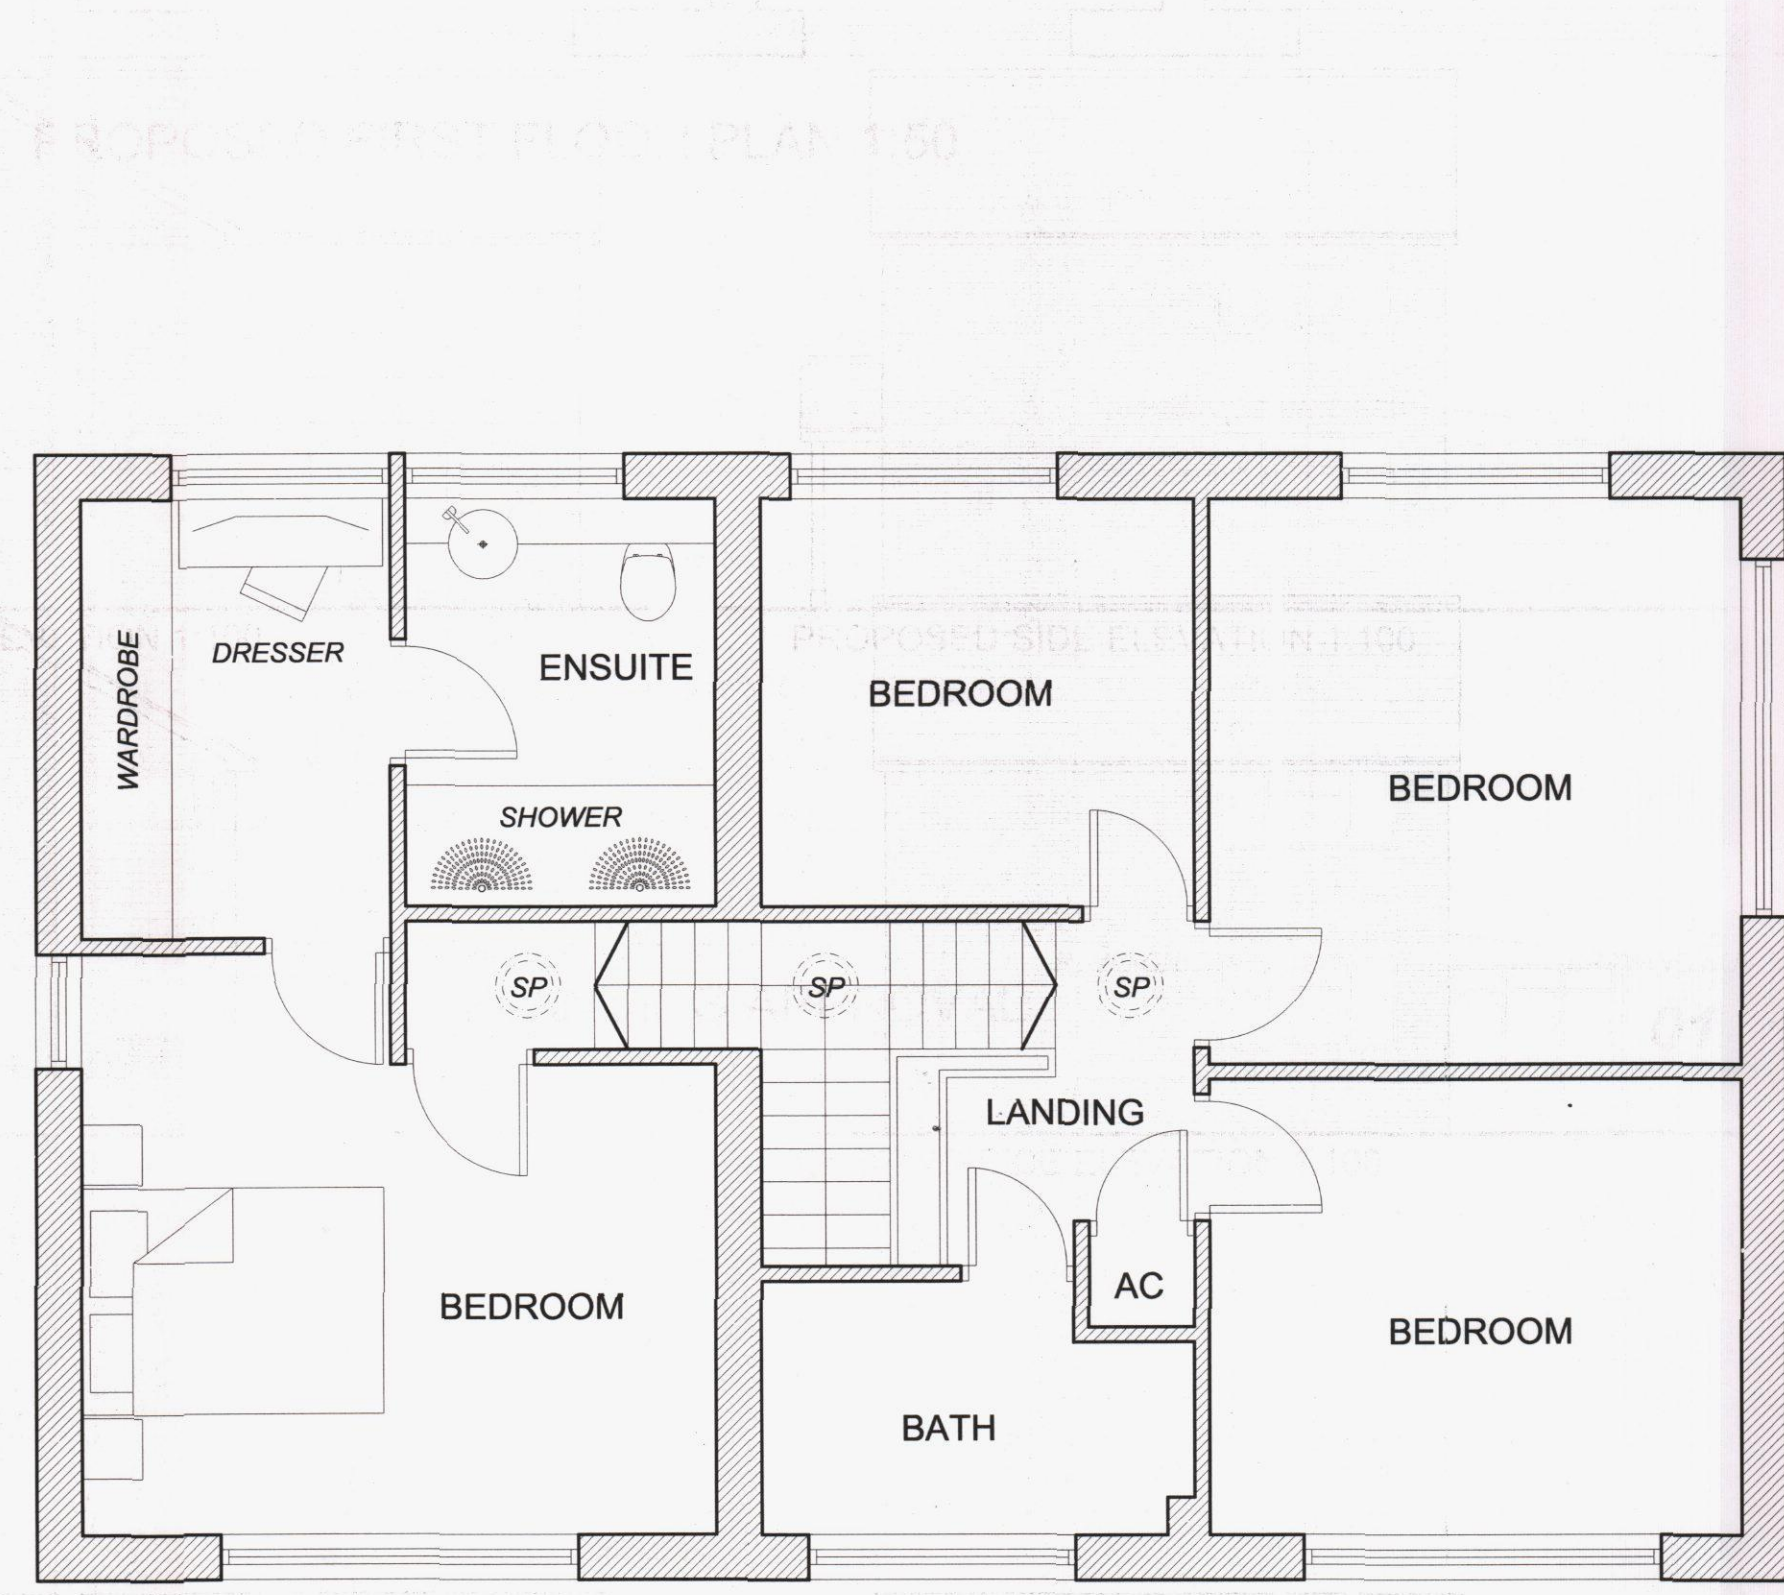

PROPOSED FIRST FLOOR PLAN 1:50

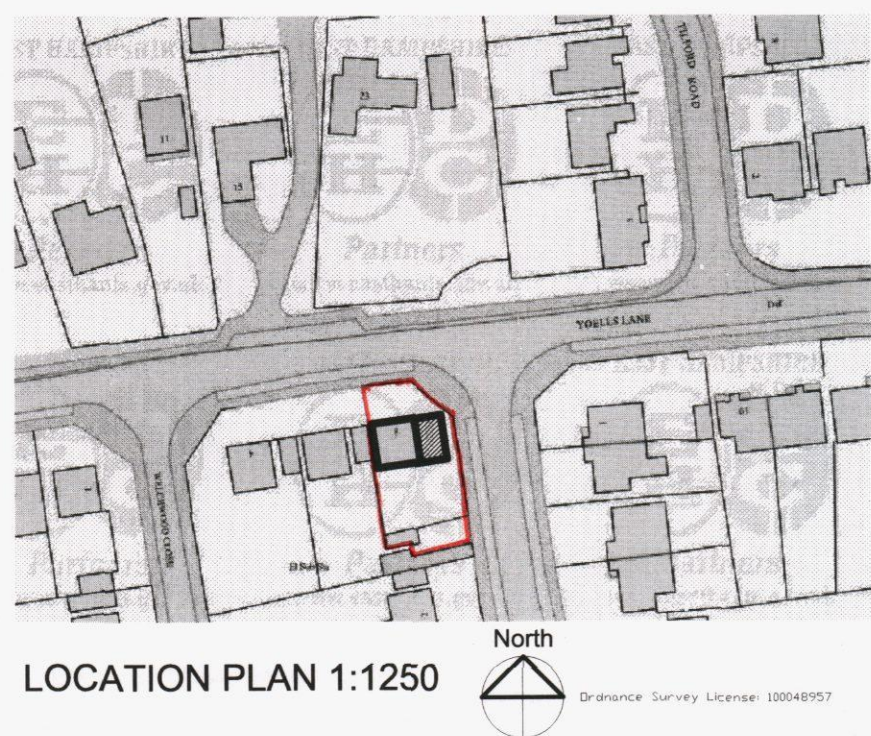


LOCATION PLAN 1:1250

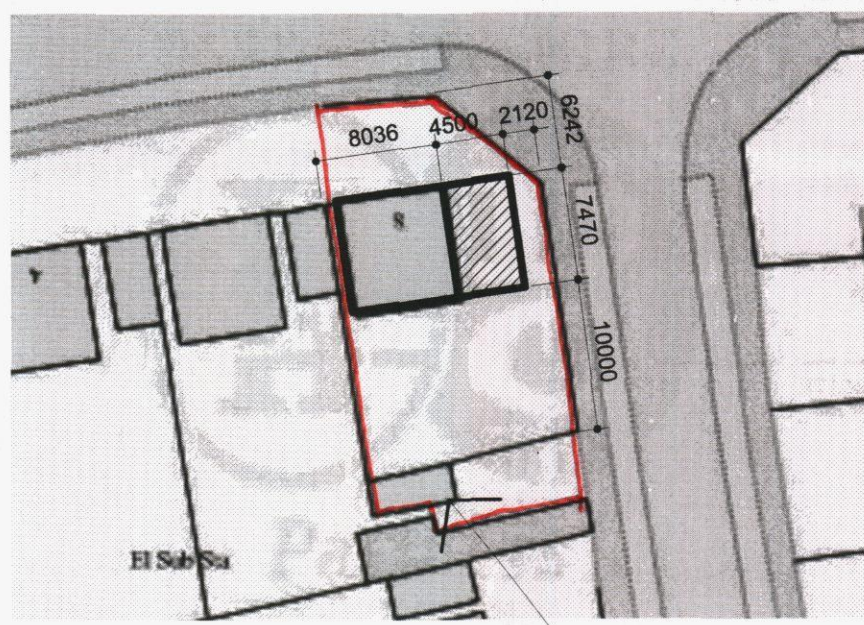

BLOCK PLAN 1:500

Dimensions given are based on OS Mapping data

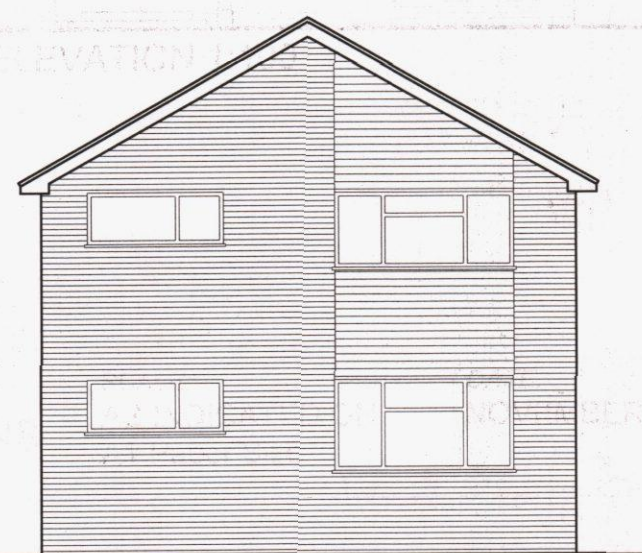

EXISTING FRONT ELEVATION 1:100




EXISTING SIDE ELEVATION 1:100



EXISTING REAR ELEVATION 1:100



EXISTING SIDE ELEVATION 1:100

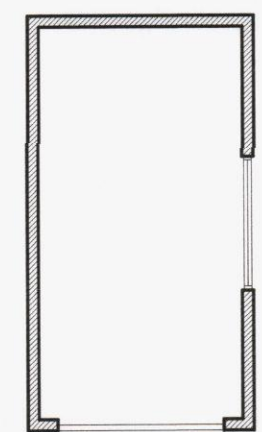

PROPOSED GARAGE FLOOR PLAN 1:100



PROPOSED FRONT ELEVATION 1:100



PROPOSED REAR ELEVATION 1:100



PROPOSED SIDE ELEVATION 1:100




PROPOSED SIDE ELEVATION 1:100

LOCATION OF EXISTING GARAGE AND REPLACEMENT PROPOSALS




PROPOSED FRONT ELEVATION 1:100

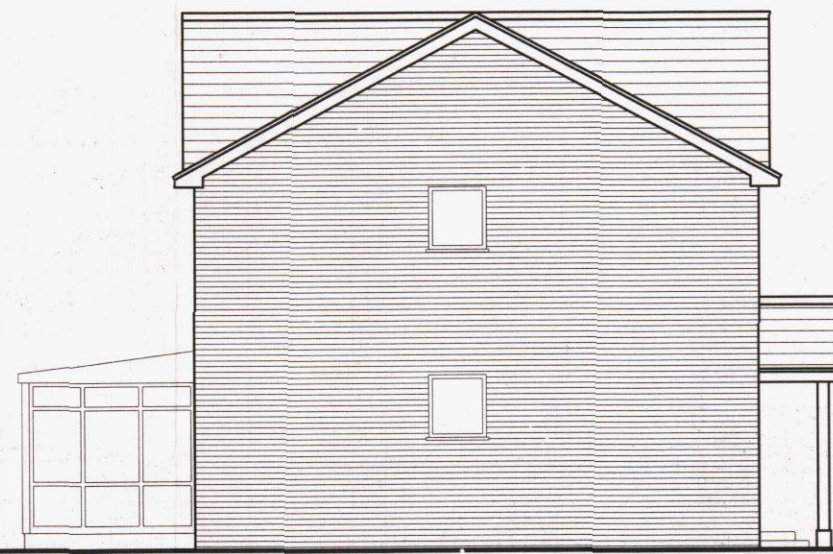

PROPOSED SIDE ELEVATION 1:100



PROPOSED REAR ELEVATION 1:100

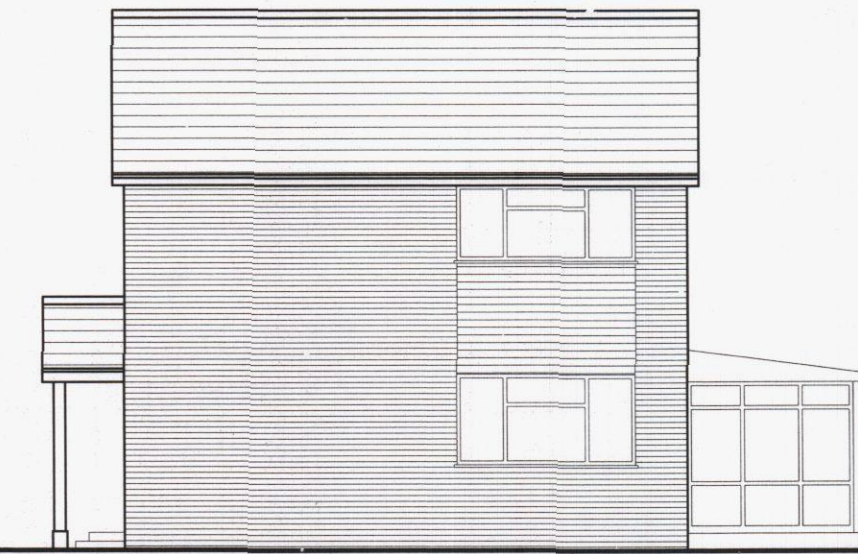

PROPOSED SIDE ELEVATION 1:100

