


PHYSICAL SCALE IN METERS @ 1:1250




PHYSICAL SCALE IN METERS @ 1:100

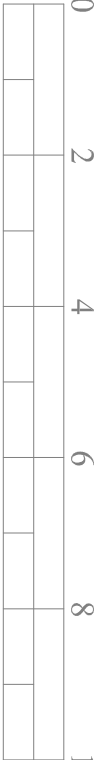

PHYSICAL SCALE IN METERS @ 1:500


NOTES:
This drawing has been produced solely for PLANNING/DESIGN.
Do not Scale from this Drawing except for planning purposes.
Any drainage shown is presumed and to be checked on site before commencement of works. Internal rooms apart from Utility/Store and Garage are not measured and information has been taken from record drawings.

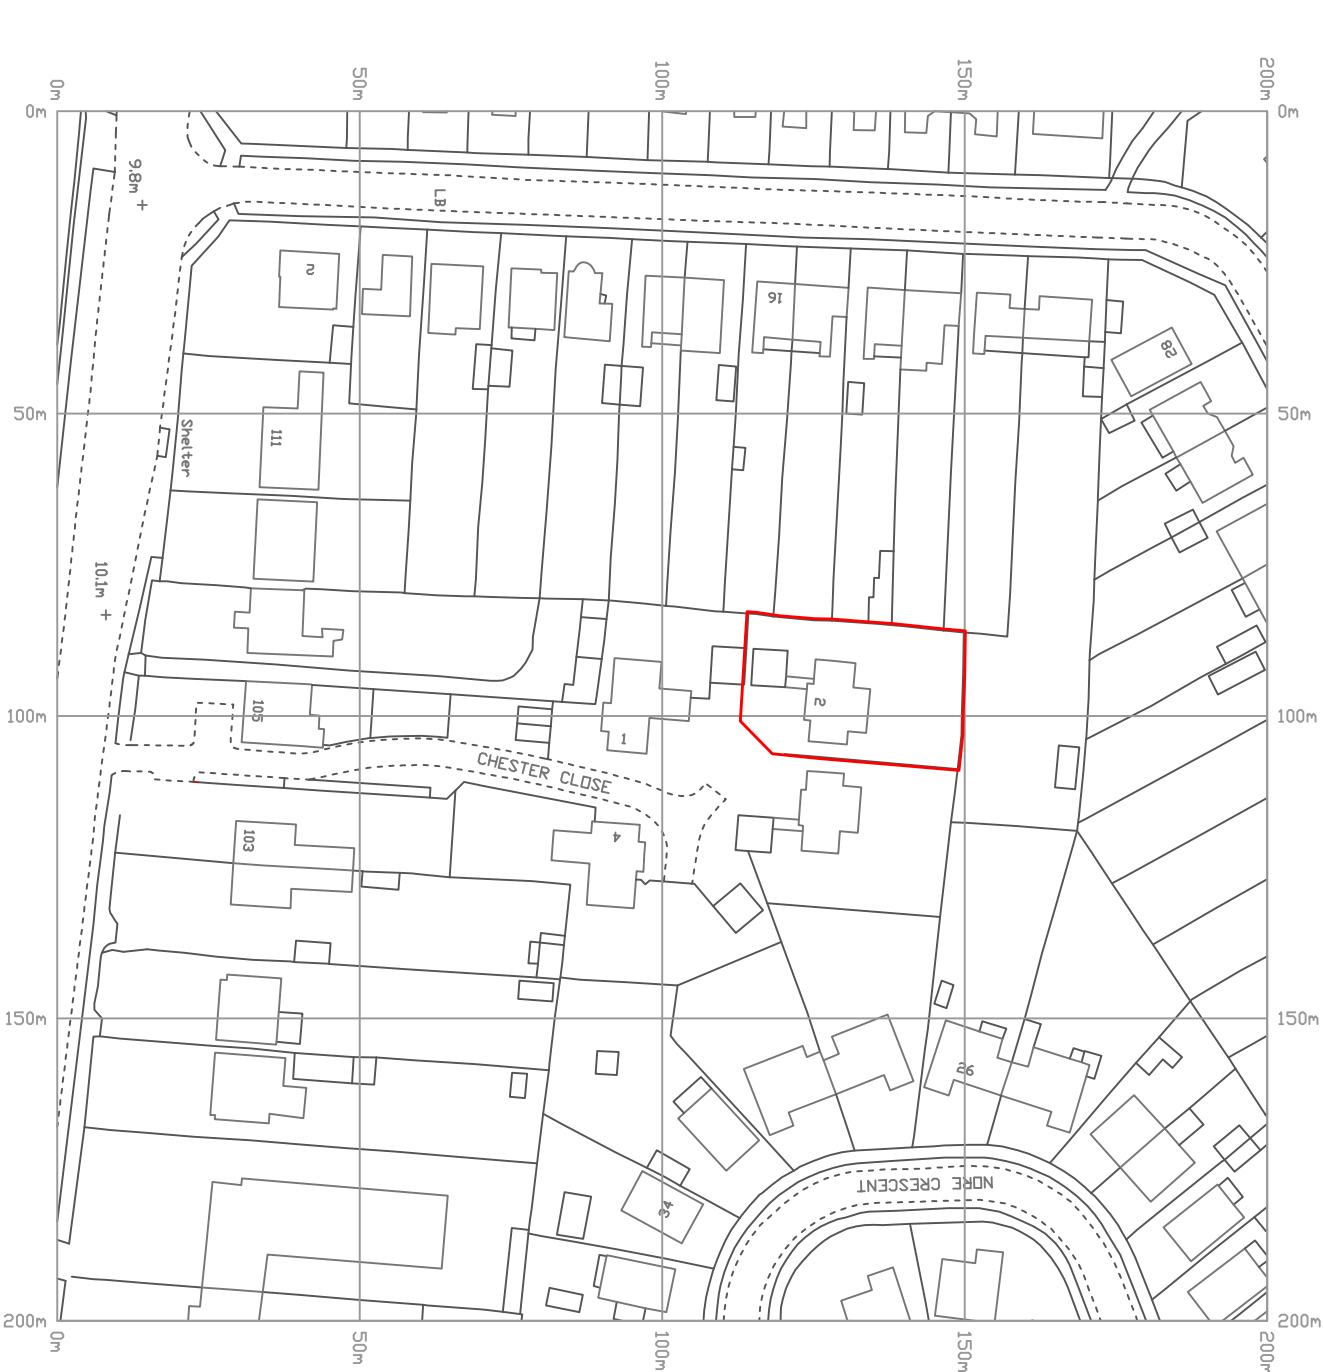


Produced on 16 June 2015 from the Ordnance Survey National Geographic Database and incorporating surveyed revision available at this date.
Reproduction in whole or part is prohibited without the prior permission of Ordnance Survey.
© Crown copyright 2015. Supplied by copra ltd trading as UKPlanningApps.com a licensed Ordnance Survey partner (100054135).
Data licenced for 1 year, expiring 16 June 2016. Unique plan reference v4b/44759/65685

Location

SINGLE STOREY REAR EXTENSION - 2 Chester Close, Emsworth. PO10 7LN

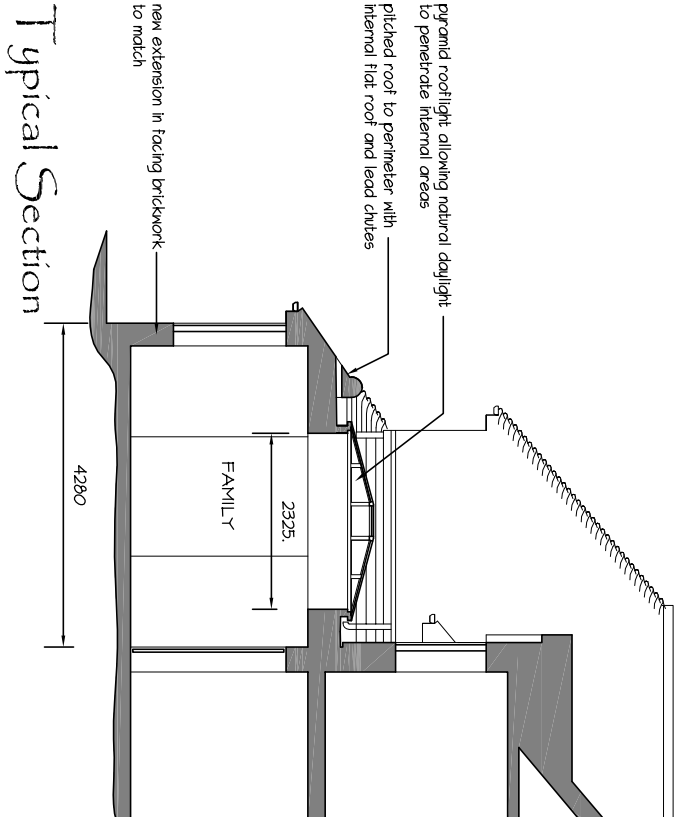

Typical Section

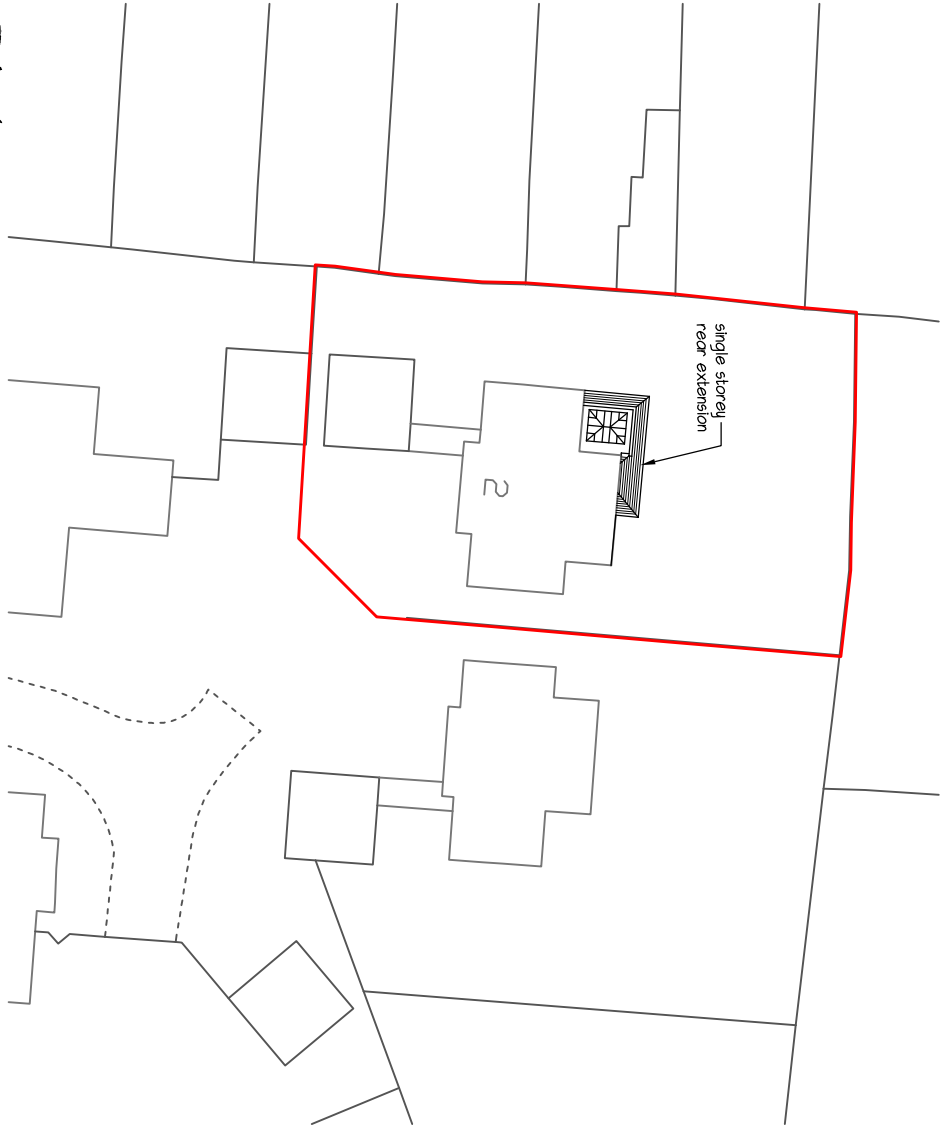

Block

A: 28/06/2015 - revised boundary



mf designs ltd

Chartered Architects

52 King Street • Emsworth • Hampshire • PO10 7AZ
Director: Martin Farrer RIBA • Co Registration No.4507379

01243 377766
admin@mfdesigns.org.uk

Date: June 2015
Scale: 1:1250/500/100

Job No: 3121
Dwg No: P_02A

