


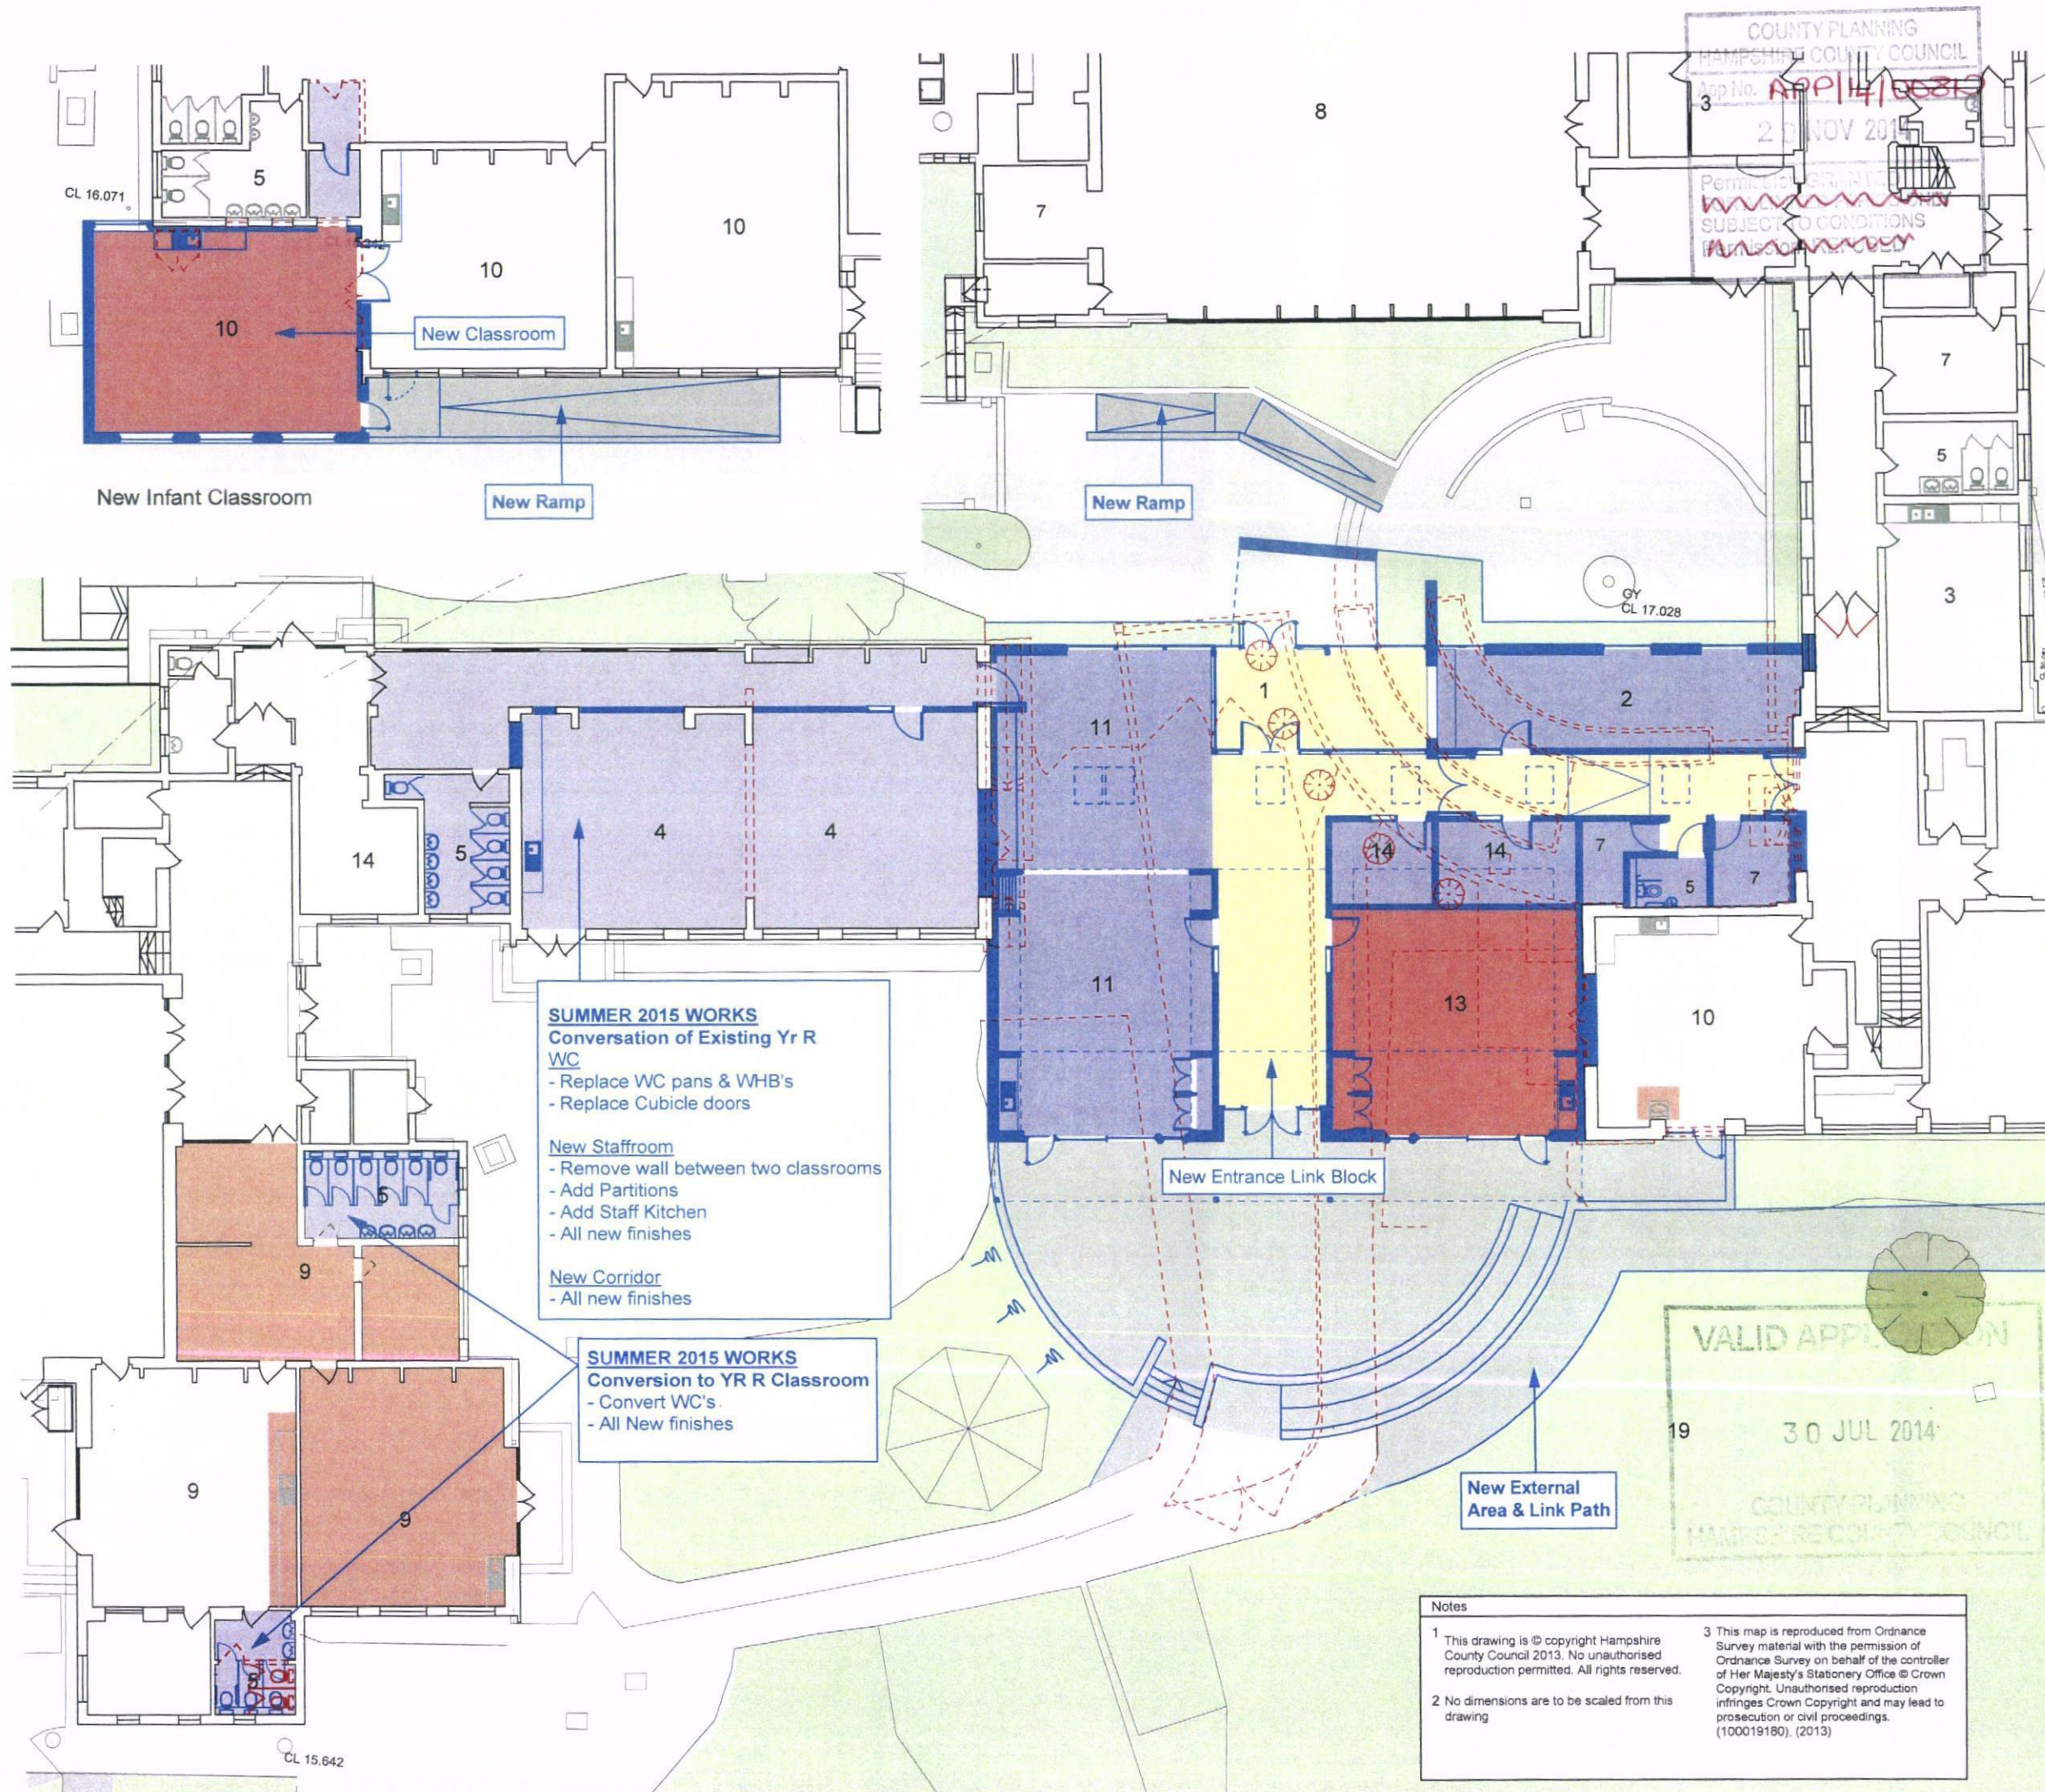

HAVANT BO
COUNCIL
21 NOV 2014
Property Services
Riders Infant & Junior School

Expansion from 2FE to 3FE
Proposed Floor Plans

- Key:
1. Reception & Waiting
 2. General Office
 3. Head Teacher
 4. Staff Room
 5. WCs
 6. Kitchen & Servery
 7. Plant & Non-teaching Stores
 8. Hall
 9. Classrooms - Reception
 10. Classrooms - Key Stage 1&2
 11. Learning Resource / Library
 12. Specialist Practical
 13. Studio/ Small Hall/ Music & Drama
 14. Small Group Room (SEN)
 15. ICT Suite
 16. Car Park
 17. Games Court
 18. Hard Play
 19. Soft Play
 20. Habitat
 21. Pitch

- General Teaching - New Build
- General Teaching - Refurb
- Non-Teaching - New Build
- Non-Teaching - Refurb
- Circulation
- New External Tarmac
- New build
- Existing Retained
- Existing Removed

PLANNING
0 10 M
1:200 @ A3
P10292.13
July 2014
North

Notes

- 1 This drawing is © copyright Hampshire County Council 2013. No unauthorised reproduction permitted. All rights reserved.
- 2 No dimensions are to be scaled from this drawing
- 3 This map is reproduced from Ordnance Survey material with the permission of Ordnance Survey on behalf of the controller of Her Majesty's Stationary Office © Crown Copyright. Unauthorised reproduction infringes Crown Copyright and may lead to prosecution or civil proceedings. (100019180), (2013)