


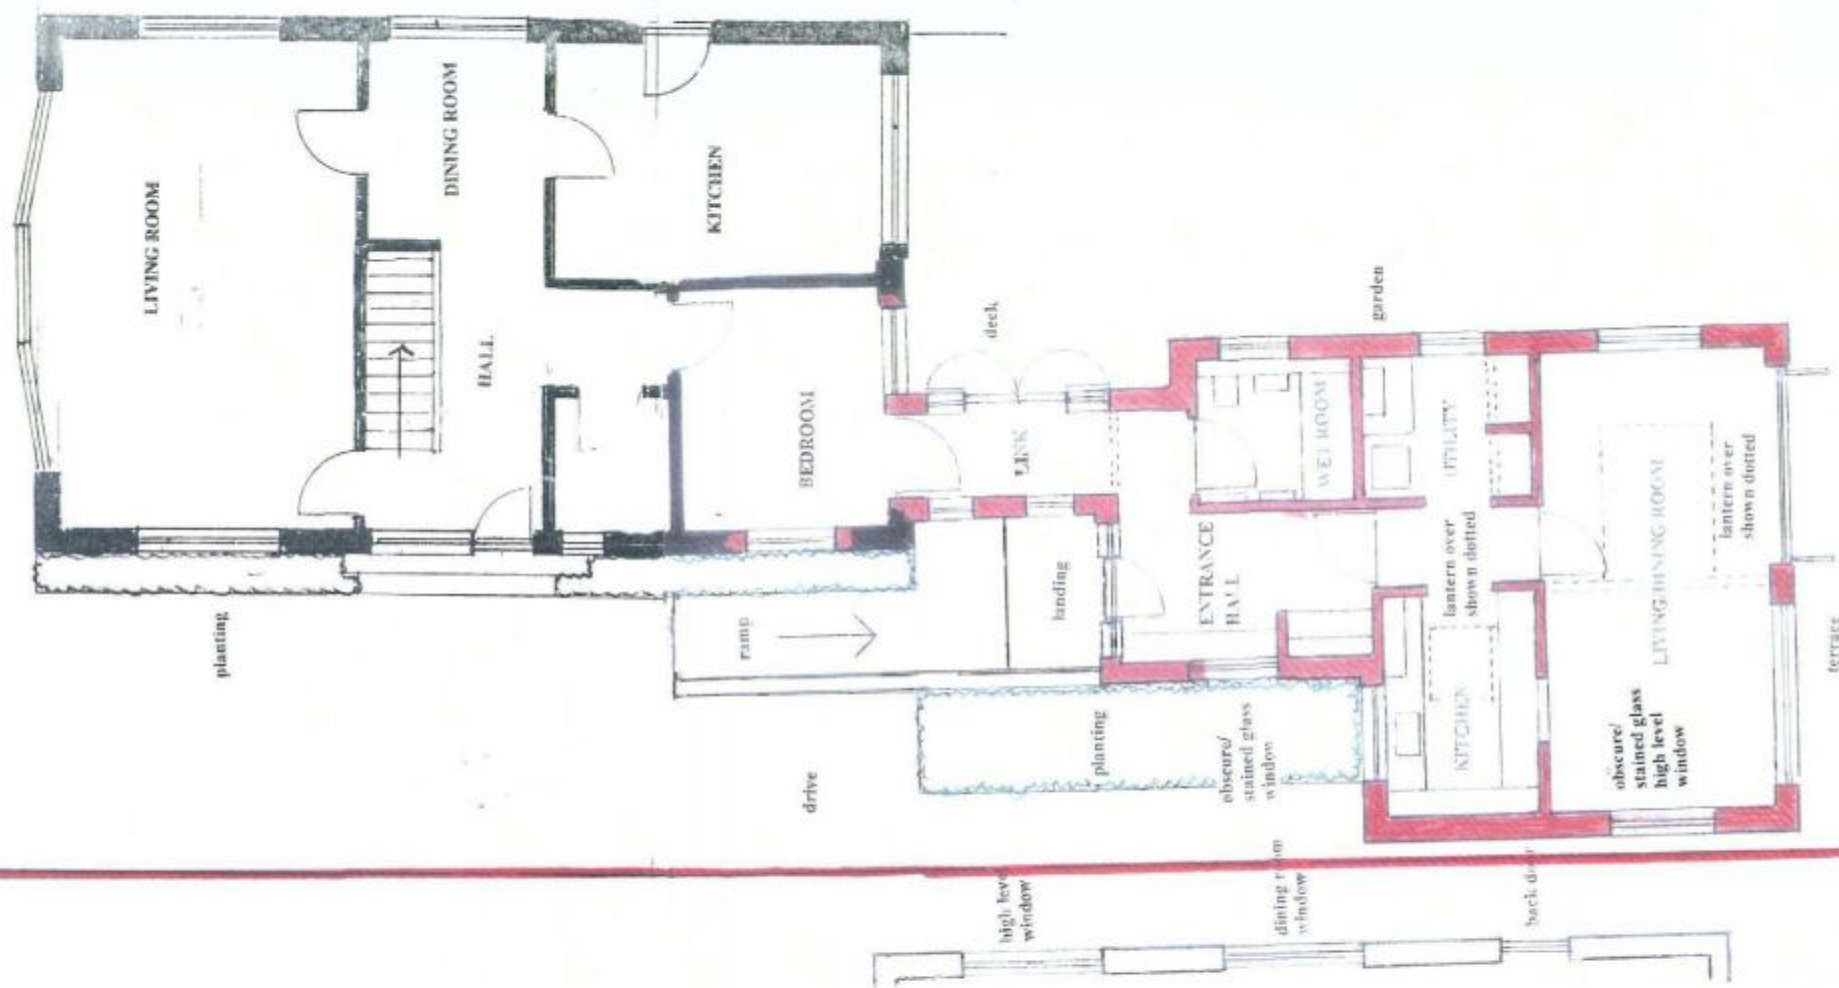

PROPOSED ANNEXE AT
12 GOODWOOD CLOSE, WATERLOOVILLE, PO8 8BG

DRG No 6

PROPOSED PLAN

1:100