

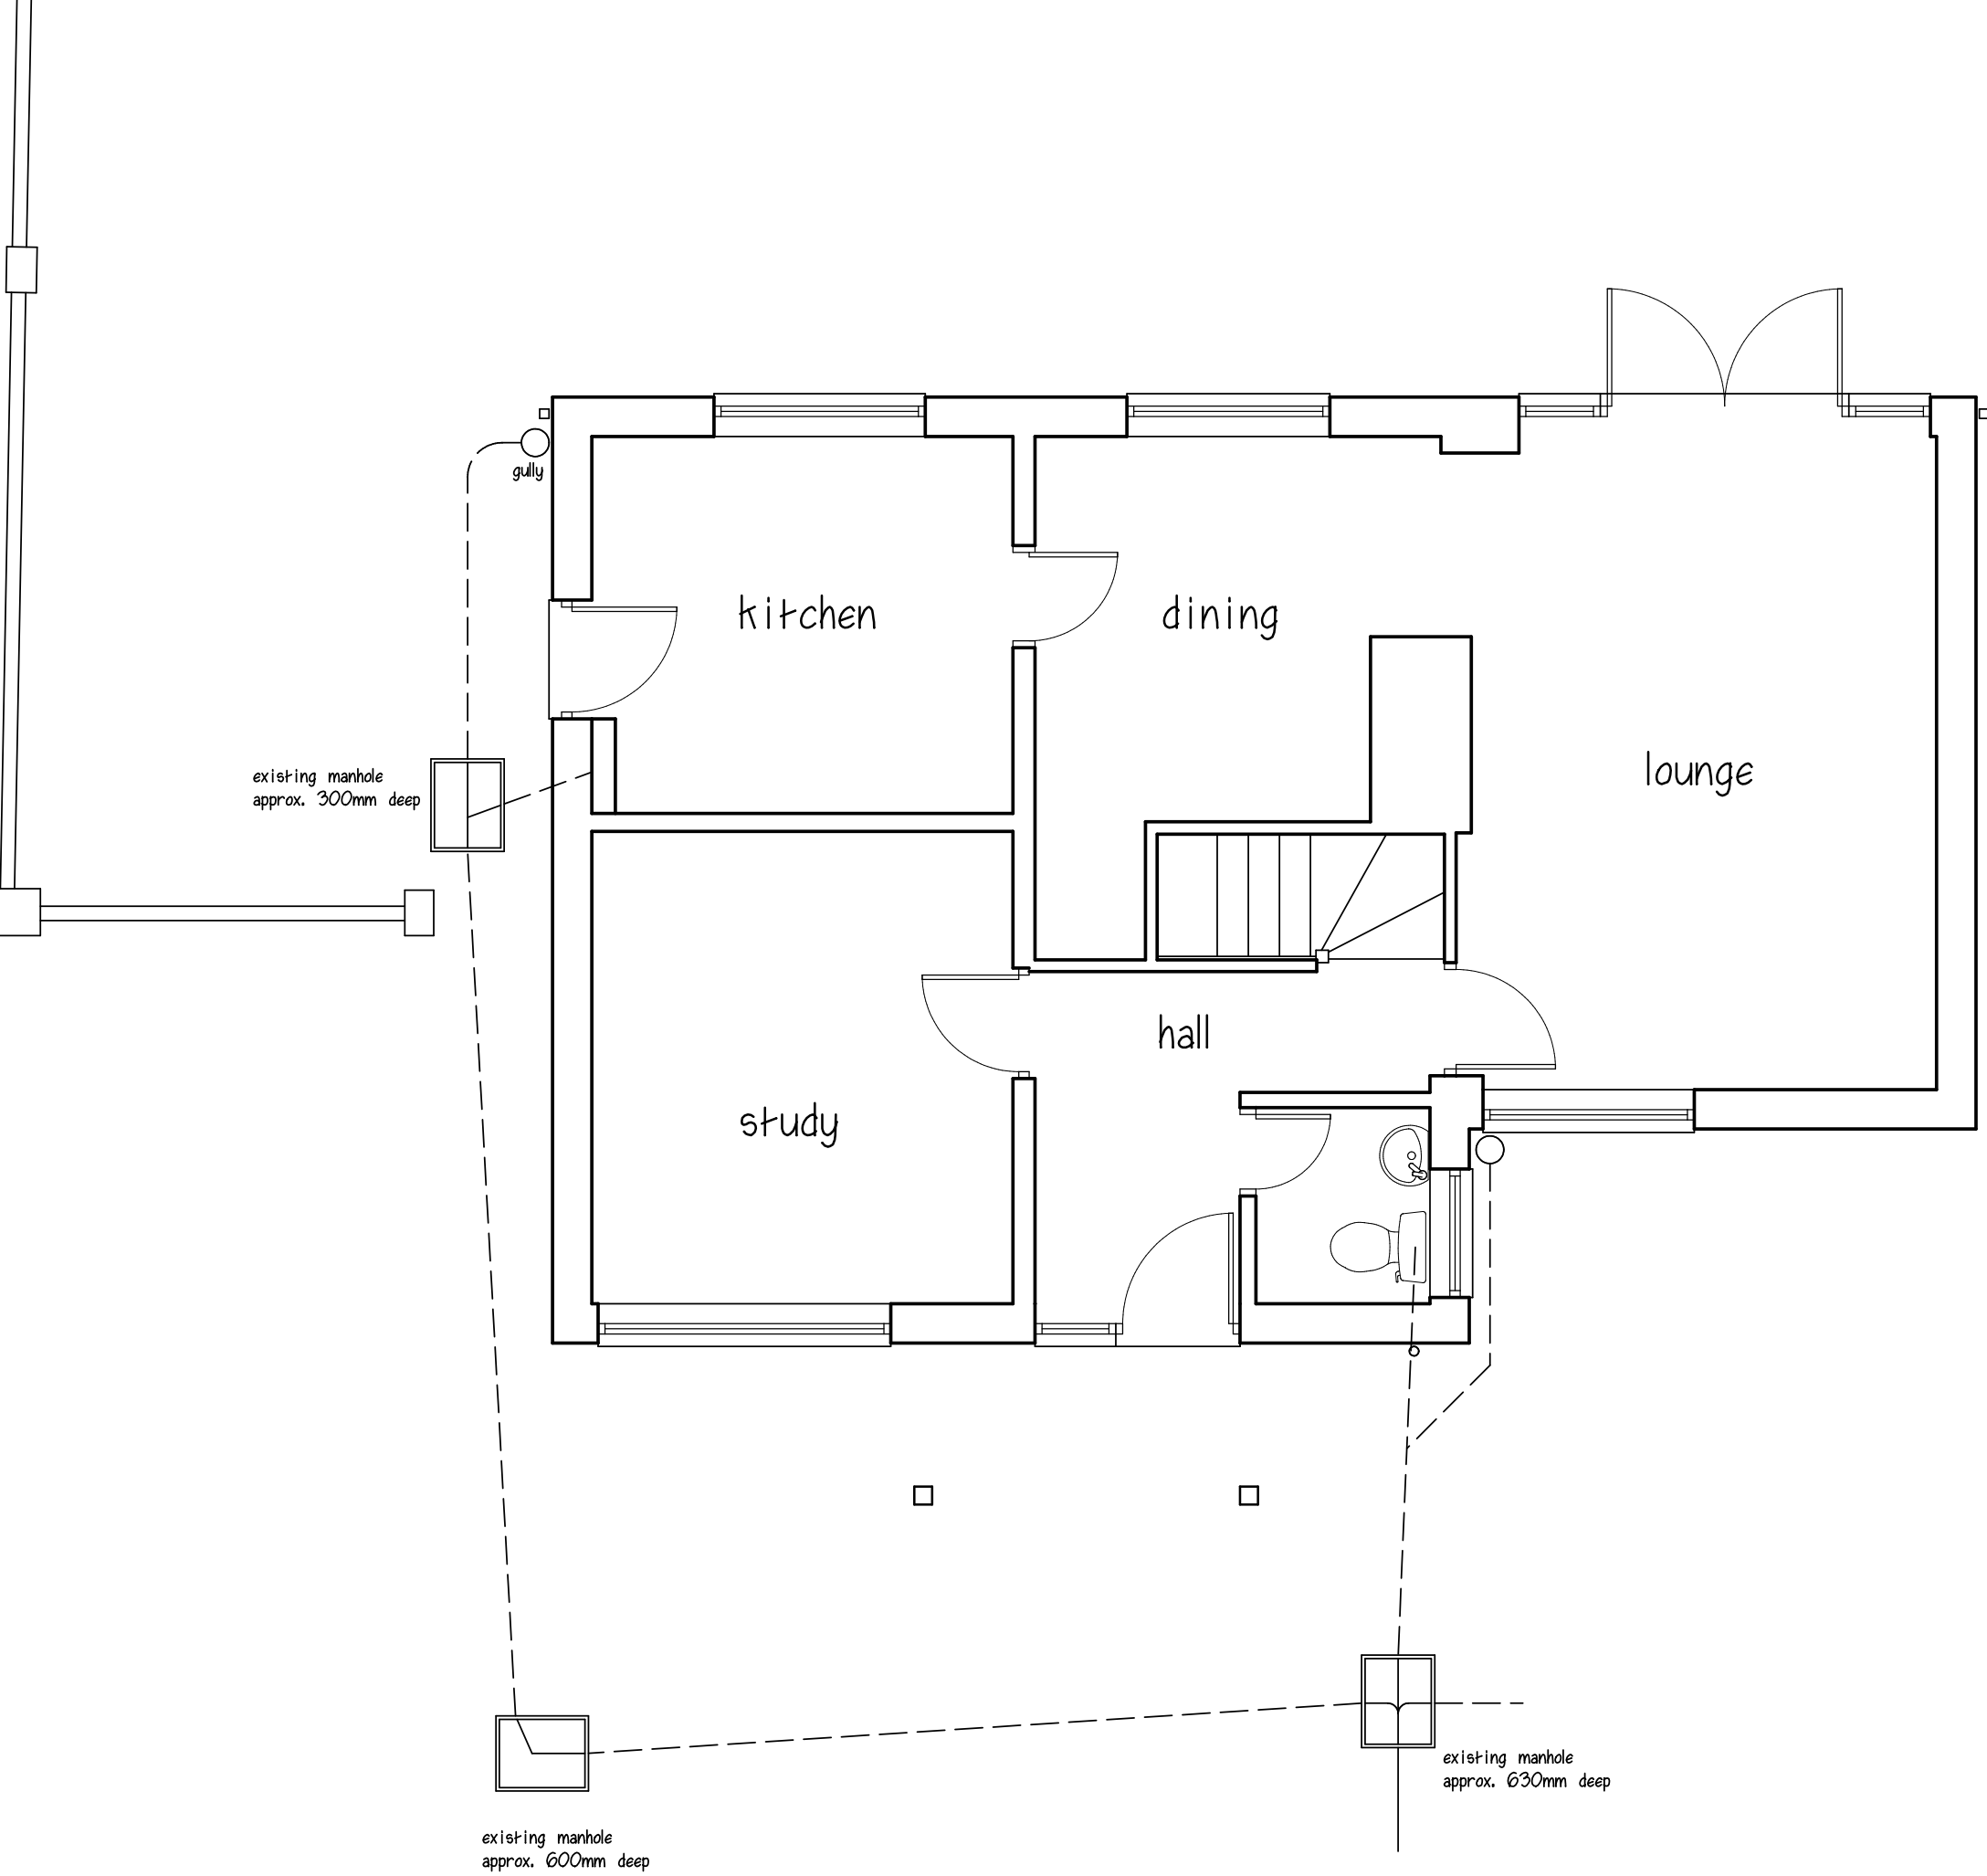


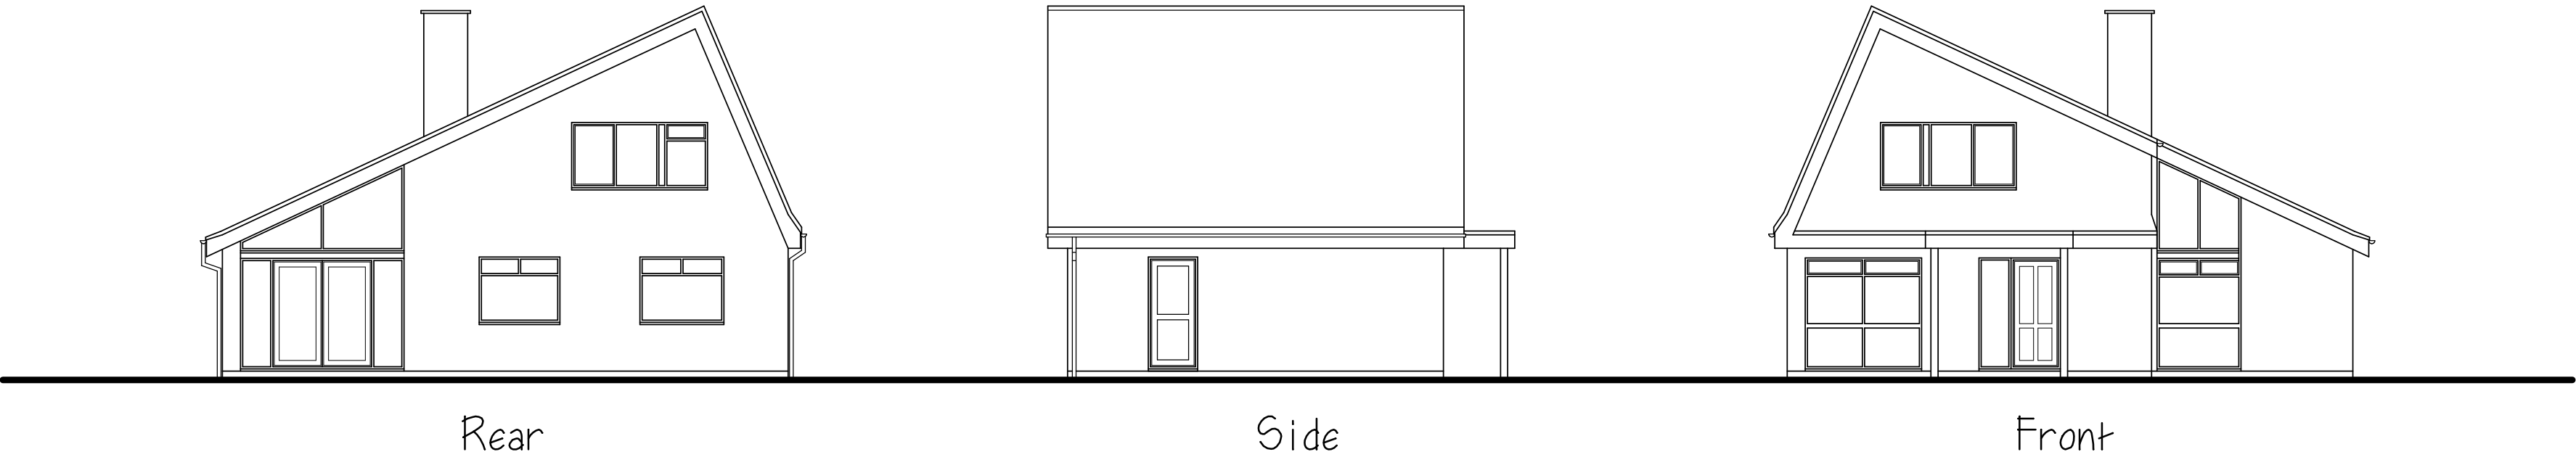

Ground Floor

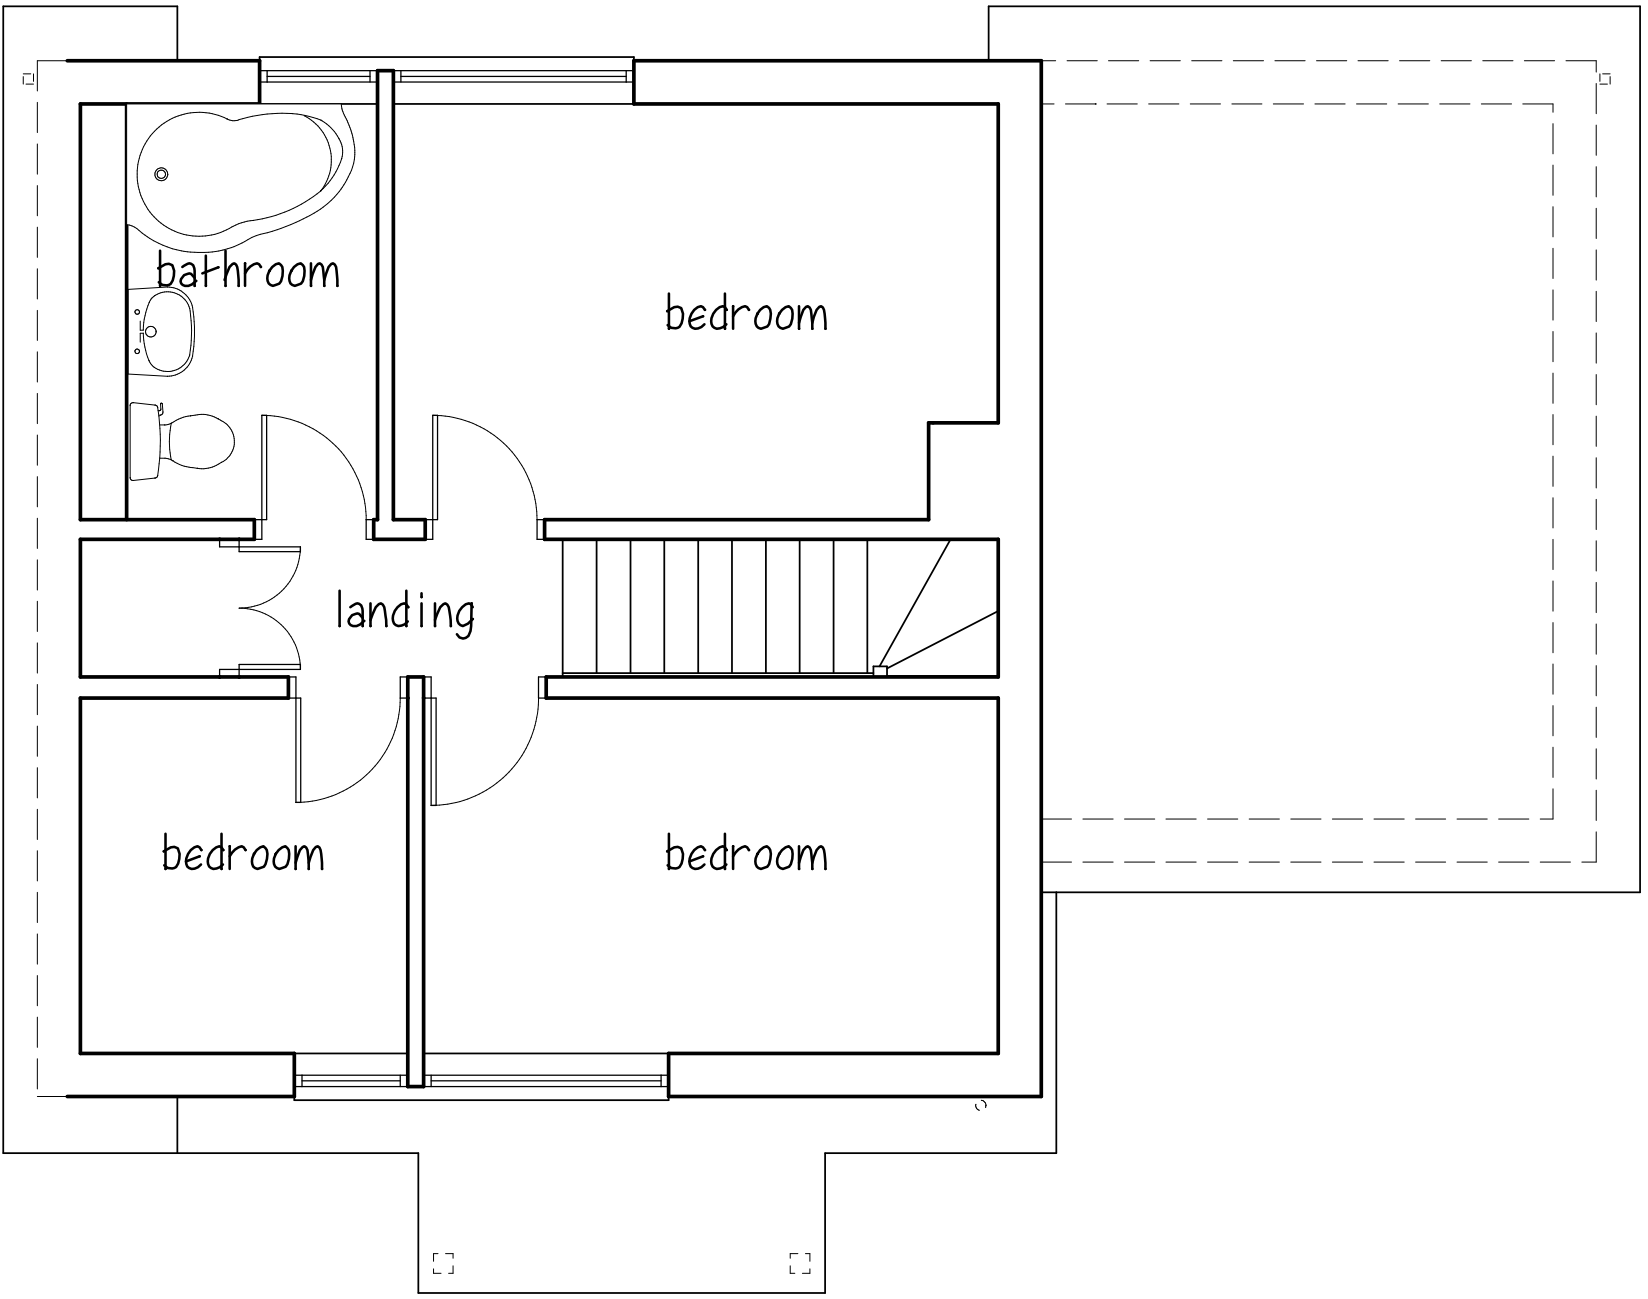

First Floor

MARTIN MOYSE M.R.I.C.S
Chartered Building Surveyor

Title: EXISTING

Address: **5 HURSTVILLE DRIVE,
WATERLOOVILLE,
HAMPSHIRE PO7 7NB**

Scale: A1 - Plans 1 to 50, Elevations 1 to 100 Date: June 2015 Drawing No:01

This drawing does not constitute a specification of work to be done, and is to be read in conjunction with notes. All dimensions to be checked on site. This drawing is copyright ©