



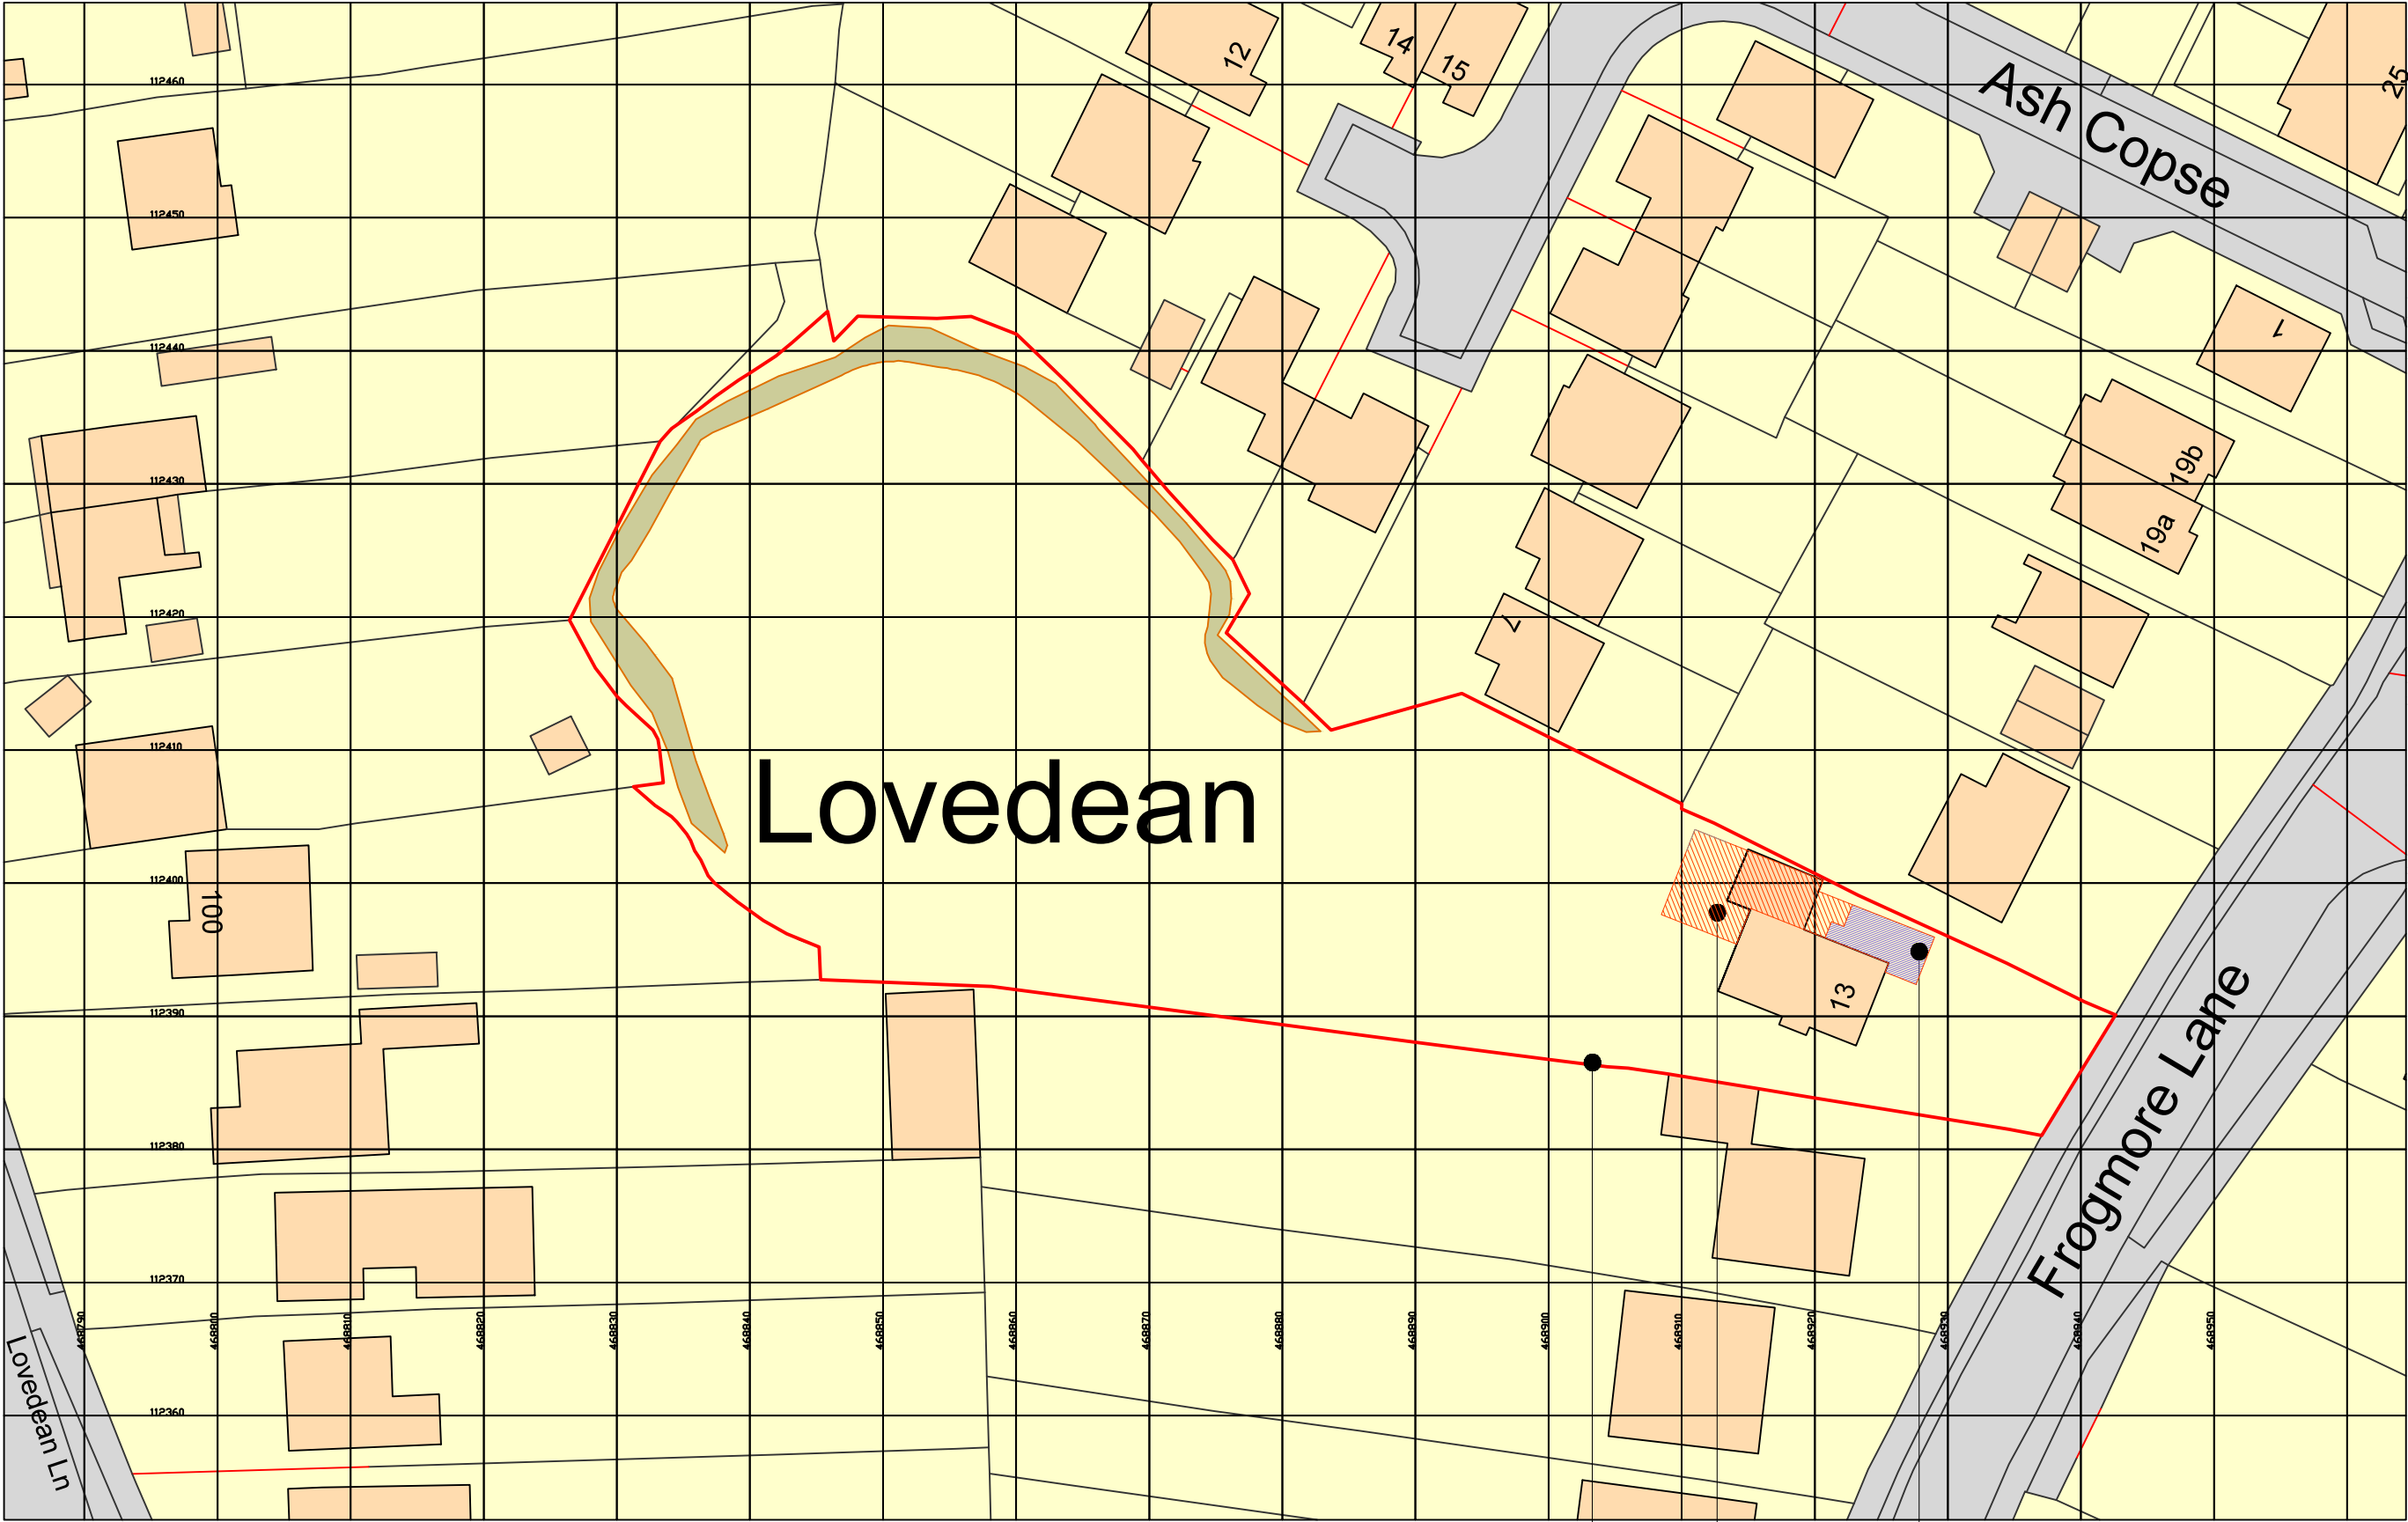

Ordnance Survey, (c) Crown Copyright 2014. All rights reserved. Licence number 100022432



block plan scale 1:500

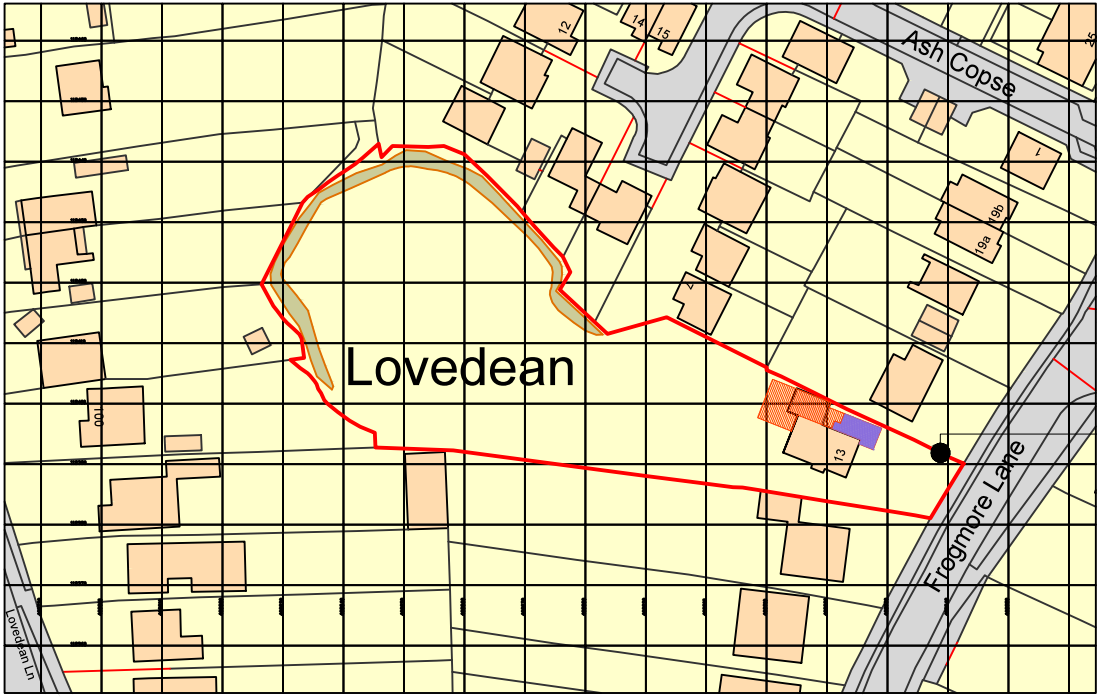

Ordnance Survey, (c) Crown Copyright 2014. All rights reserved. Licence number 100022432

location plan scale 1:1250

- proposed two storey front/side extension (purple hatch)
- proposed single storey rear and side extensions following removal of garage (red hatch)
- '13 Frogmore Lane', Waterlooville - 'Application site' (red outline)

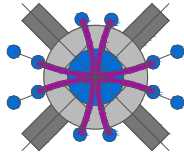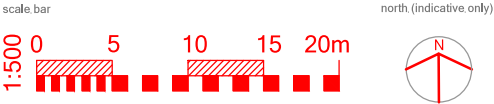

The Steven Barlow Partnership
81 Manor Road Kingston Portsmouth Hampshire PO1 5LB United Kingdom
+44(0)800 756 9776 info@tsbp-architecture.co.uk www.tsbp-architecture.co.uk
Chartered Institute of Architectural Technologists Registered Practice
Principal Steven V. Barlow MCITAT

disclaimer
This drawing is protected by copyright of THE STEVEN BARLOW PARTNERSHIP under The Copyright, Designs and Patents Act 1988 and the reproduction or use in any form without prior written consent from THE STEVEN BARLOW PARTNERSHIP will be an infringement of copyright.
Only the original drawing should be relied on. Plans are liable to distortion in transmission to the web. Do not scale off this drawing in any event except for planning application purposes. Figured dimensions must be used if in doubt contact THE STEVEN BARLOW PARTNERSHIP.
Contractor to check and verify all levels, datum's and dimensions on site and shall report any discrepancies or omissions to THE STEVEN BARLOW PARTNERSHIP prior to commencement of work and during construction phase. This drawing is to be read and understood in conjunction with structural, mechanical, electrical and/or any other consultant's documentation as may be applicable to the project prior to the commencement of work and it's duration.
This drawing including notes has been prepared and produced for the client named for the project detailed and solely for the purposes indicated and is not intended for use by any other person or for any other purpose.

client
Mr. and Mrs. Smith.

project
**Proposed extension and associated alterations,
13 Frogmore Lane, Waterlooville, Hampshire. PO8 9QN.**

drawing title
Block and Location Plans

date	work stage	project	drawing number	revision
21 MAY 2014				
scale 1:500/1:1250A2			D.0434.004.05	
revisions				
04 17 Oct 2014	Minor amendment			
05 29 April 2015	Minor amendment			

planning