
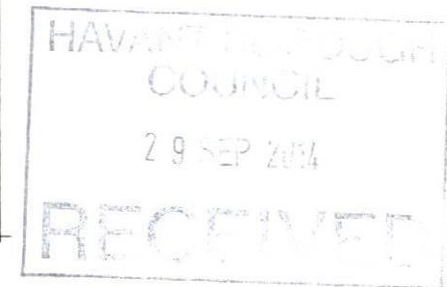


PROPOSED SINGLE STOREY FRONT ADDITION
33, ROMAN WAY, BEDHAMPTON, HAVANT, HANTS.
FOR MR & MRS S. J. RELF.

THE OWNER/BUILDER IS TO OBTAIN IN WRITING A PARTY
WALL AGREEMENT WITH THE ADJOINING OWNER FOR
THE EXCAVATION OF FOUNDATIONS WITHIN 3M. PRIOR
TO THE COMMENCEMENT OF ANY WORK ON SITE.

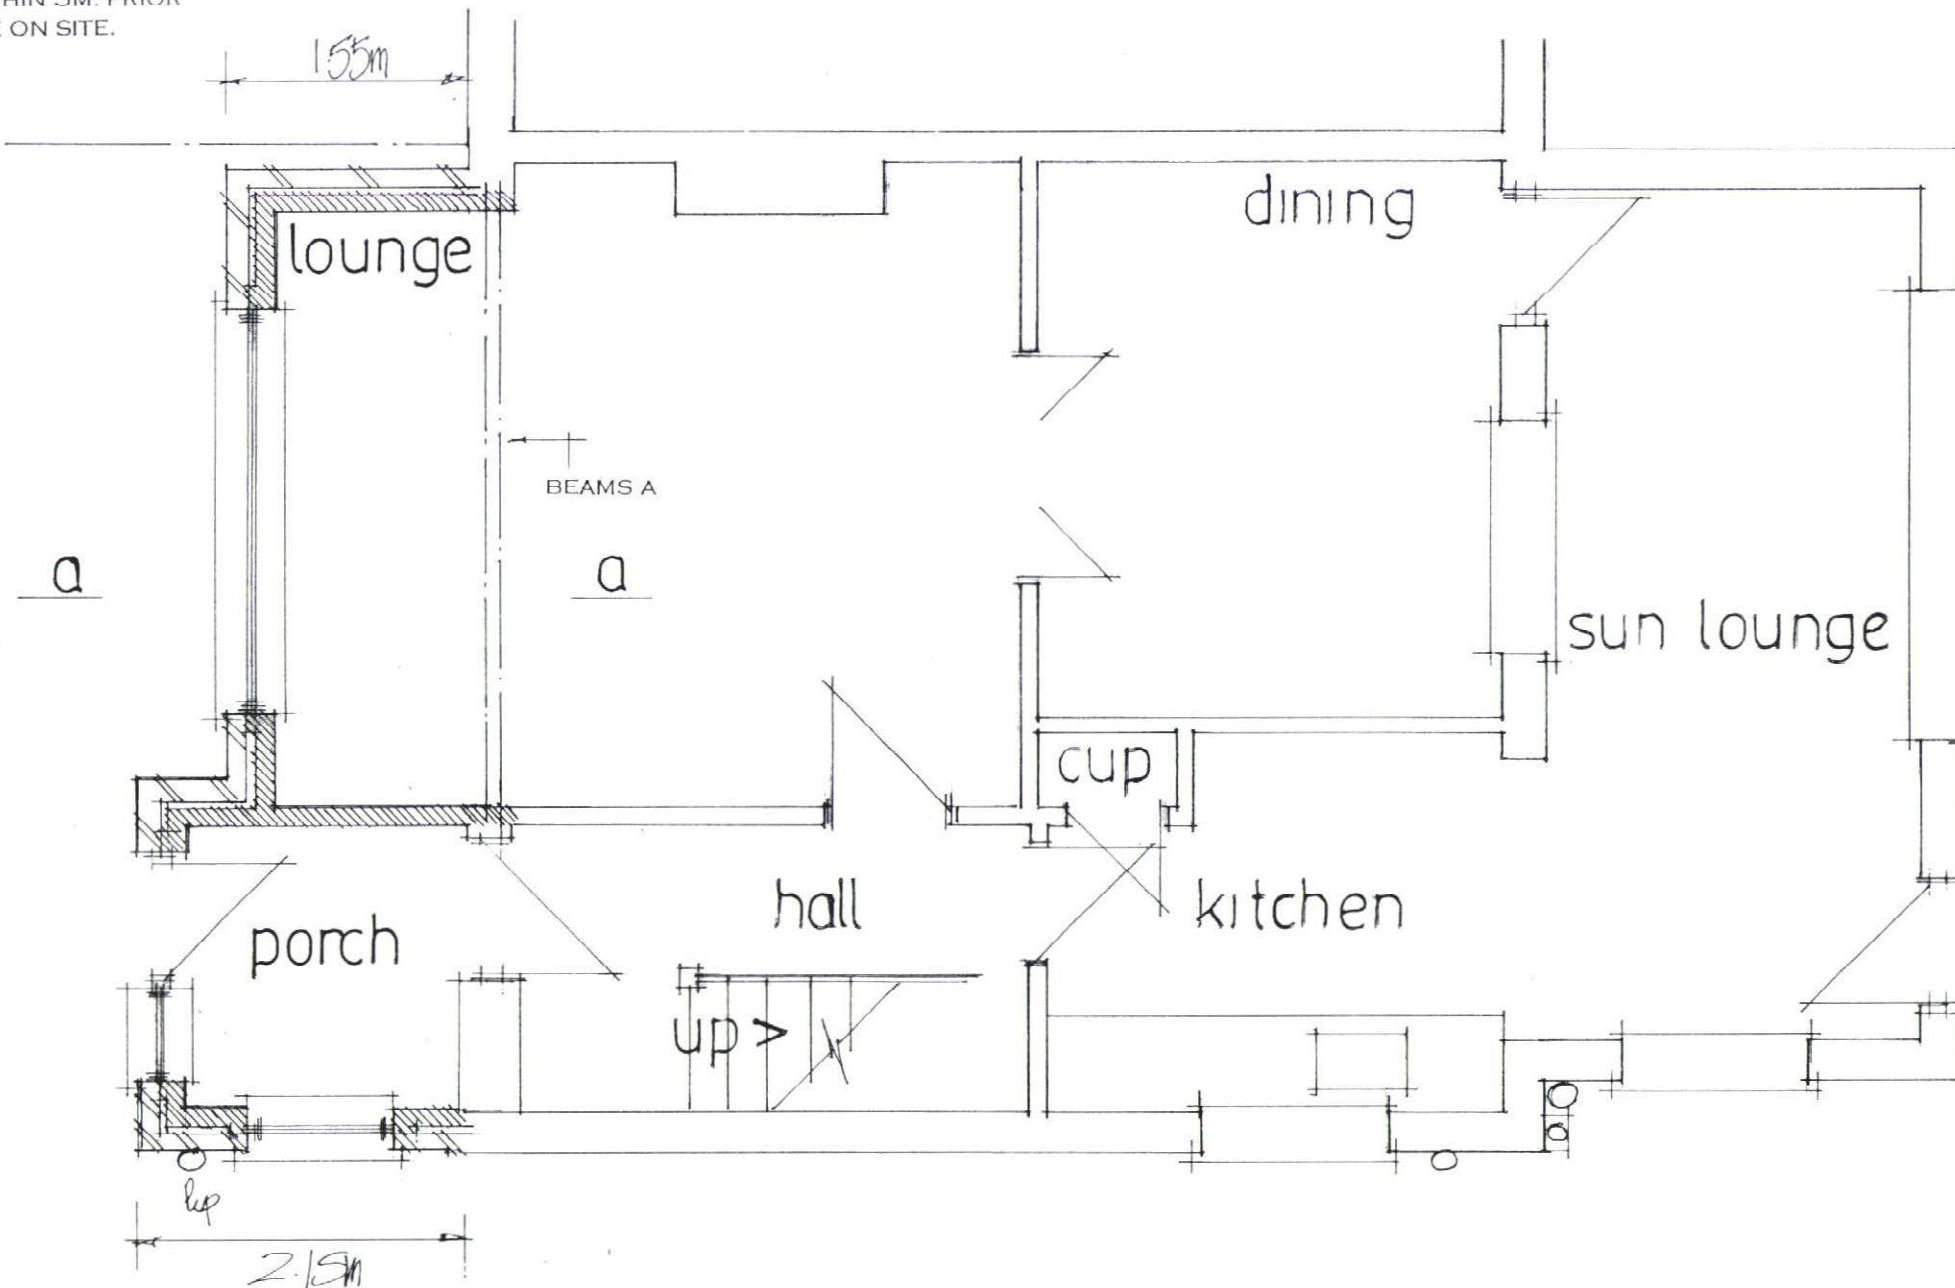

date sept 2014
scale 1:50

PROPOSED GROUND FLOOR

PETER J. WALKER MRICS
CHARTERED SURVEYOR
182 SEAFRONT, HAYLING ISLAND, HANTS
PO11 9 AN

TEL: 02392467571