



PROPOSED REAR ADDITION & LOFT CONVERSION.
26, HAVANT ROAD, HAYLING ISLAND, HANTS.
FOR MR & MRS T. NORGATE.

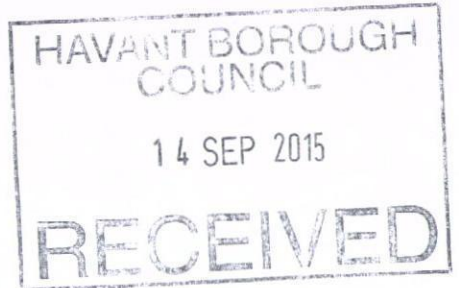

LINE EXISTING REAR GABLE END WITH 50MM
INSULATED PLASTER BOARD AND SET.

FRONT STUD AND BOARDED GABLE END TO HAVE 70MM
CELLOTEX INSERTED THEN 12MM CELOTEX OVER PRIOR
TO 12.5MM PLASTERBOARD AND SET. LEAVE 30MM AIR
GAP TO FELT. NOTE CHECK THAT THE BOARDING HAS
FELT UNDER

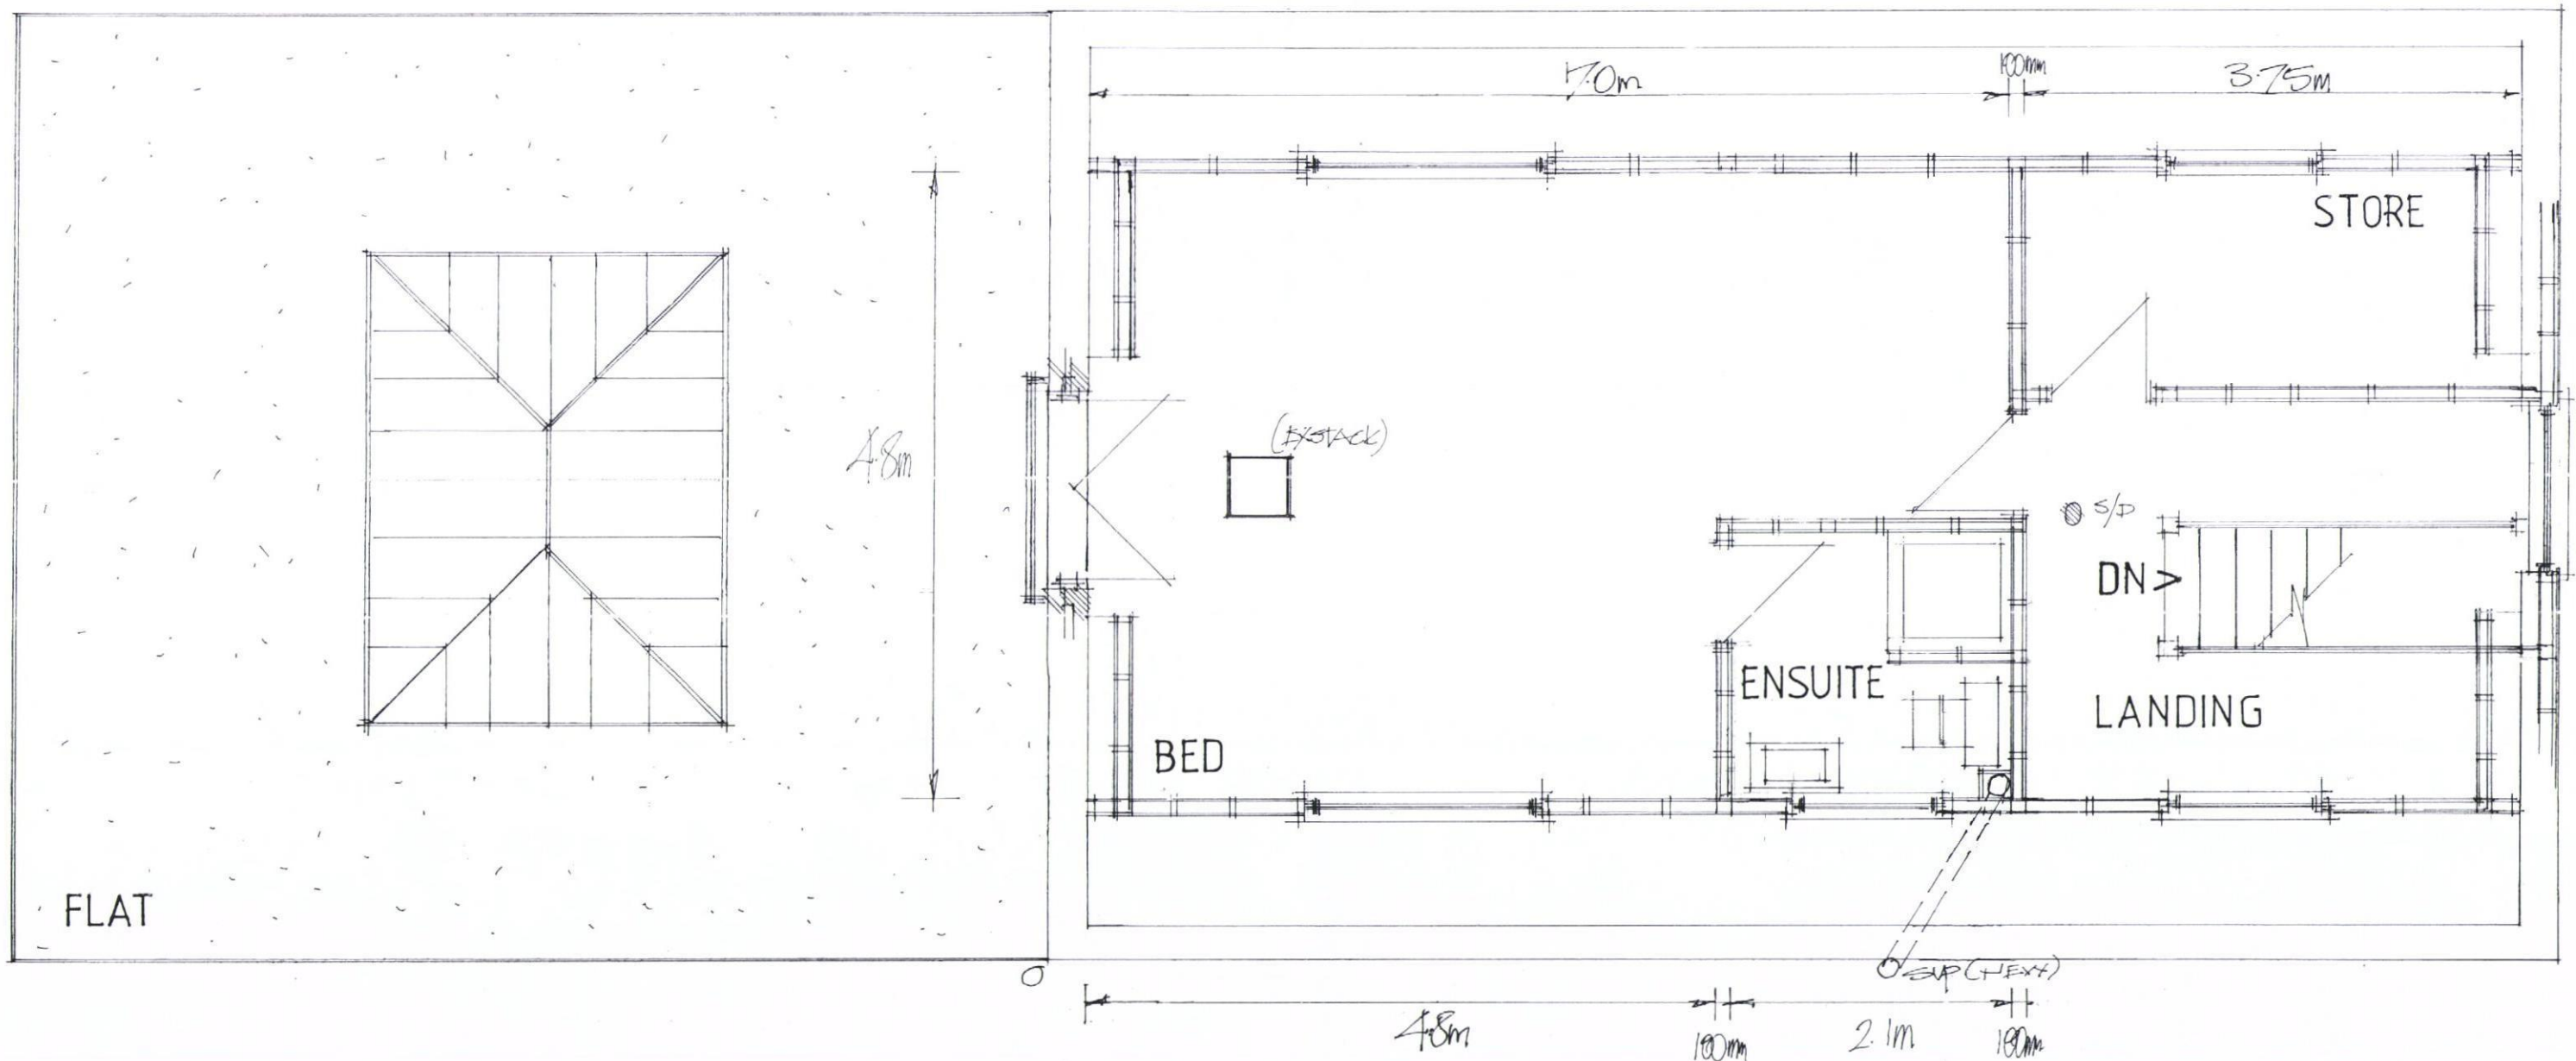

TRIM ALL STRUCTURAL TIMBER 50MM CLEAR OF STACK

DATE SEPT 15
SCALE 1:50

PROPOSED FIRST FLOOR

PETER J. WALKER MRICS
CHARTERED SURVEYOR
182 SEAFRONT, HAYLING ISLAND, HANTS
PO11 9 AN

TEL: 02392467571