


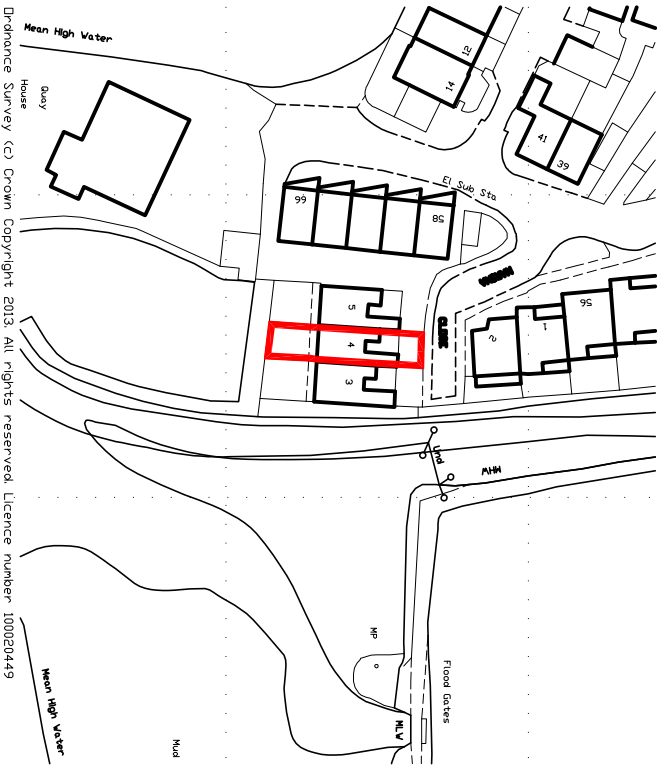

Client: Mr & Mrs Timms			
Address: 4 Marina Close, Emsworth, PO10 7BG.			
Drawing title: Location Plan			
Scale: 1:1250	Date Drawn: 27.11.13	Drawn by: JAS	
Job No: 0158	Dwg No: PL01	Rev: A	Status: Planning Submission

SITE LOCATION PLAN

Scale 1:1250

