

NOTES

Permission is granted to scale from this drawing for the purpose of Local Authority Planning Approval only. In all other circumstances DO NOT scale from this drawing. Please contact this office for any additional information required.


Contractors, Sub Contractors and Suppliers are to check all relevant dimensions and levels of the site and building before commencing any stop drawings or building work. Any discrepancies should be recorded to the Architect.

Where applicable this drawing is to be read in conjunction with the Consultant's drawings.

This drawing is the copyright of Tellow King Ltd & All rights reserved.


Ordnance Survey Data © Crown Copyright. All rights reserved. Licence No. 100007356

REV	DESCRIPTION	DATE	AUTH	CHKD
-----	-------------	------	------	------

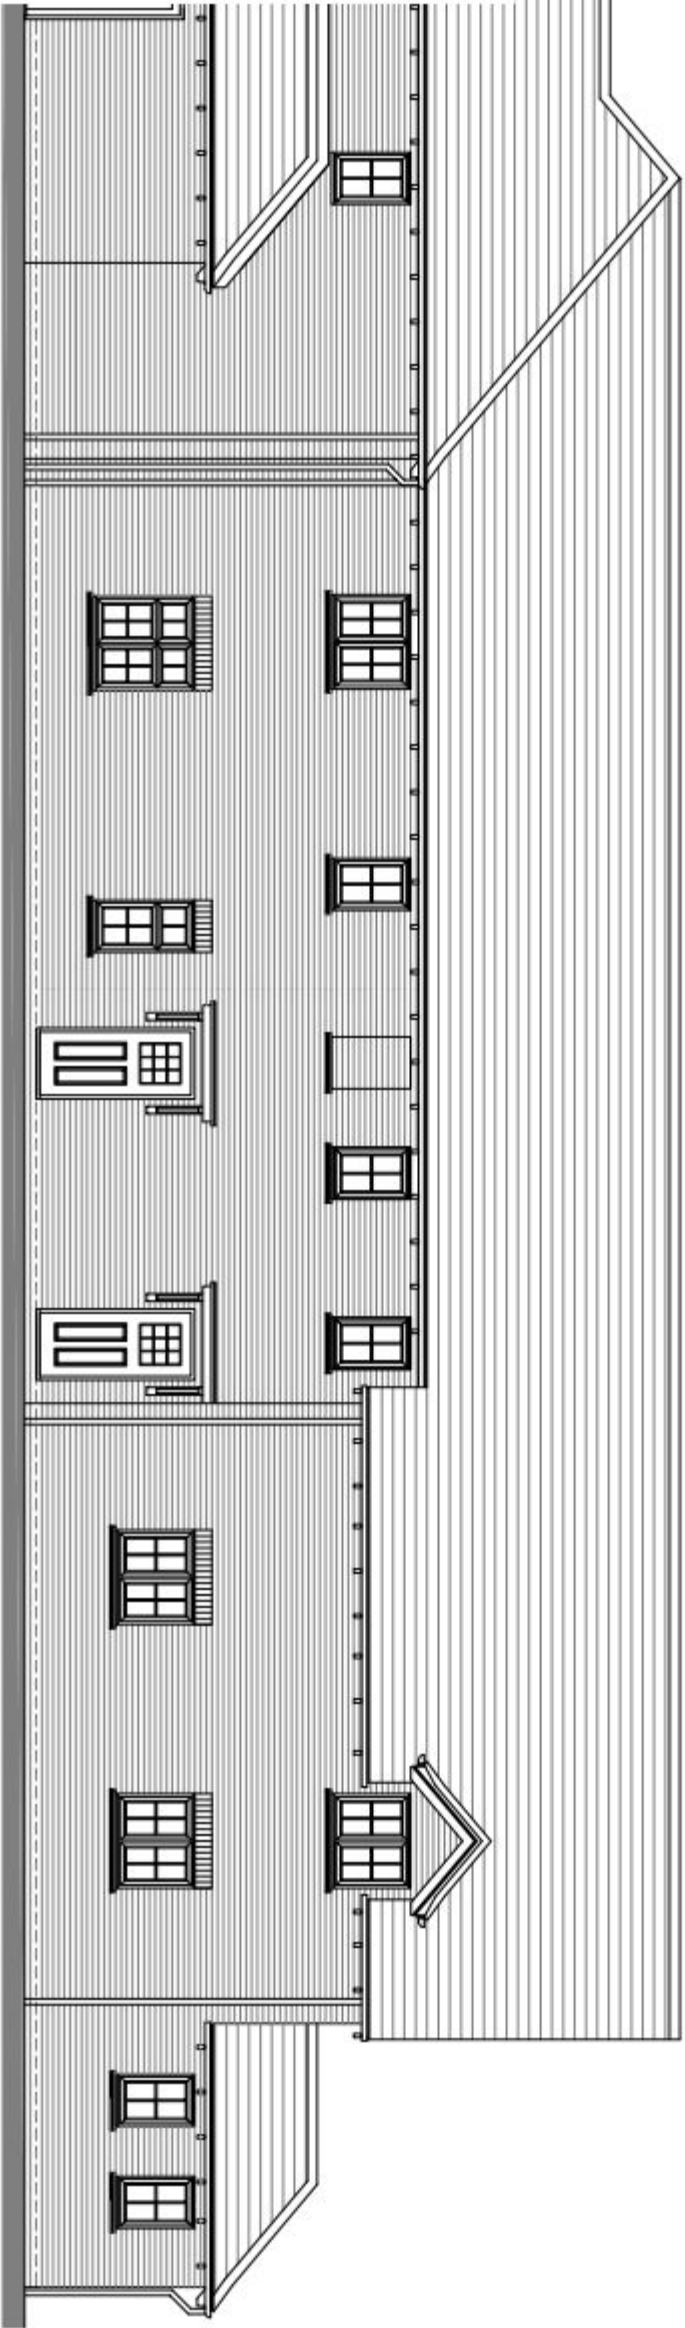

levation

SUPERSEDED

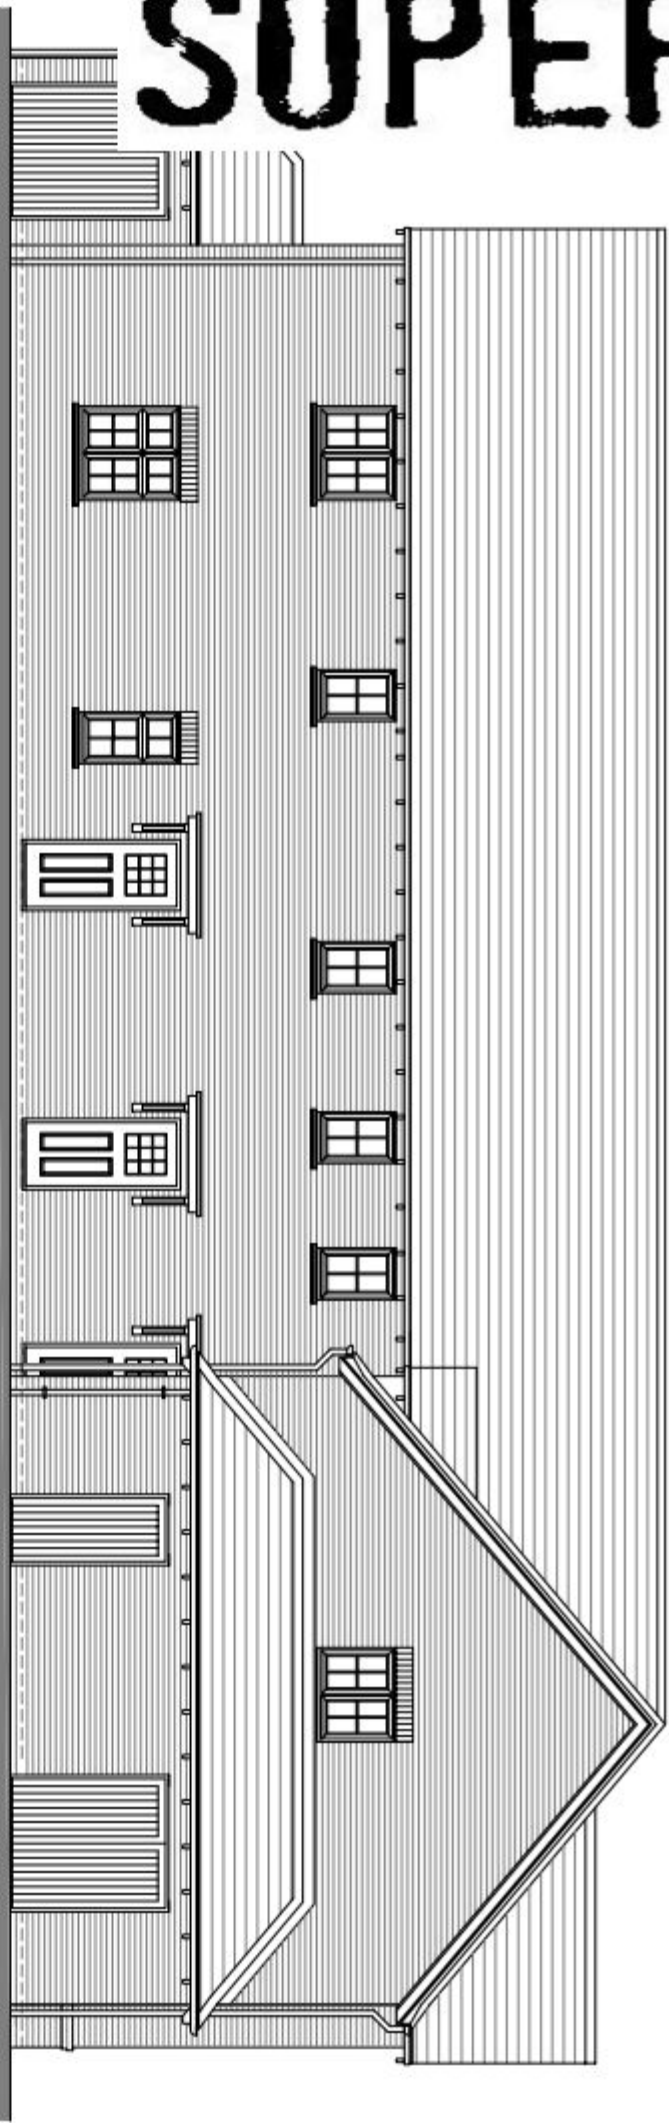

Side Elevation



PLANNING



ARCHITECTS • URBAN DESIGNERS • SUSTAINABILITY CONSULTANTS
111 Tellow King Road, Haverhill, Cambridgeshire, CB9 6UE
Tel: 01775 267703 Fax: 01775 267707 Email: info@tellowking.co.uk

PROJECT

Berewood, Phase 2

Waterpoville

For: Redrow Homes (Southern)

DRAWING

Flats Block C

Plots 110-117

Elevations sheet 2 of 2

SCALE	DATE	AUTHOR	CHKD
1:100 @ A3	Nov 2013	AS	
JOB NO.	DRAWING NO.	REV	
REDR130524	P.110-117.e2		