


© Crown copyright.
All rights reserved.
Reproduced by permission.
License No. 100046837

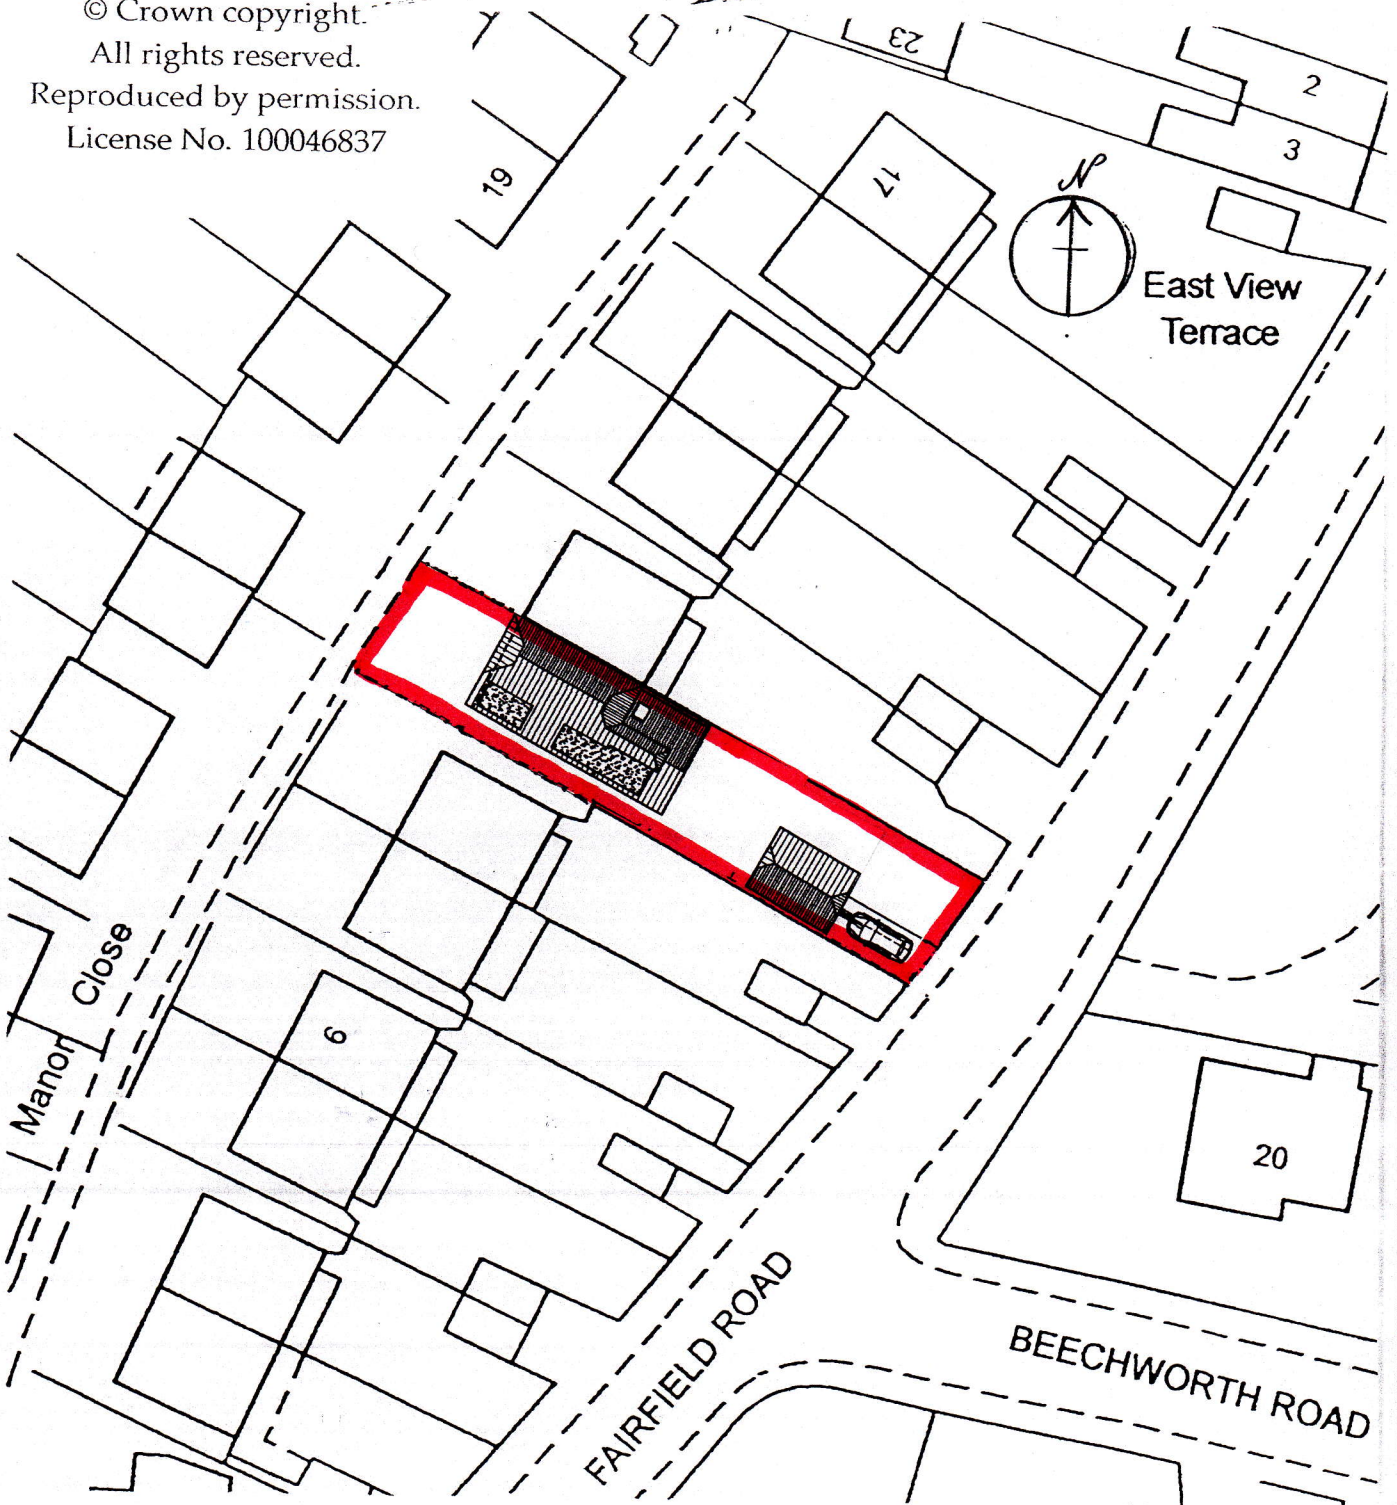

Martin Critchley
Chartered Architect

7 North Street
Havant, Hampshire, PO9 1PW
023 92 474 919
critchleyarchitect@hotmail.com

Job

12 MANOR CLOSE,
HAVANT, PO9 1BD

Job No.

1330

Title

BLOCK PLAN

Drawing No.

212

Date: 18/12/13

Scale: 1:500

Drawn: P.C.