


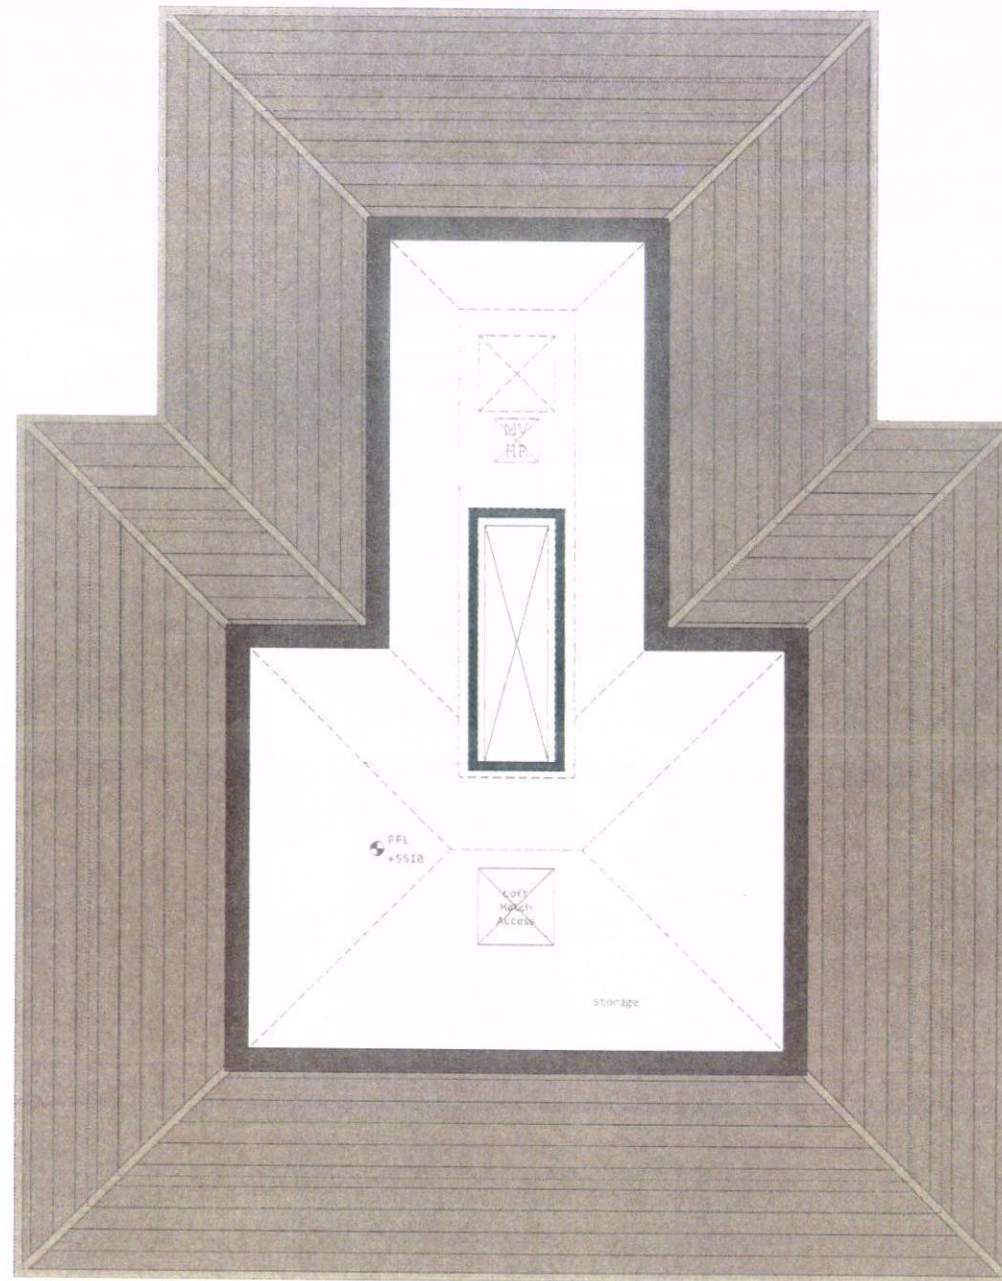


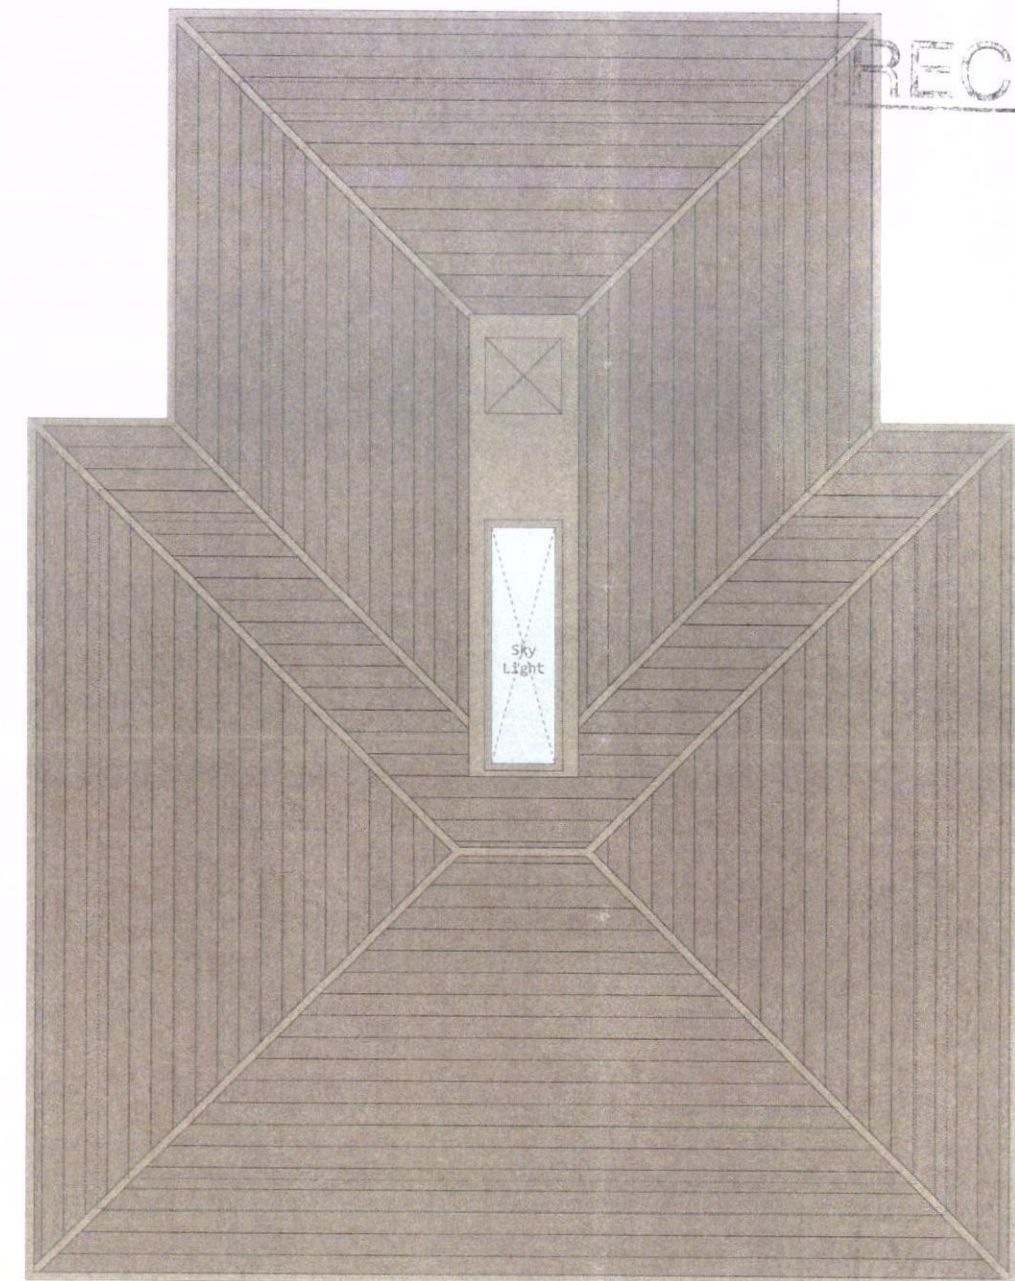

Attic

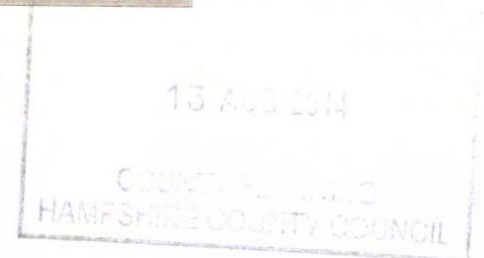

Roof

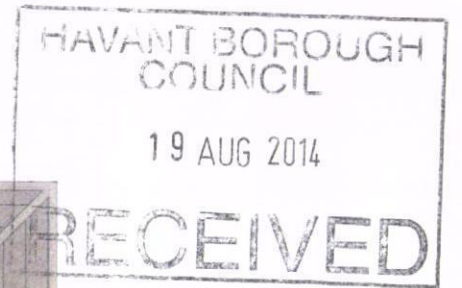

PLANNING

Notes 1 This drawing is © copyright Hampshire County Council 2013. No unauthorised reproduction of any kind is permitted. 2 No Dimensions to be scaled from this drawing. 3 This map is reproduced from Ordnance Survey material with the permission of Ordnance Survey on behalf of the controller of Her Majesty's Stationary Office © Crown copyright. Unauthorised reproduction infringes Crown Copyright and may lead to prosecution or civil proceedings (100019180) (2013)		<table border="1"> <thead> <tr> <th>rev</th> <th>description</th> <th>date</th> <th>by</th> </tr> </thead> <tbody> <tr><td> </td><td> </td><td> </td><td> </td></tr> <tr><td> </td><td> </td><td> </td><td> </td></tr> <tr><td> </td><td> </td><td> </td><td> </td></tr> <tr><td> </td><td> </td><td> </td><td> </td></tr> <tr><td> </td><td> </td><td> </td><td> </td></tr> <tr><td> </td><td> </td><td> </td><td> </td></tr> <tr><td> </td><td> </td><td> </td><td> </td></tr> <tr><td> </td><td> </td><td> </td><td> </td></tr> <tr><td> </td><td> </td><td> </td><td> </td></tr> <tr><td> </td><td> </td><td> </td><td> </td></tr> </tbody> </table>		rev	description	date	by	<table border="1"> <tr> <td colspan="2"> Hampshire County Council HCC Property Services Three Minsters House 75 High Street, Winchester SO23 8UL tel: (01962) 847501 </td> <td colspan="2"> PROJECT Children's Home Programme Barncroft, Havant P10261 </td> <td colspan="2"> SHEET CONTENTS Plan as Proposed Attic and Roof </td> </tr> <tr> <td> SCALE 1:50@A1 1:100@A3 </td> <td> DATE 22/05/14 </td> <td> DRAWN YYW </td> <td> CHKD DK </td> <td> DRAWING NO 201 </td> <td> REVISION p1 </td> </tr> <tr> <td colspan="2"> FILE REF File name </td> <td colspan="4"> FILE REF File name </td> </tr> </table>		Hampshire County Council HCC Property Services Three Minsters House 75 High Street, Winchester SO23 8UL tel: (01962) 847501		PROJECT Children's Home Programme Barncroft, Havant P10261		SHEET CONTENTS Plan as Proposed Attic and Roof		SCALE 1:50@A1 1:100@A3	DATE 22/05/14	DRAWN YYW	CHKD DK	DRAWING NO 201	REVISION p1	FILE REF File name		FILE REF File name			
rev	description	date	by	
Hampshire County Council HCC Property Services Three Minsters House 75 High Street, Winchester SO23 8UL tel: (01962) 847501		PROJECT Children's Home Programme Barncroft, Havant P10261		SHEET CONTENTS Plan as Proposed Attic and Roof	
SCALE 1:50@A1 1:100@A3	DATE 22/05/14	DRAWN YYW	CHKD DK	DRAWING NO 201	REVISION p1	
FILE REF File name		FILE REF File name	