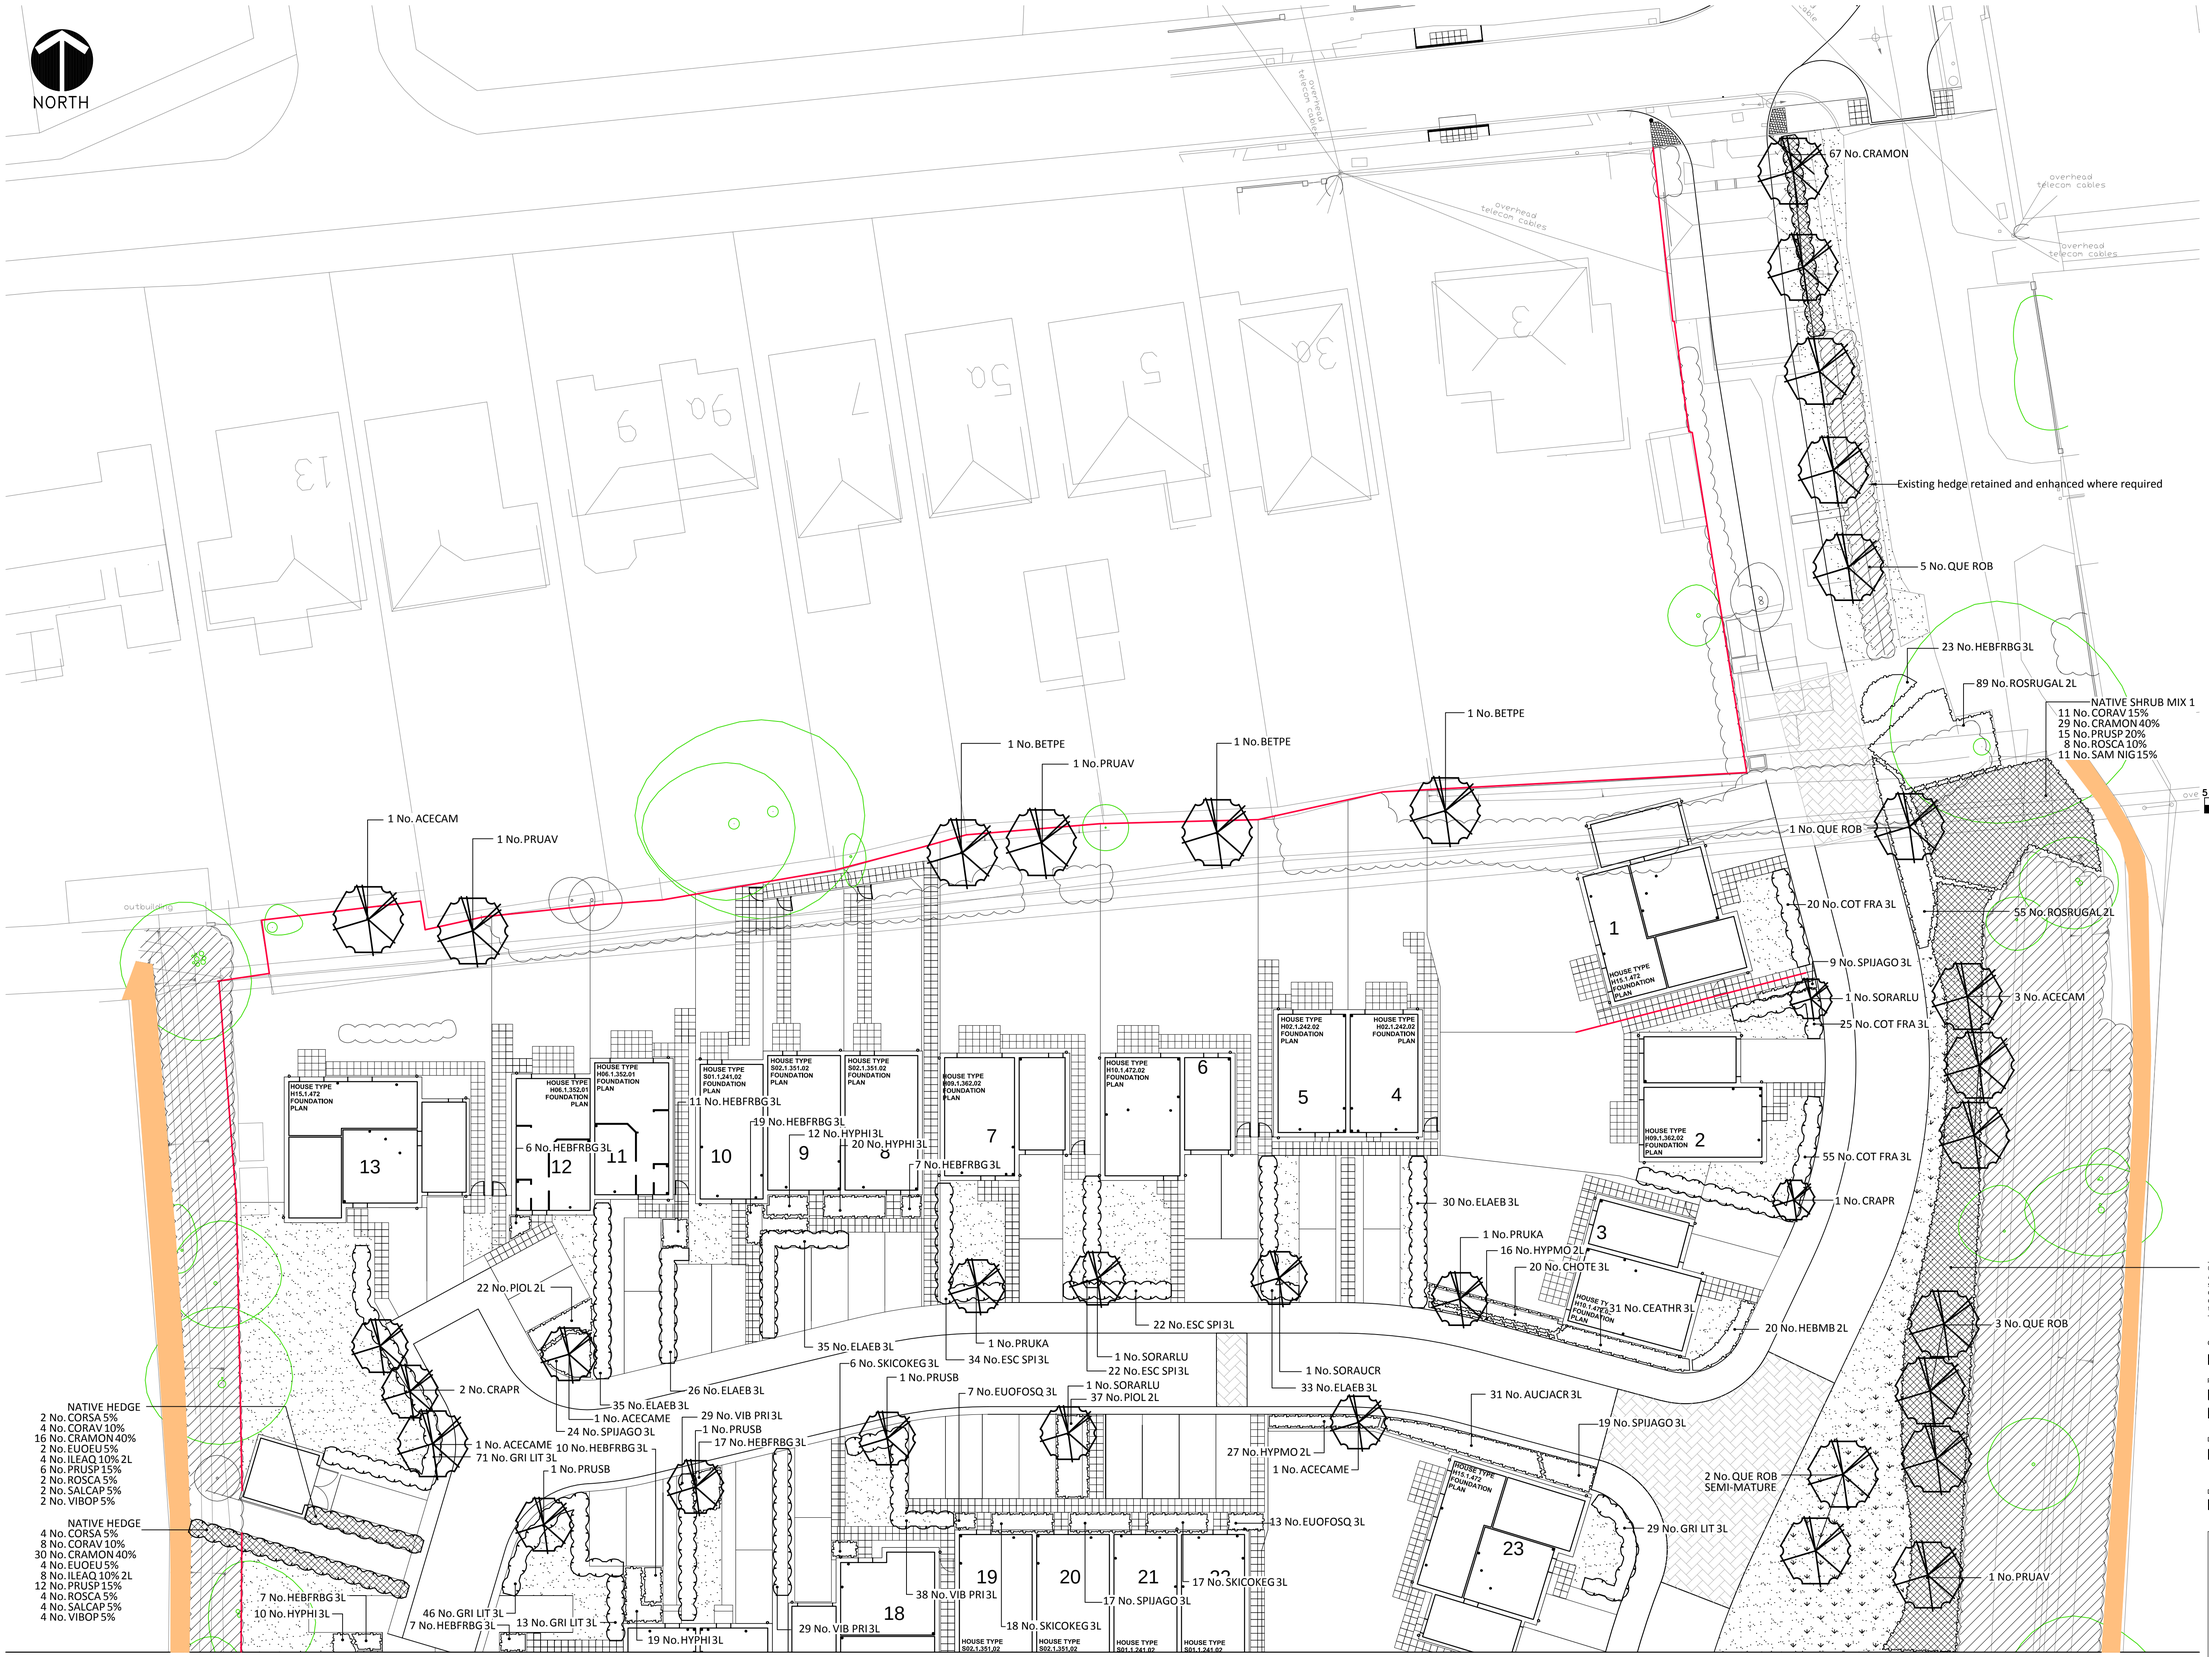

LEGEND

EXISTING

- Trees retained
  Refer to Arboricultural Consultant for details and protection
- Shrubs and hedges retained and enhanced with additional native planting mixes
- Trees removed
  Refer to Arboricultural Consultant for details and protection
- Existing vegetation removed

PROPOSED

- Deciduous Trees
- Shrubs
- Hedge
- Grass
- Grass mown 2 x per annum
- Native Planting
- Boundary Fencing
  Close board Fence 1.8m high
- Boundary Fencing
  Green Weld Mesh Fence 1.8m high
- Boundary Fencing - LAP
  Bow Top metal railings 1m high
- Hoggin footpath. No-dig within the RPA of existing trees.

5 4 3 2 1 0 5 10 15m

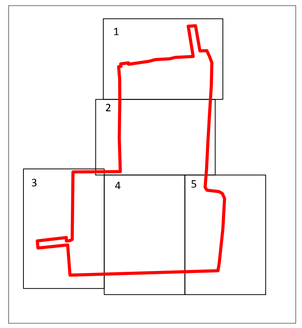

Rev	Date	By	Note
E	31-07-14	HM	Existing trees co-ordinated with Barrell AIA
D	24-07-14	HM	2 Oaks increased to semi-mature size
C	22-07-14	HM	East footpath removed. Minor revisions to general planting
B	18-07-14	HM	Layout revisions and revisions to east boundary buffer
A	25-06-14	HM	Layout revisions

©This drawing is the copyright of HILARY MARTIN - INTEGRATED DESIGN.
All dimensions to be checked not scaled. All dimensions in millimetres unless otherwise stated. HILARY MARTIN - INTEGRATED DESIGN accepts no liability for any expenses, loss or damage of whatsoever nature and however arising from any variation made to this drawing or the execution of the work to which it relates which has not been referred to them and their approval obtained.

Client
BELLWAY HOMES LTD

Project
LAND NORTH OF GOLDRING CLOSE
MENGHAM

Drawing title
LANDSCAPE PROPOSALS 1 OF 5

Drawing No.	Scale	Date	Drawn By
ID591.01E	1:200@A1	04-14	HM

Hilary Martin
integrated design
Chartered Landscape Architect
96 Pauntley Road-Christchurch-Dorset-BH23 3JW
T: 01202 474390 E: hill@hilarymartin.co.uk
www.hilarymartin.co.uk