


PROPOSED SINGLE STOREY REAR ADDITION.
STOKE HOUSE, NORTHWOOD LANE, HAYLING I.
FOR MR & MRS M.SCARRATT.

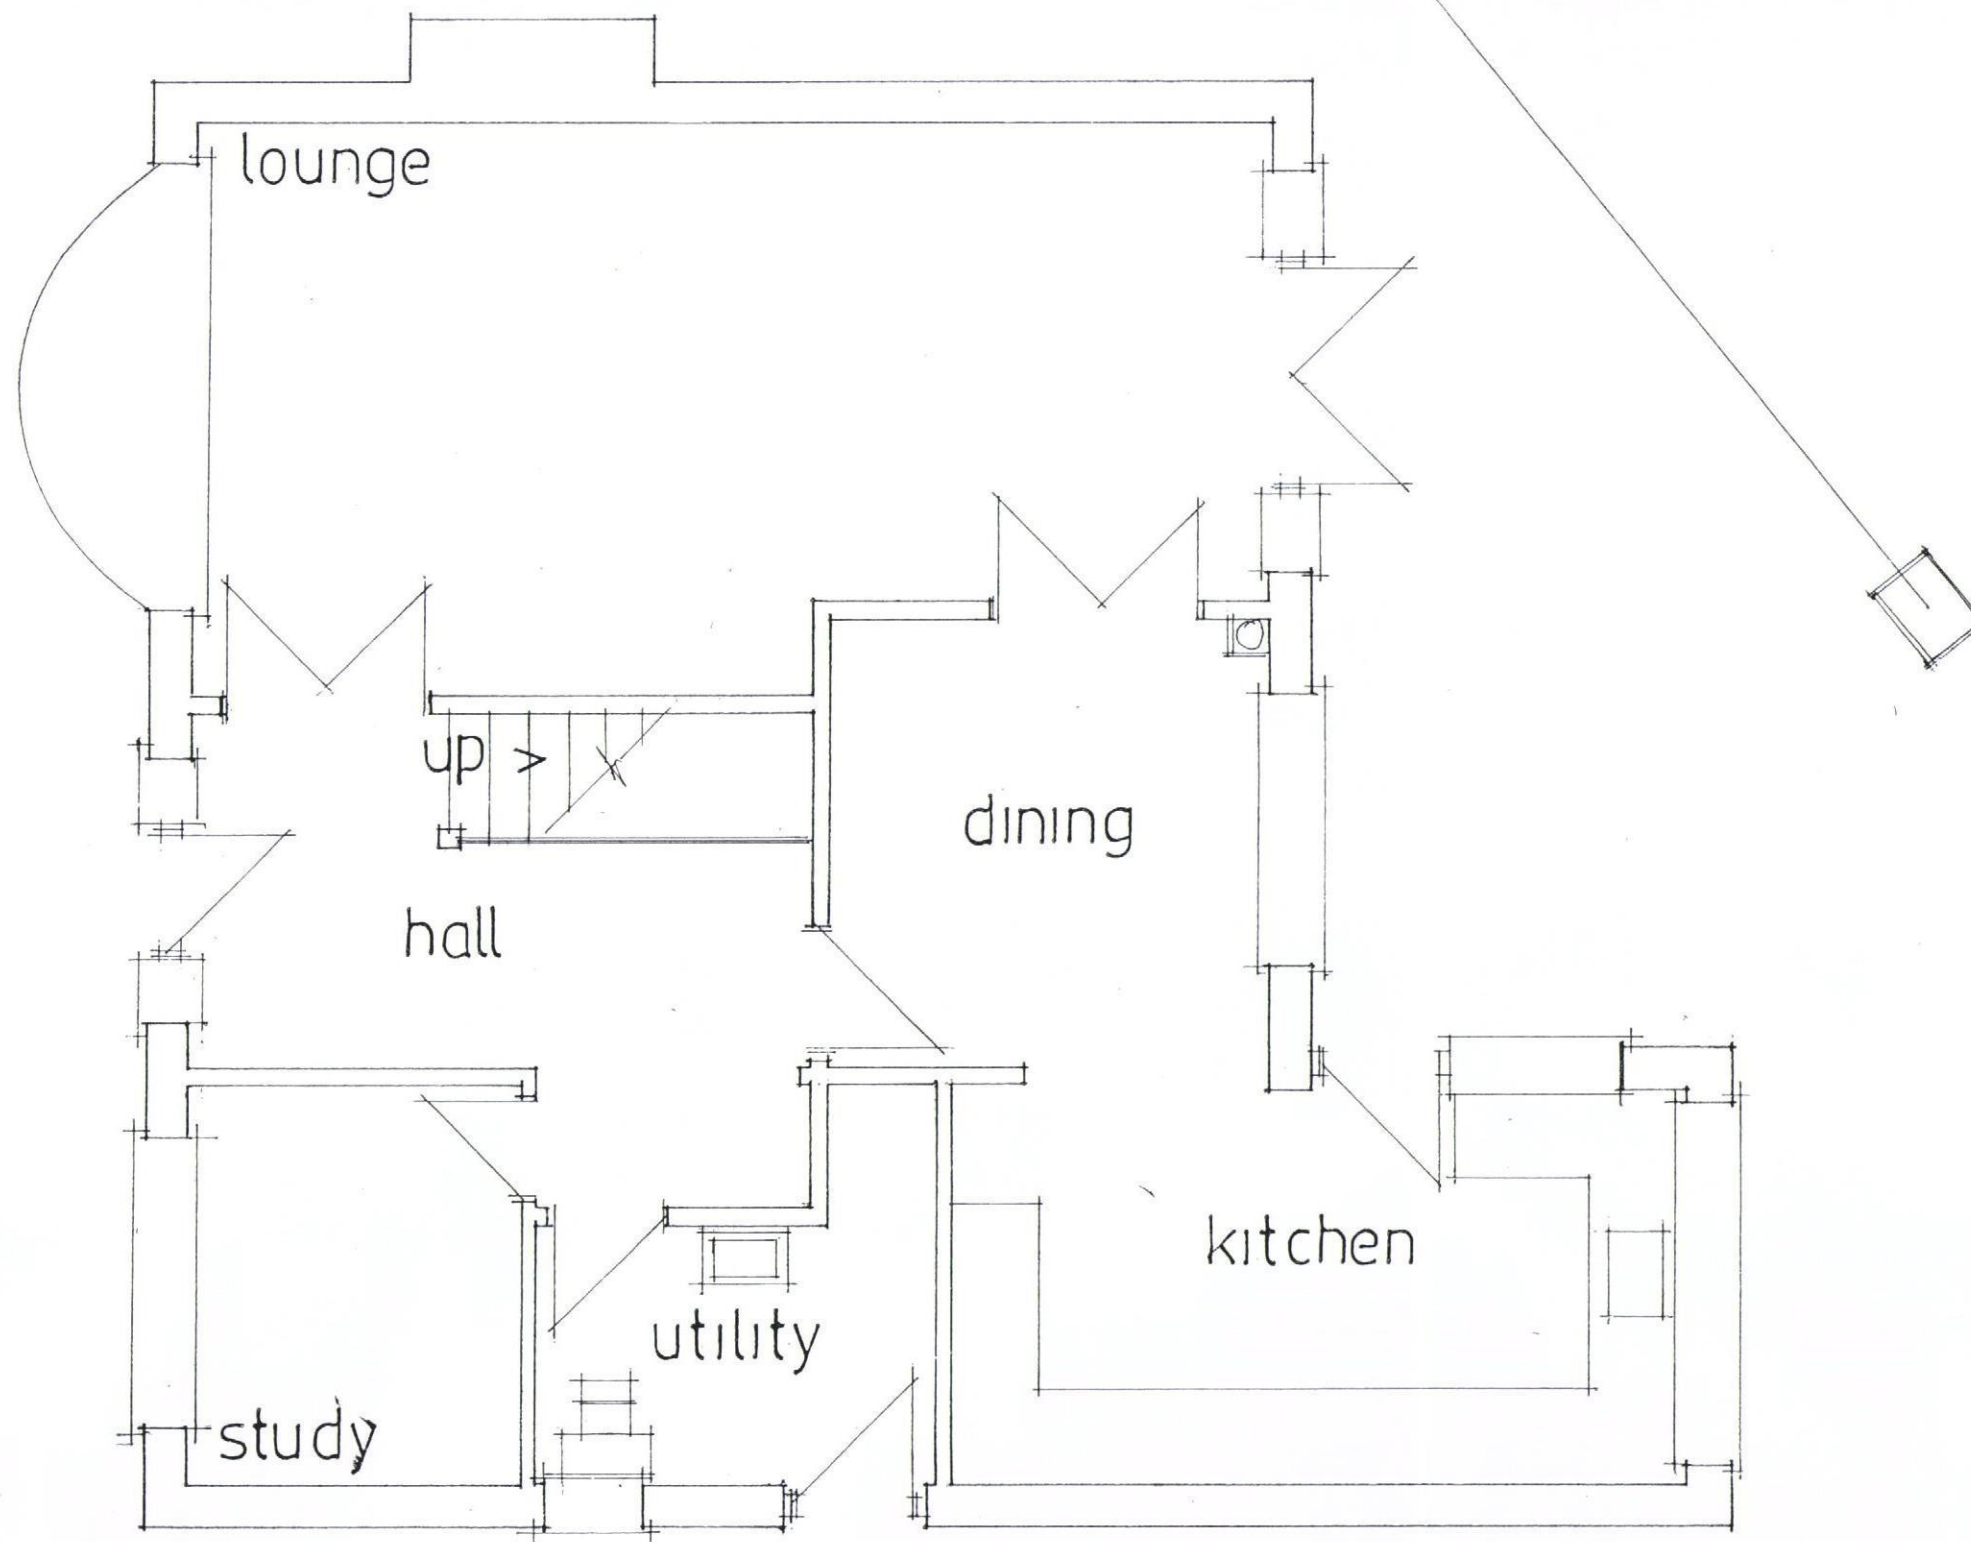

date june 2014
scale 1:50

EXISTING GROUND FLOOR

PETER J. WALKER MRICS
CHARTERED SURVEYOR
182 SEAFRONT, HAYLING ISLAND, HANTS
PO11 9 AN

TEL: 02392467571