


BOUNDARY TO
ALTEN ROAD



SCALE: 1/50.

MATRIX

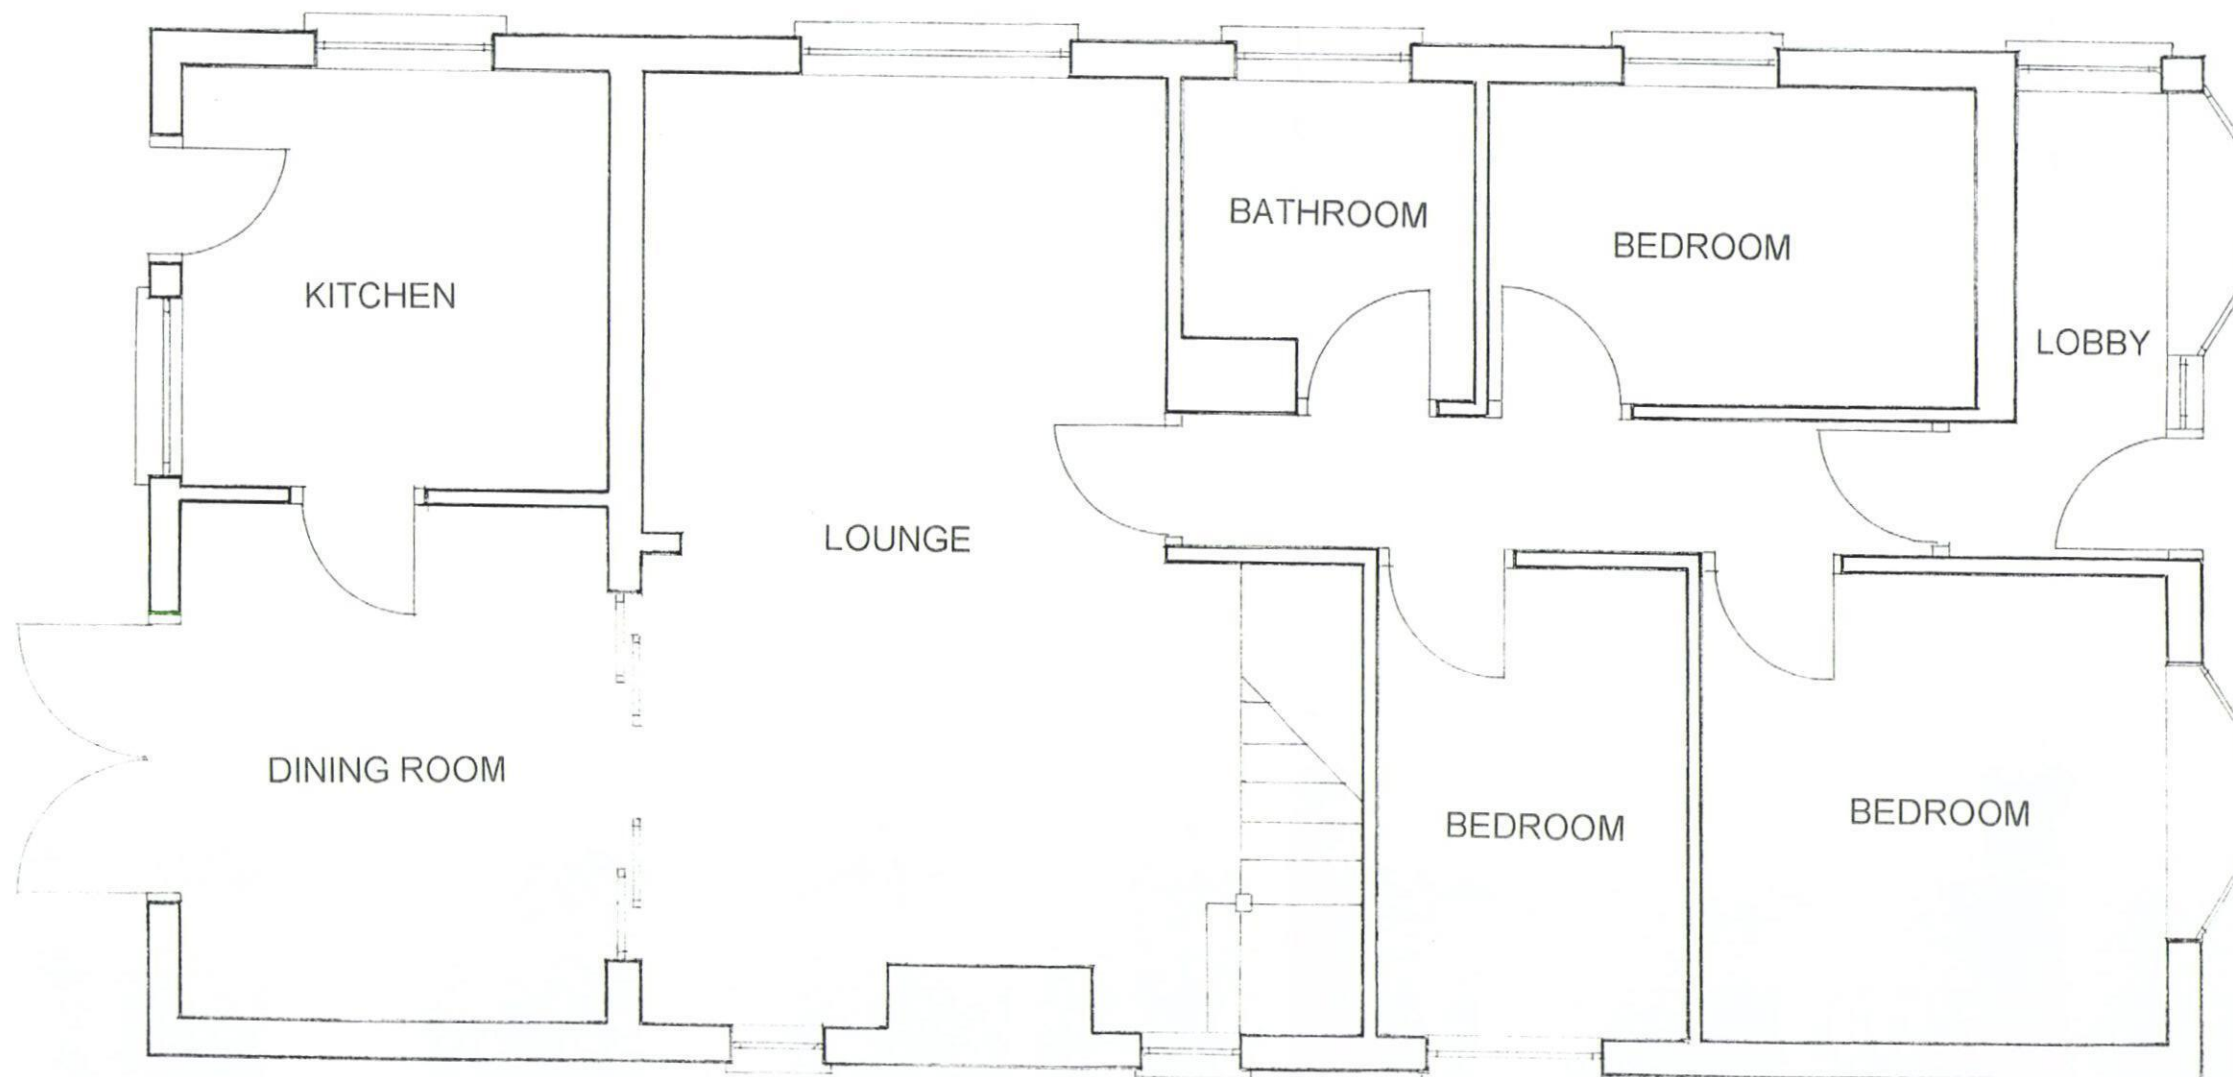

EXISTING GROUND FLOOR.

PROPOSED SIDE EXTENSION.
58 SILVERDALE DRIVE
WATERLOOVILLE
HAMPSHIRE, PO7 6DP

DRG. No. 07/14/SD - 1.