



A0 ORIGINAL

Notes:


- For proposed road labels and chainages refer to drawings: RHWVILLE/RD/01-02
- Highway geometry subject to approval.
- "Existing Level" refers to the topographic survey carried out prior to the archaeological excavation works undertaken recently and may differ from existing levels in some places.

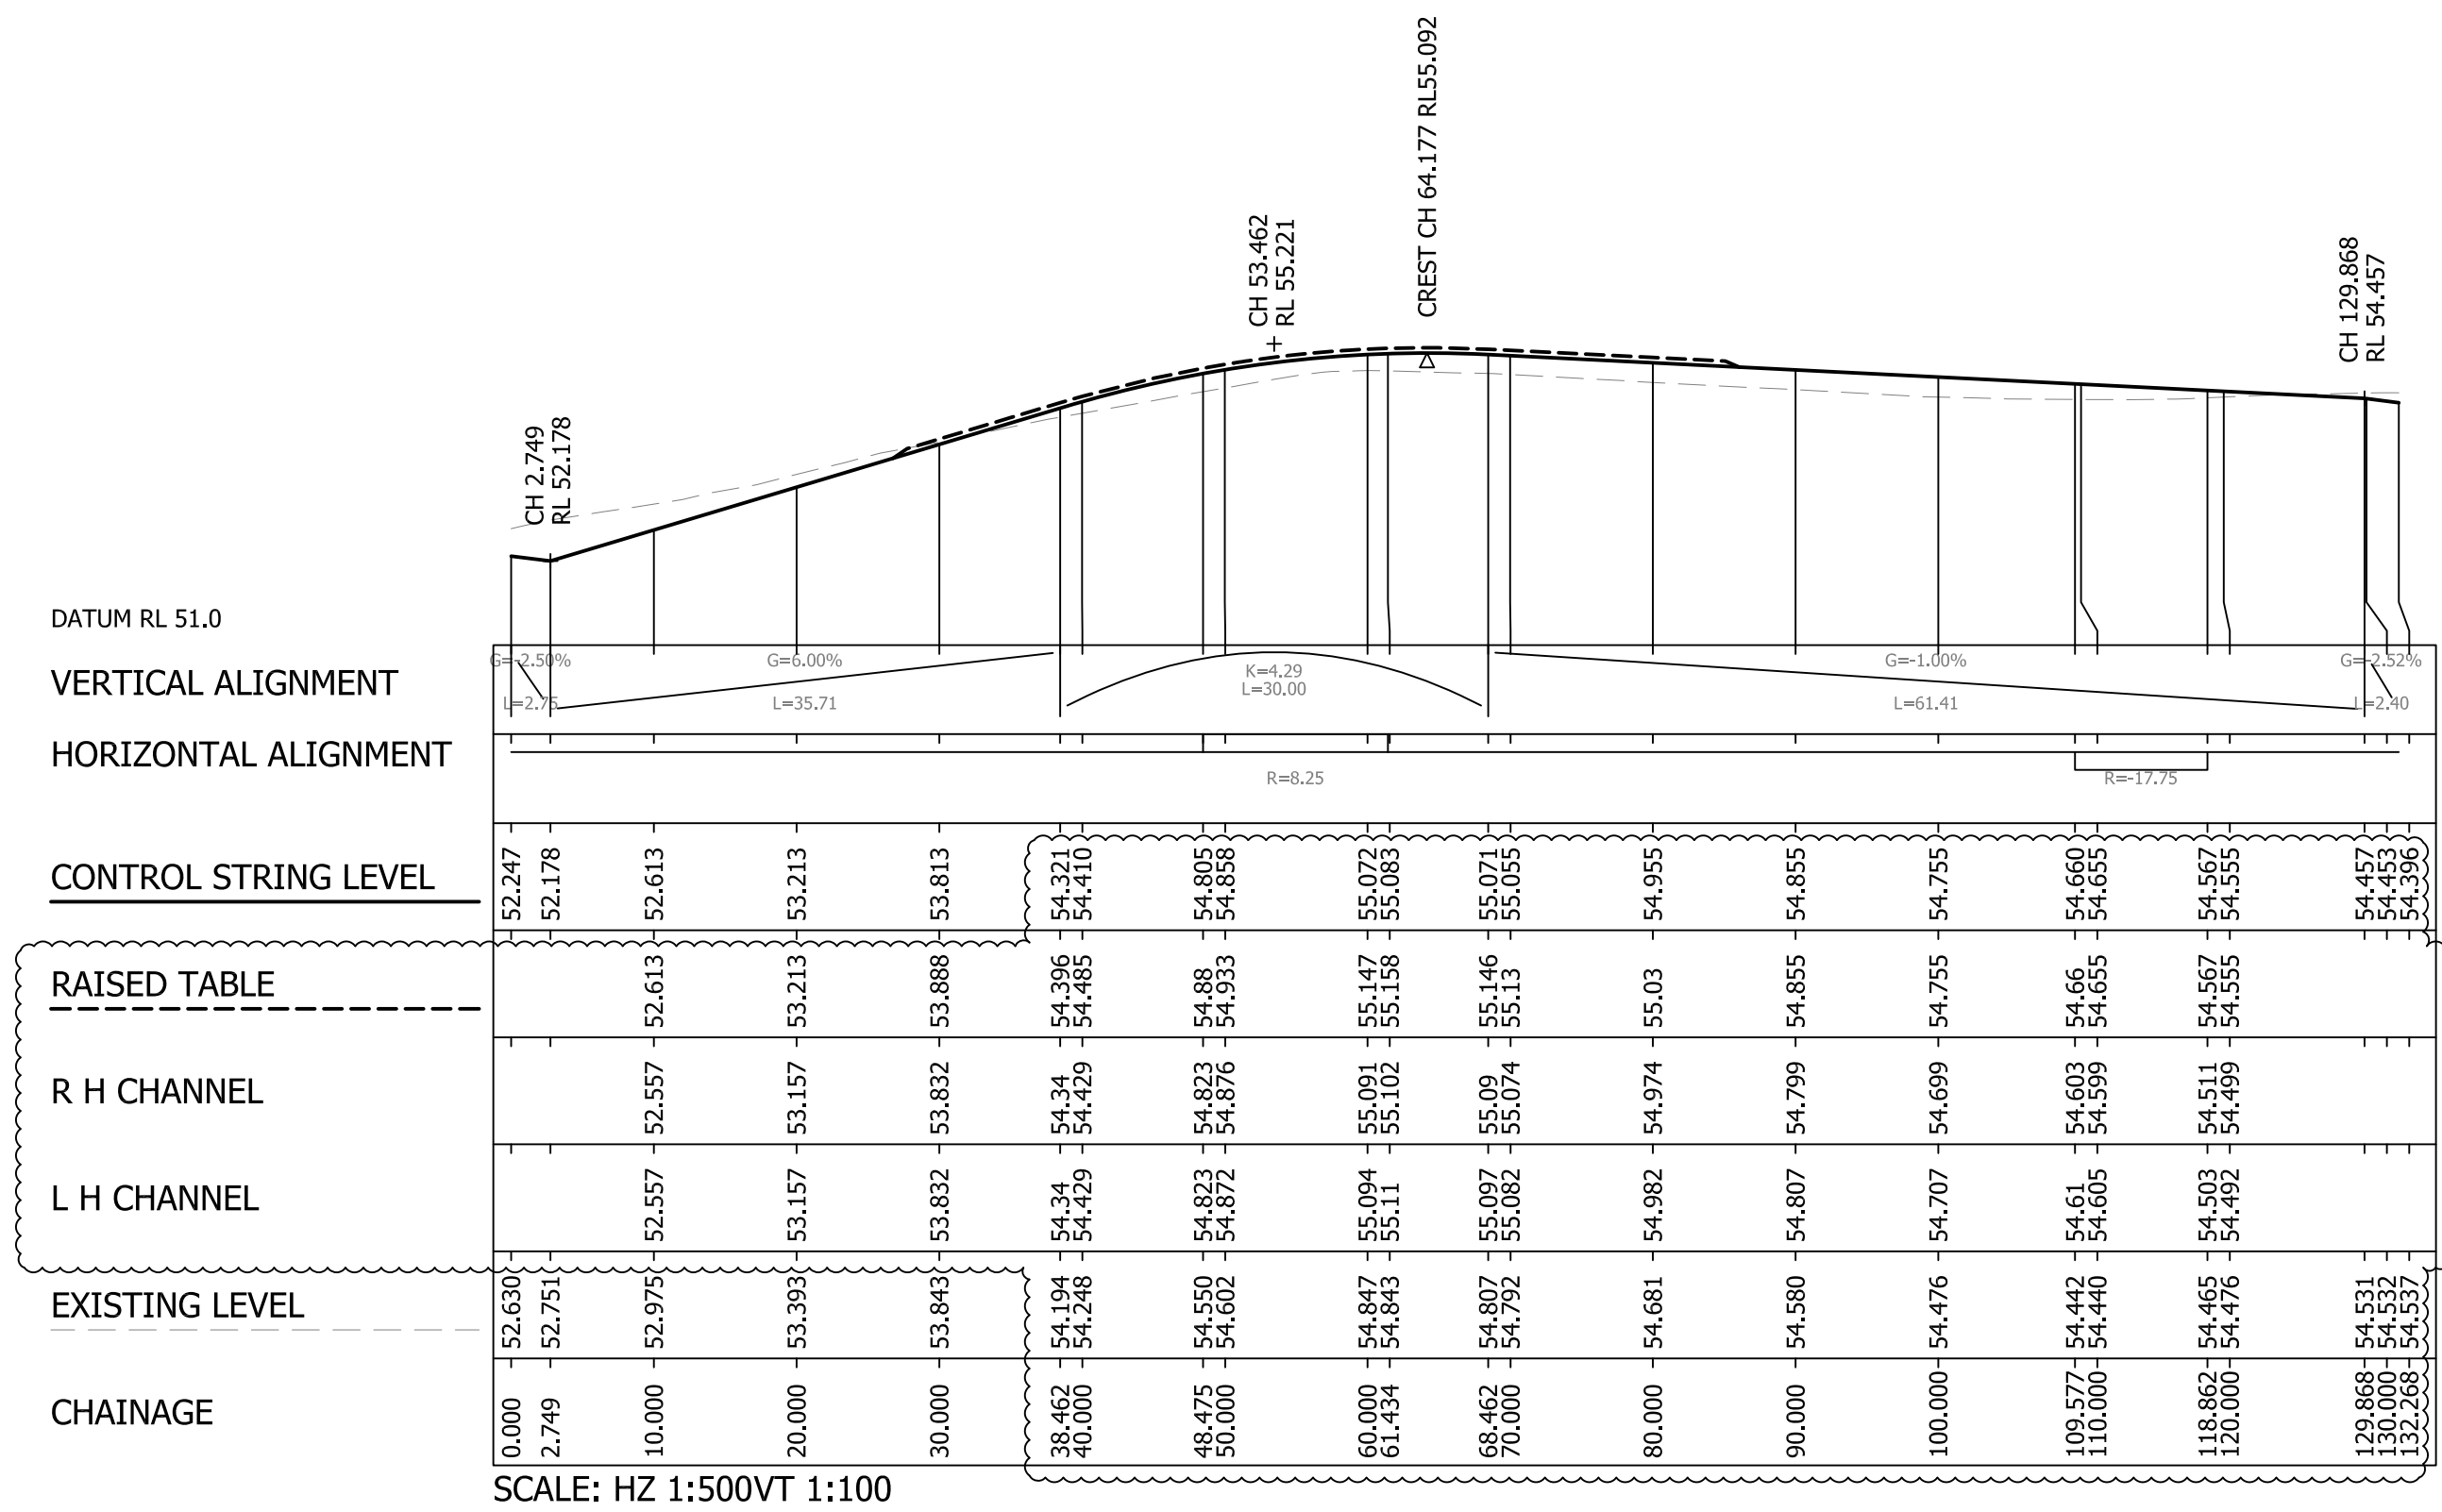


ROAD 15 - MC15

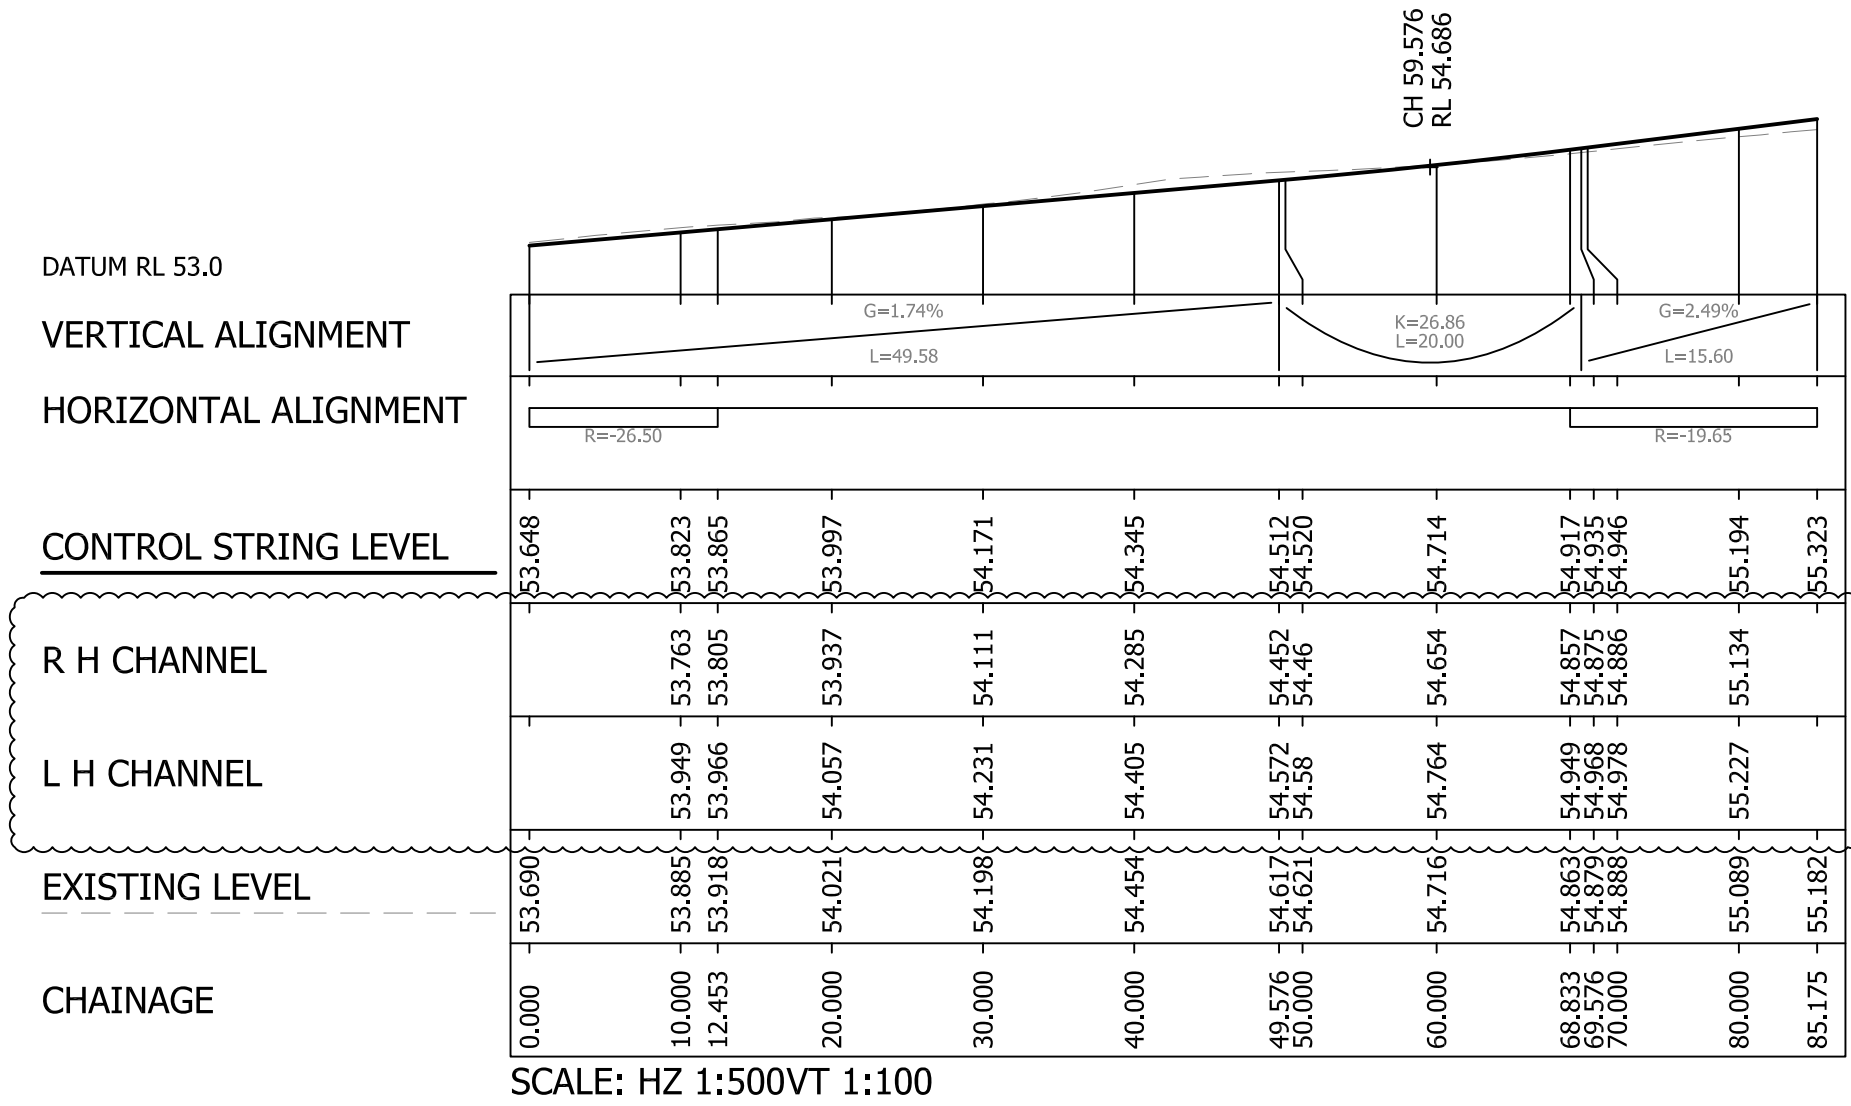


ROAD 16 - MC16

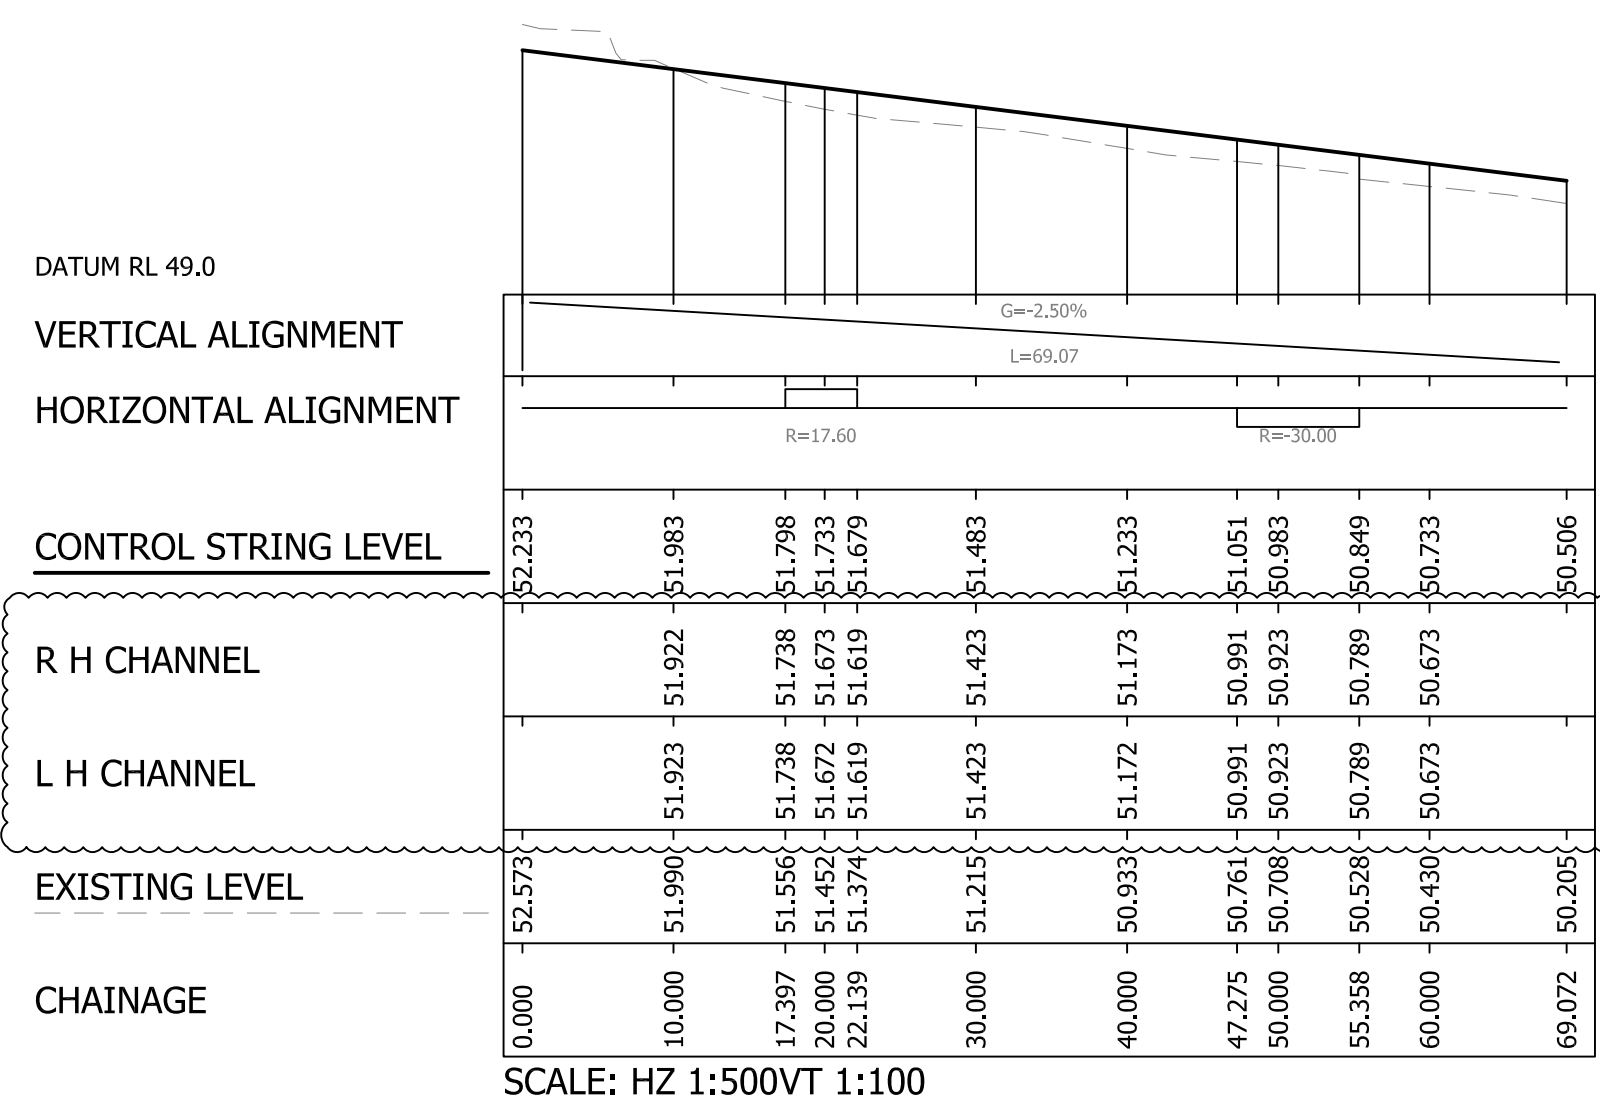


ROAD 17 - MC17

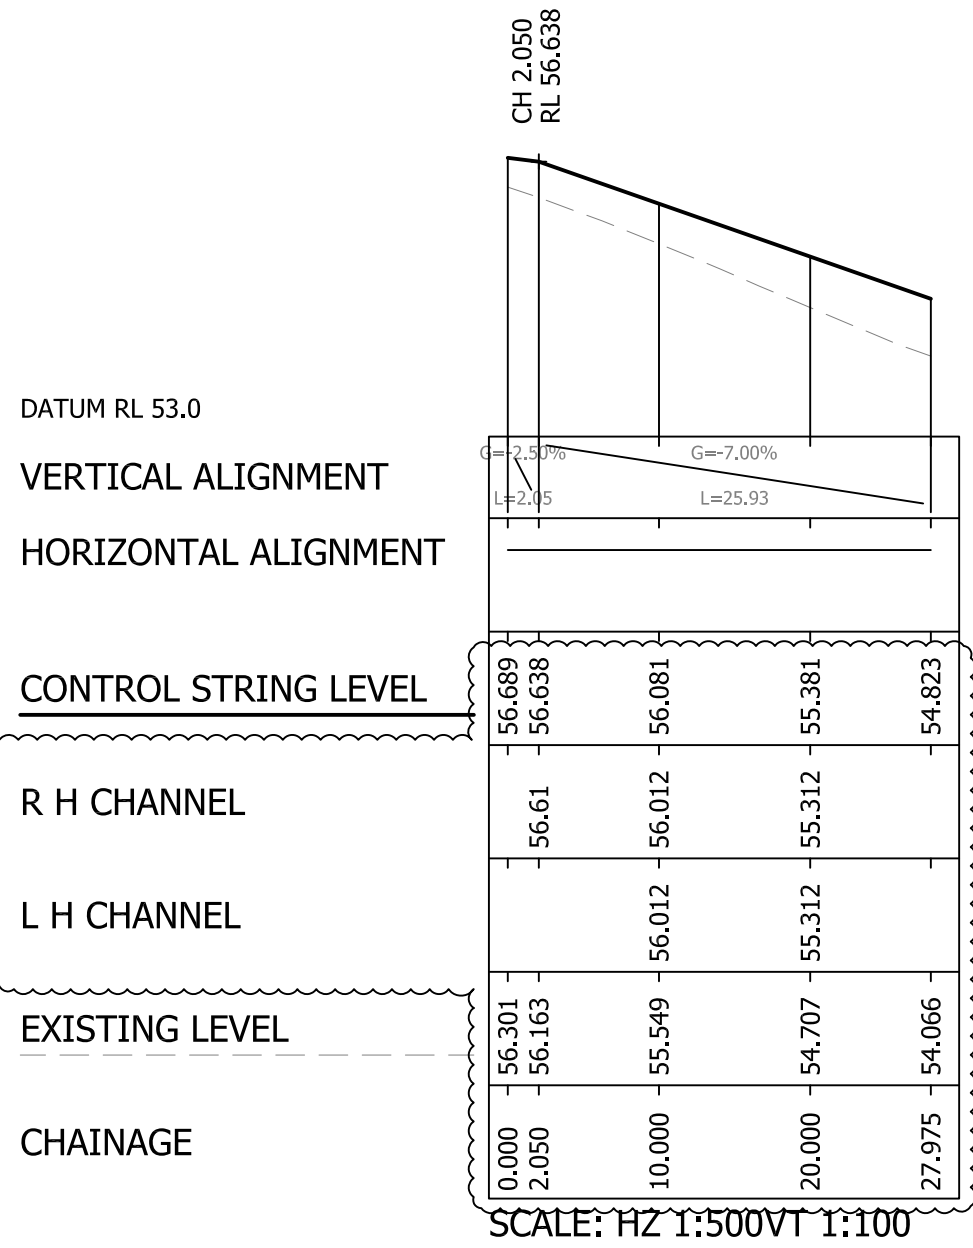


ROAD 18 - MC18

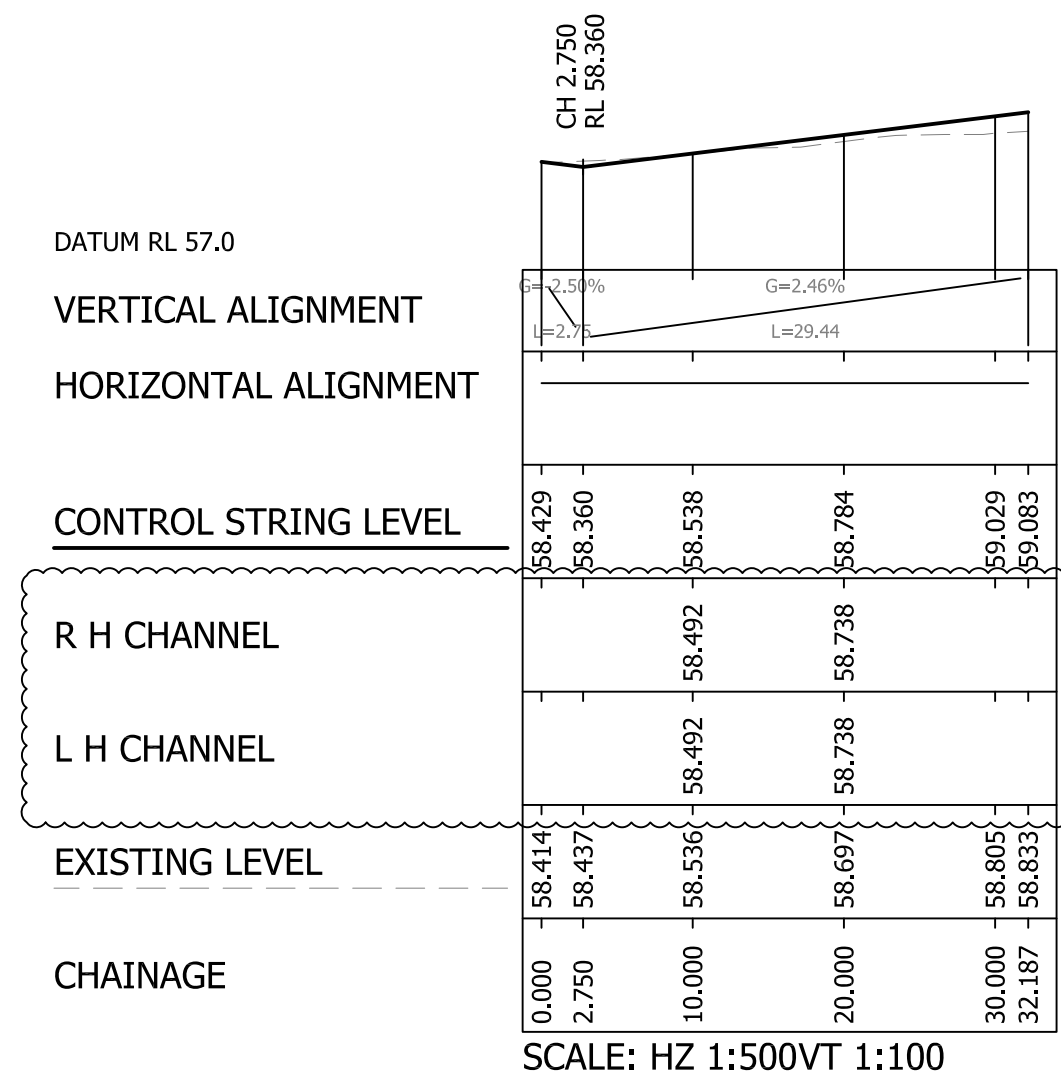


ROAD 19 - MC19

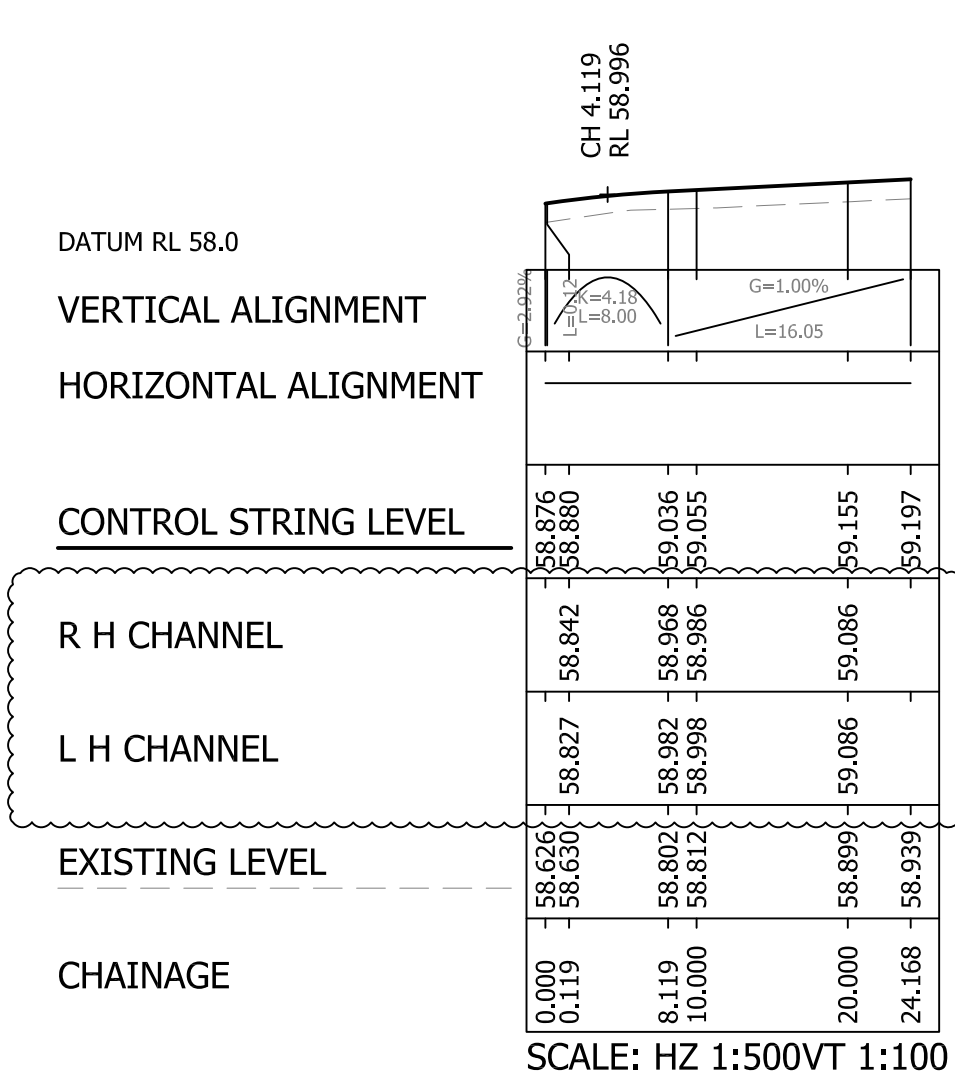


ROAD 20 - MC20

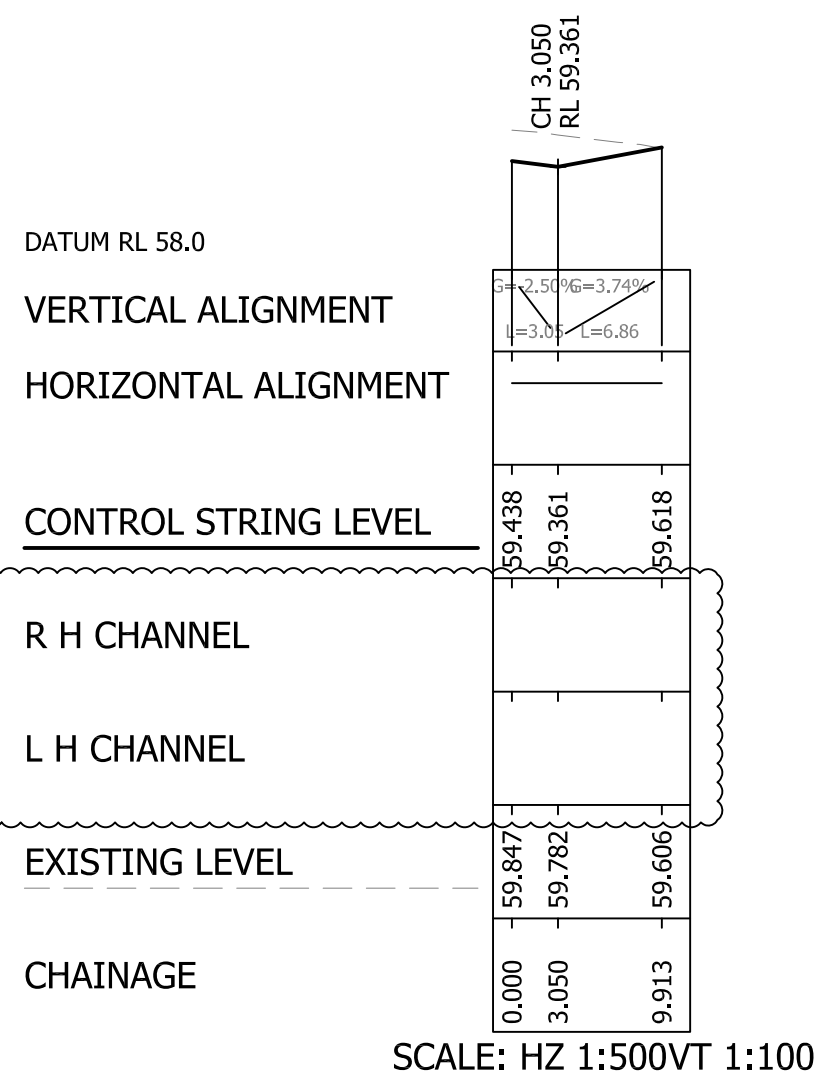


ROAD 22 - MC22

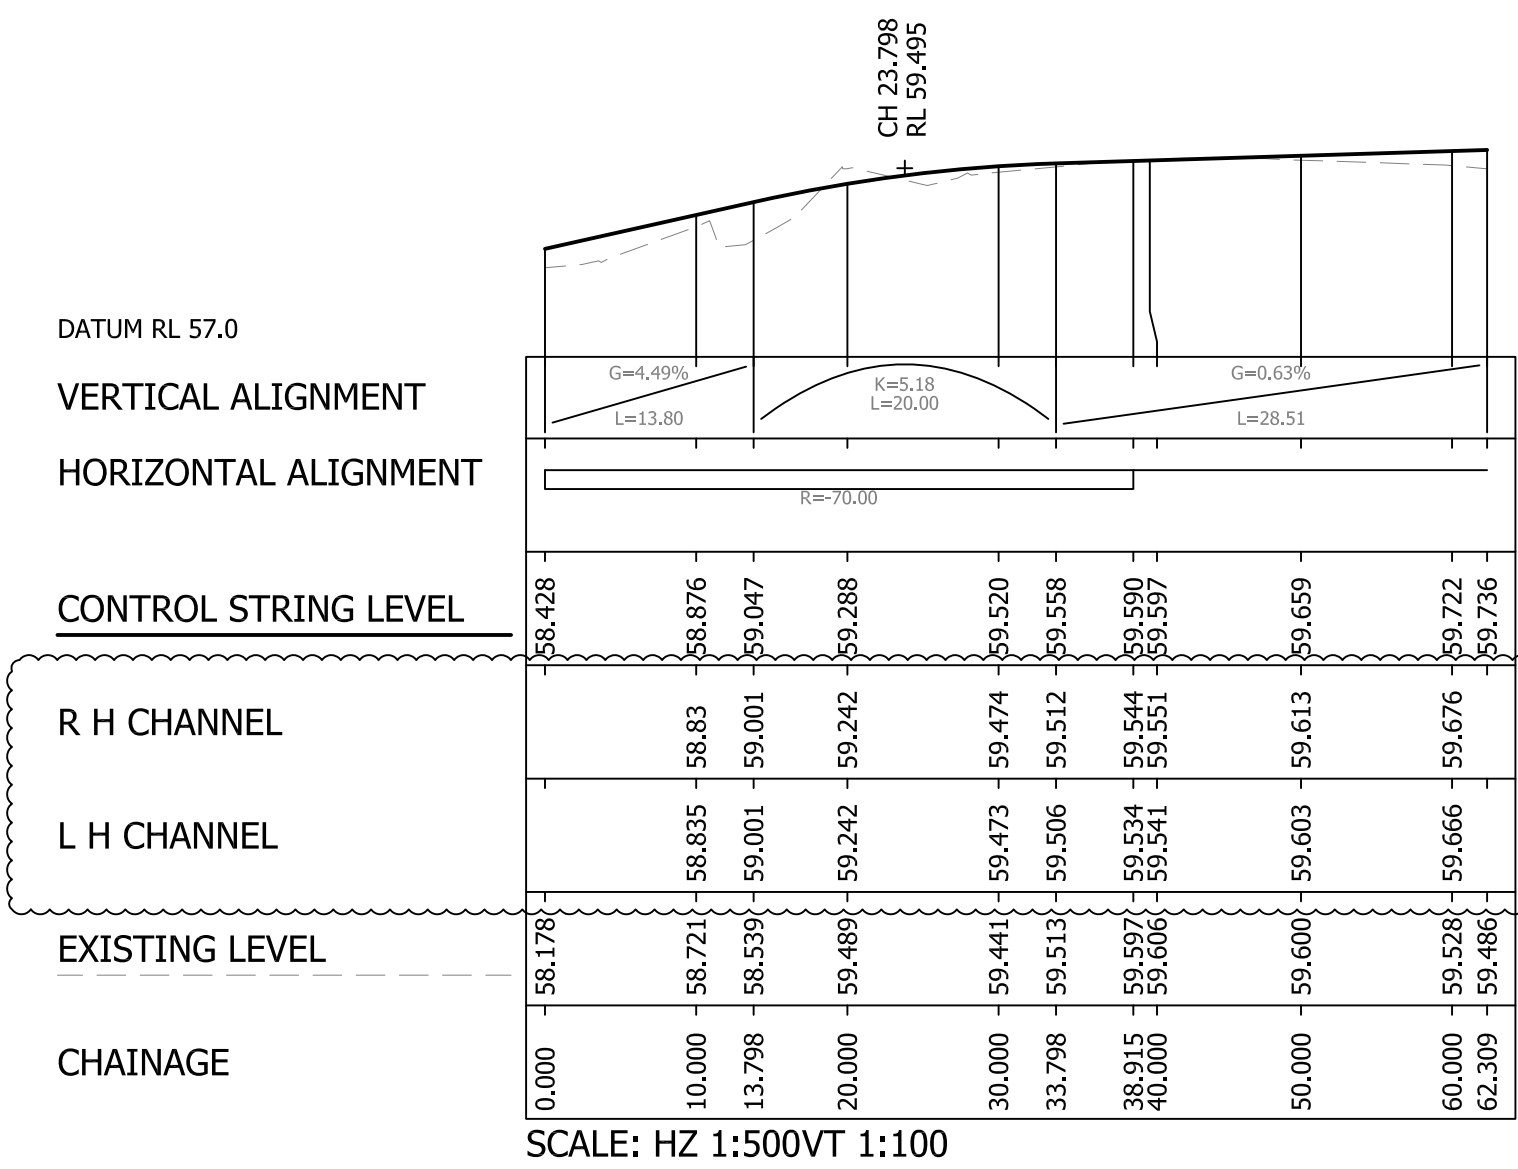


ROAD 23 - MC23

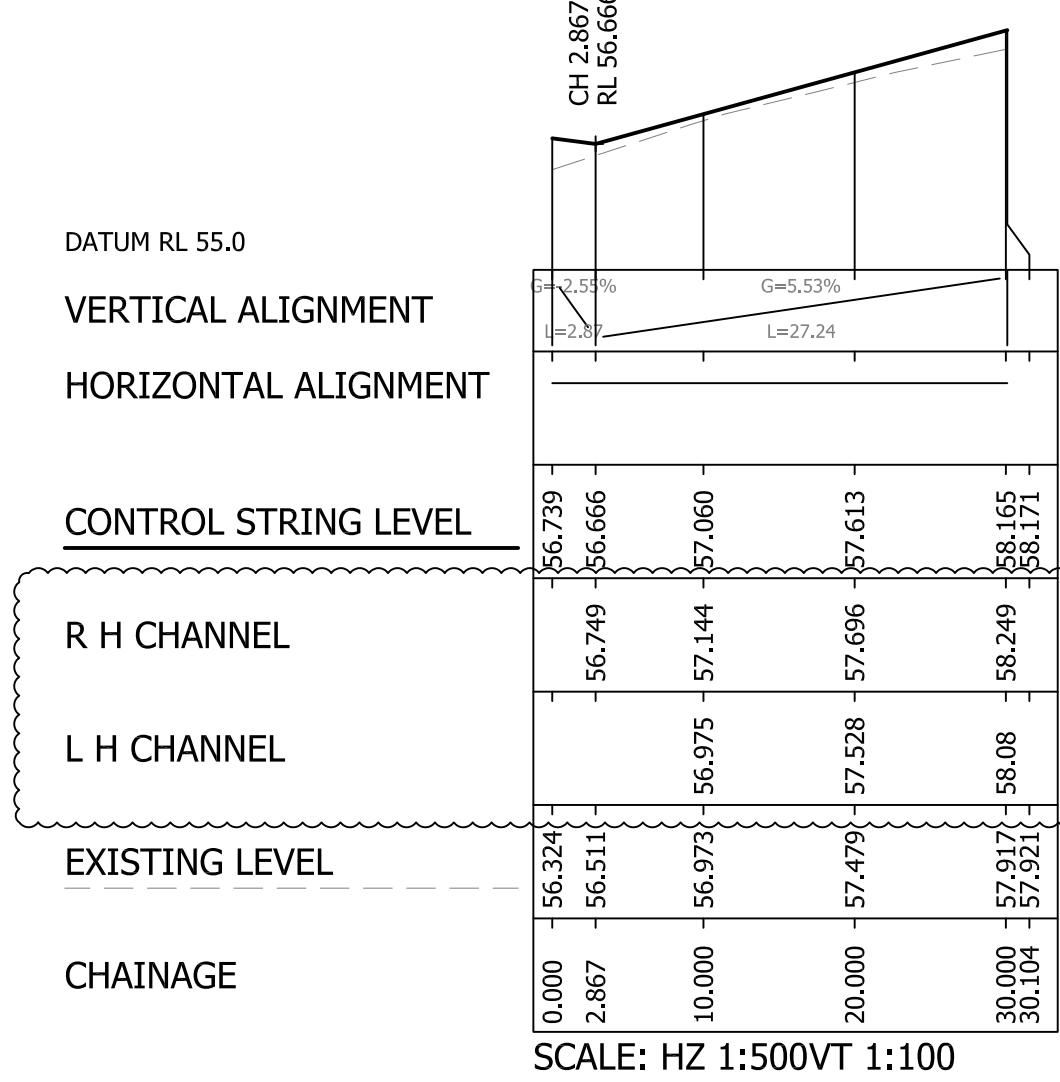


ROAD 24 - MC24

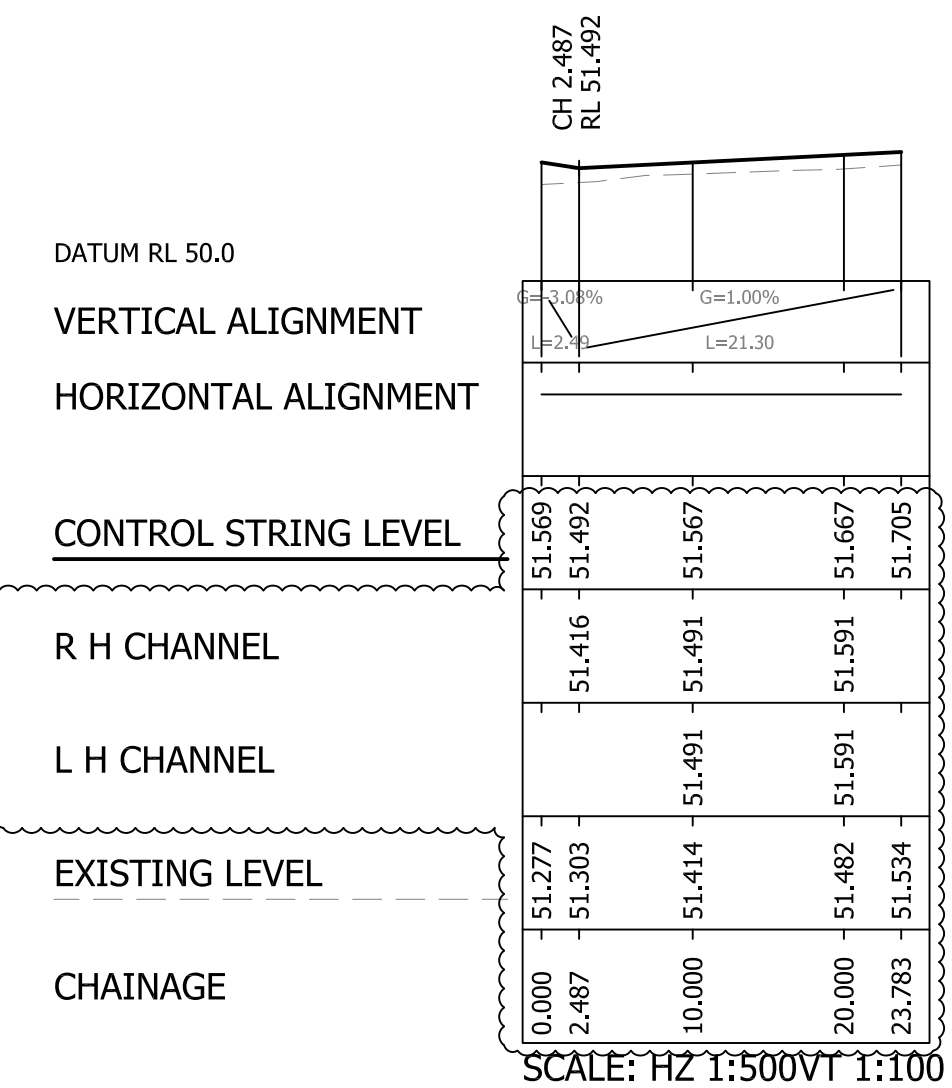

ROAD 25 - MC25

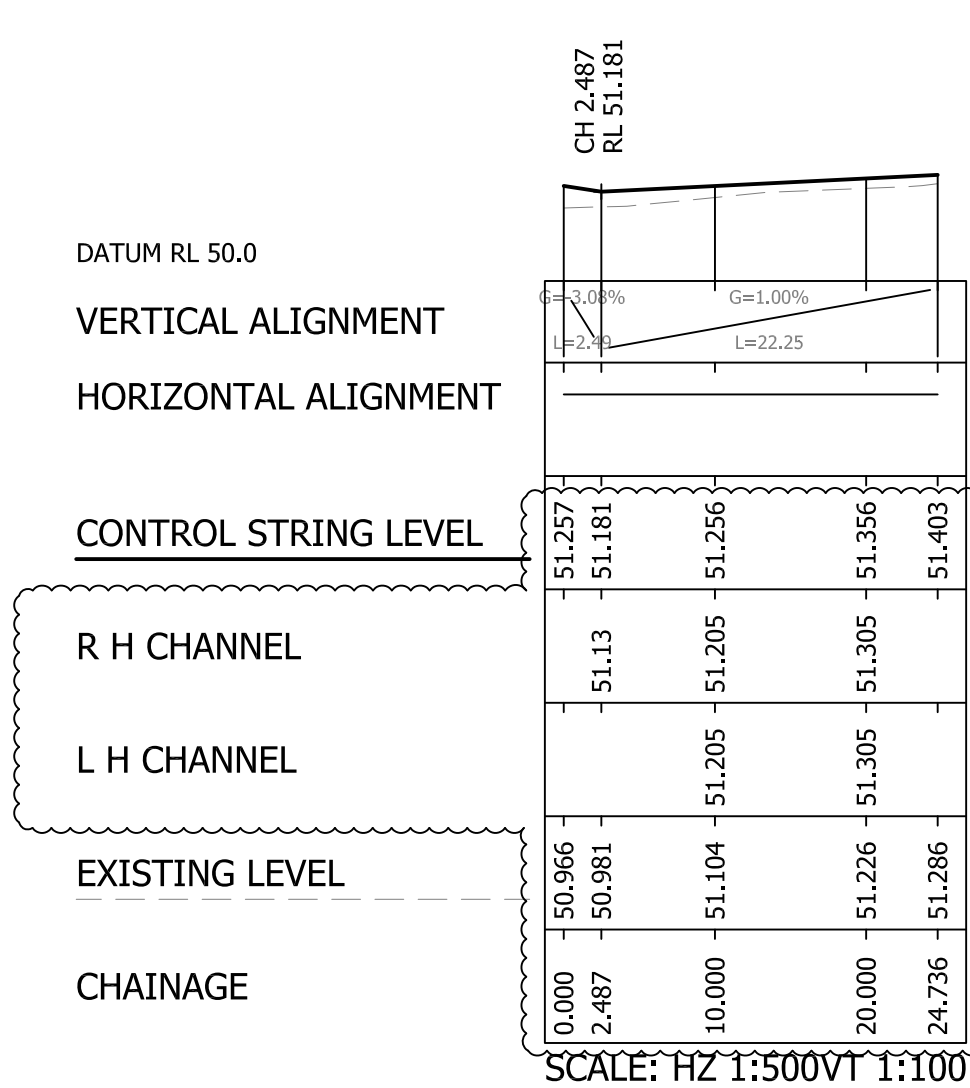

ROAD 26 - MC26

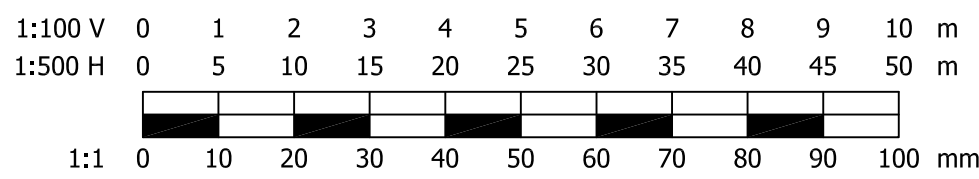

PRELIMINARY
NOT FOR CONSTRUCTION

B		Updated to reflect Telford King masterplan revisions. RD 21 removed. (10)	PAS	24/04/2014
A		Updated to reflect Telford King masterplan revisions. (10)	PAS	09/01/2014
rev.	amendment	checked	date	



client				
REDROW HOMES				
project				
BEREWOOD, WATERLOOVILLE PHASE 2 HOUSING				
scale	1:100/1:500	drawn by	HJ	checked by PAS
date	DECEMBER 2013	cad file	RD_03-04.dwg	
title				
PROPOSED ROAD LONGITUDINAL SECTIONS SHEET 2 OF 2				
drawing number				rev.
RHWVILLE/RD/04				B