




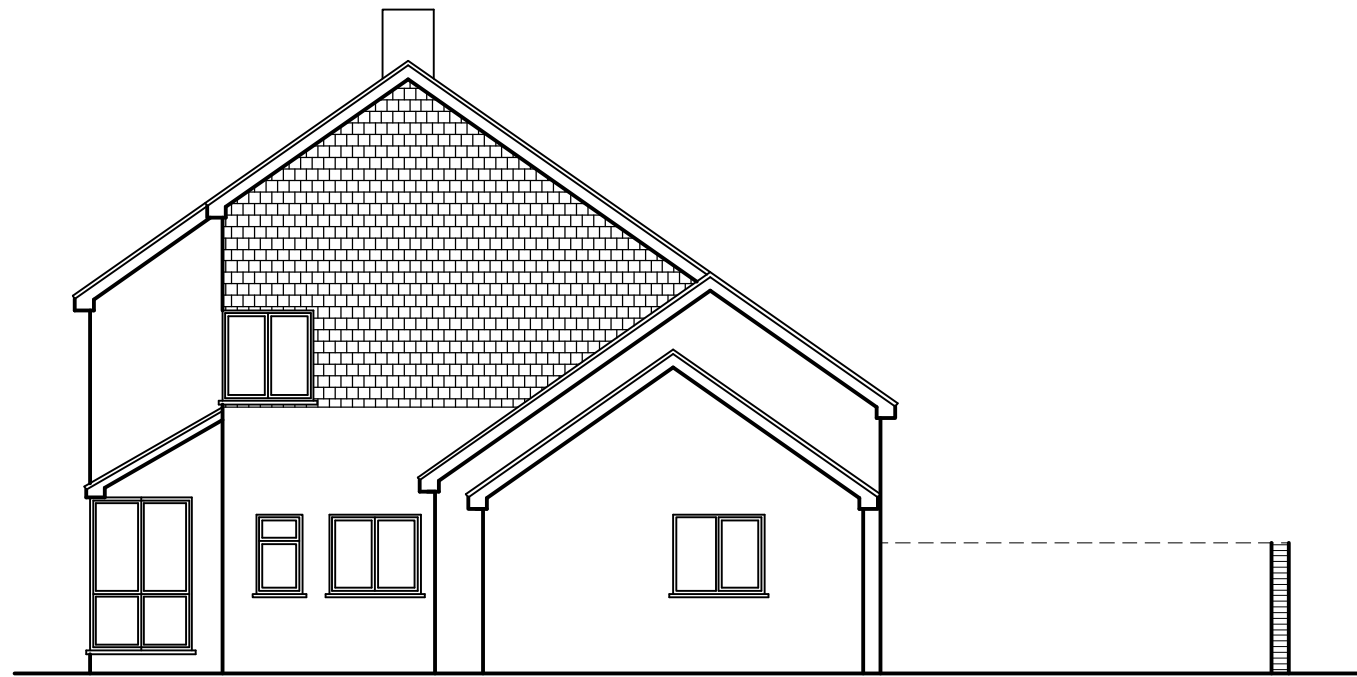

South

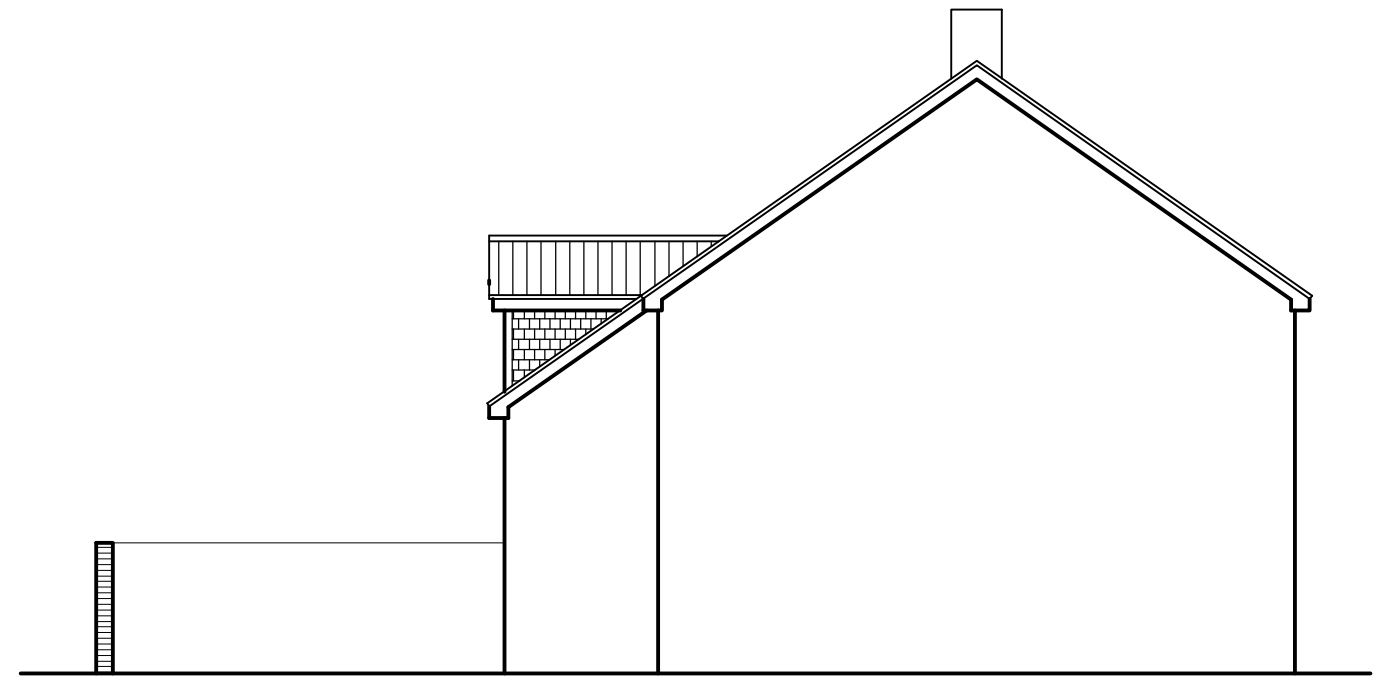


North

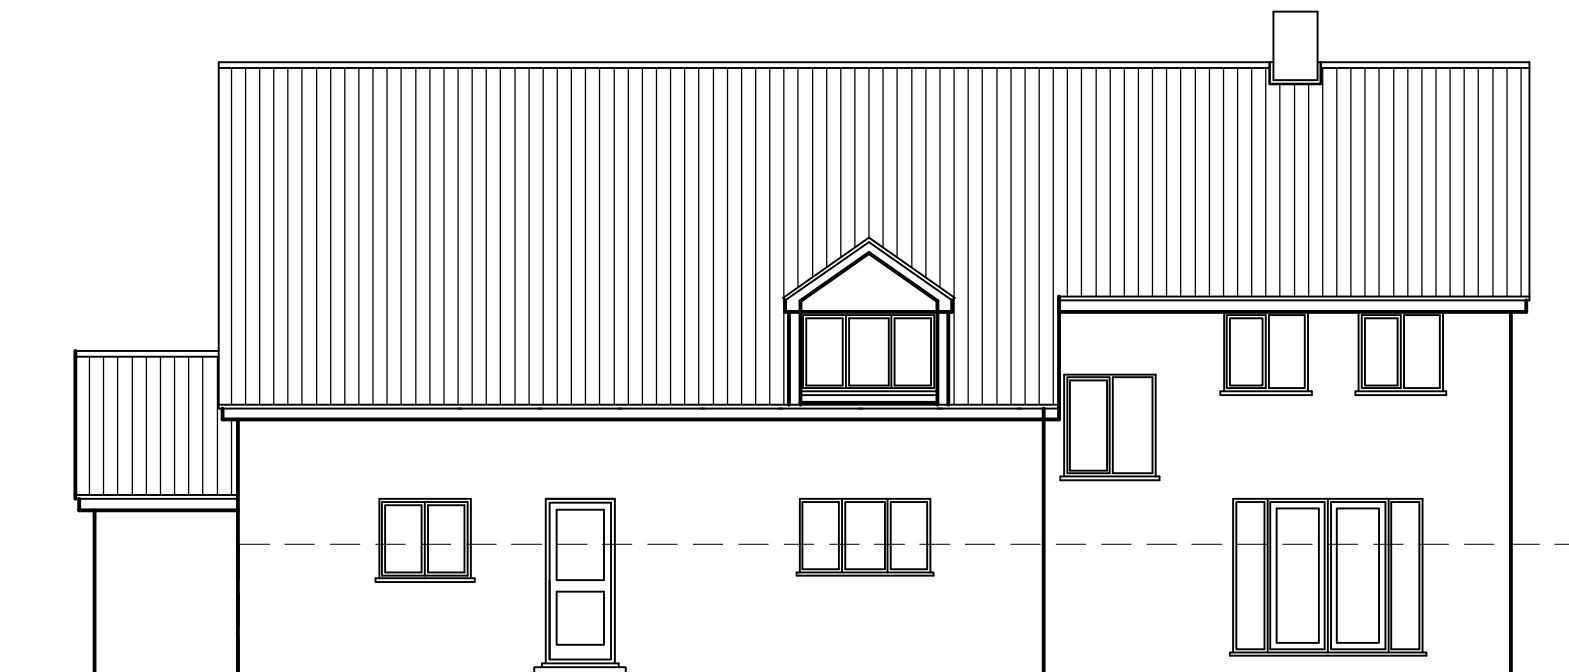

East

16 Gorseway,
Hayling Island,
PO11 0DR

Existing Elevations

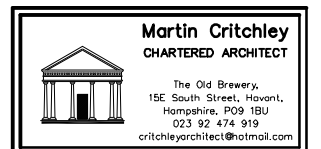

Scale A1 = 1:50, A3 = 1:100
Date 15/07/15
Drawn JSC/SAR/JWB

Revisions

A.
B.
C.

1507-401⁰

metres

10

20

30

40