


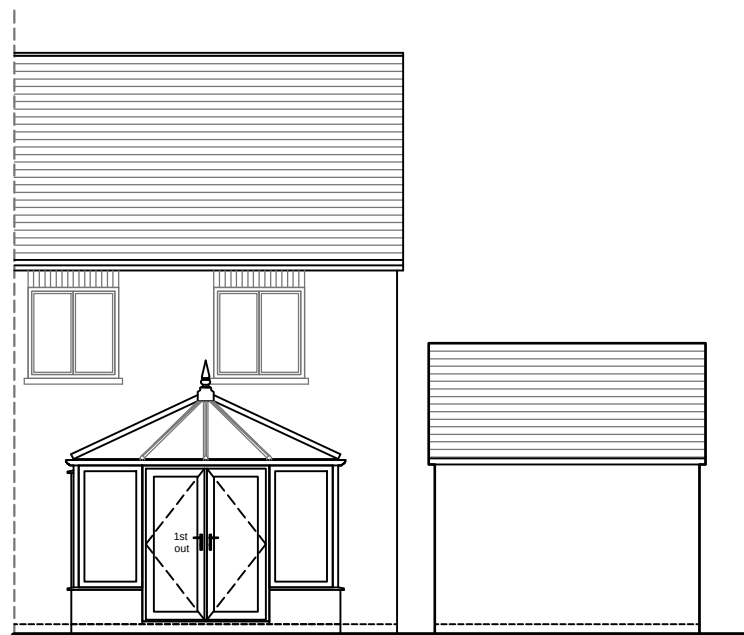


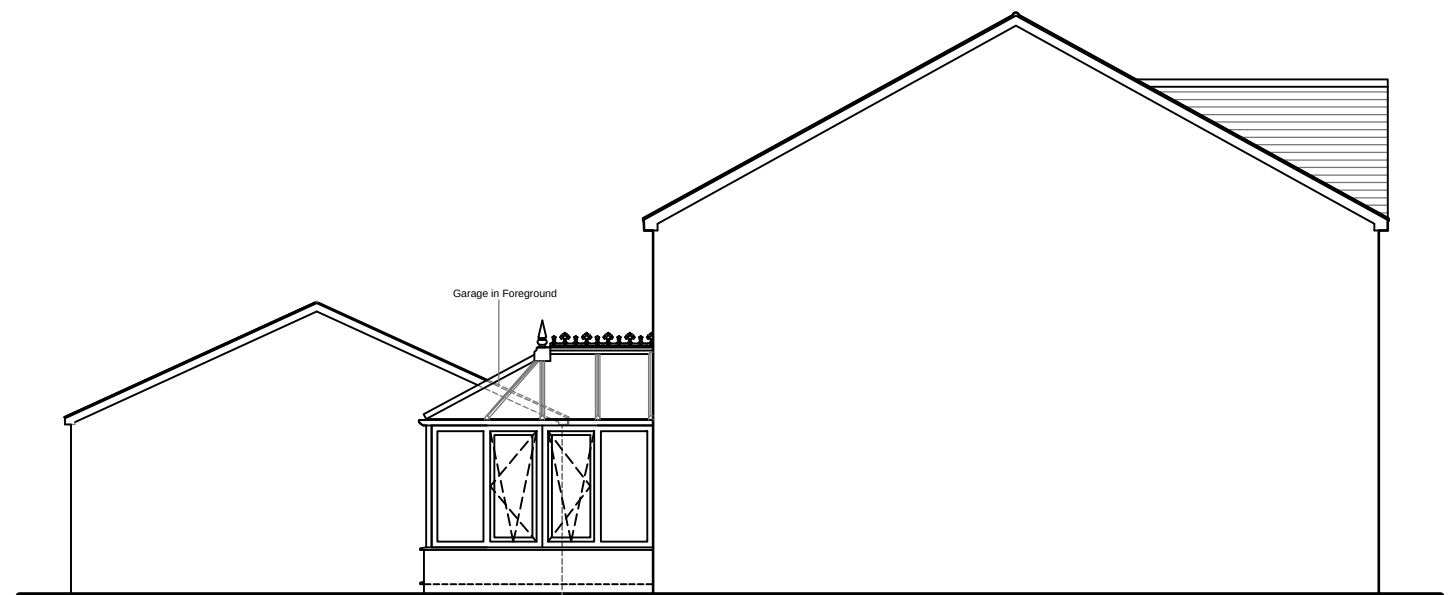

Side Elevation

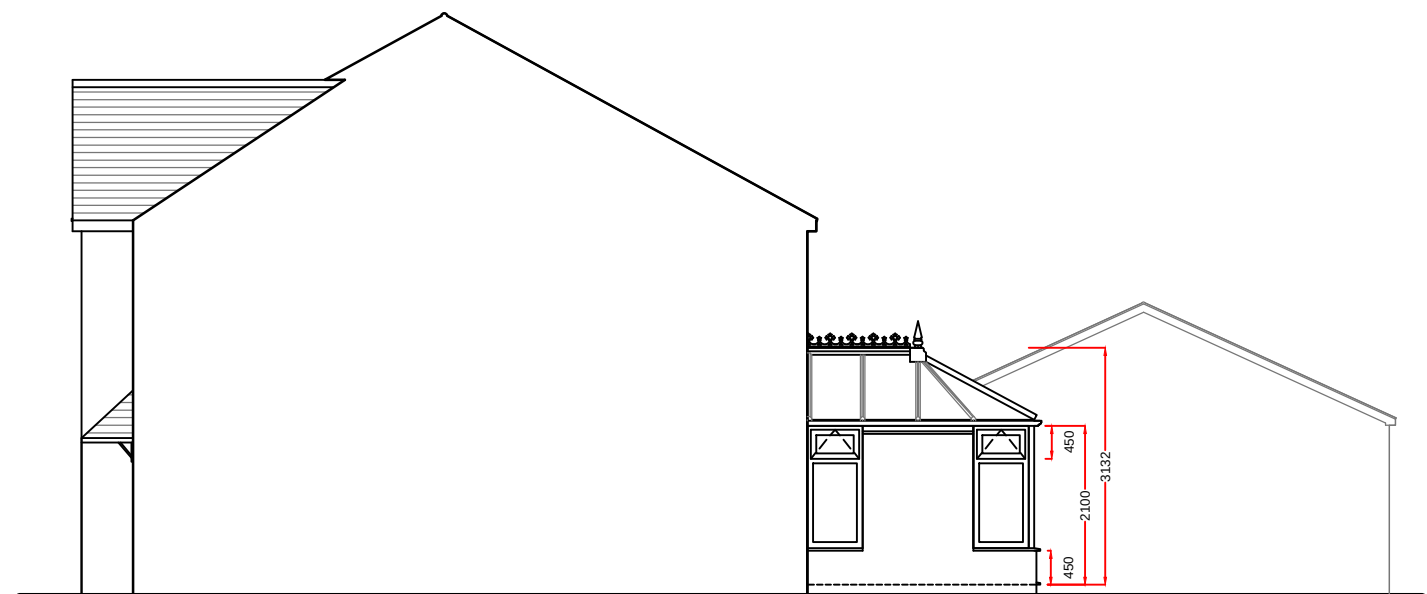

Side Elevation

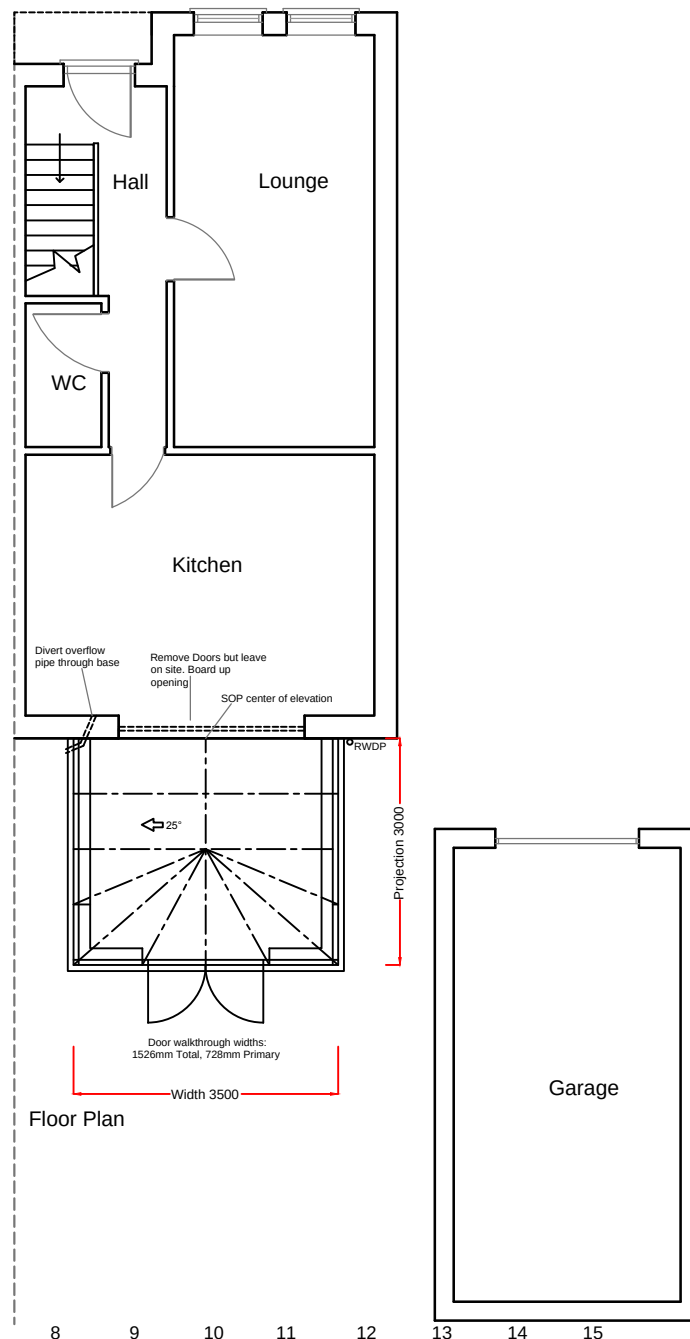

Side Elevation

Rev.	Date	Description	Initials



Drawing title:	Proposed Plan and Elevations
----------------	-------------------------------------

Contract No. : 099/ 80366	Page 2 of 2 (change)
---------------------------	----------------------

Proposed: PVCu White Knight Conservatory
At: 44 Skylark Avenue
Emsworth
Hampshire
PO10 7GB
For : Mr Reed

Drawers initials: DW	Scale : 1:100	Date: 12/02/2014
----------------------	---------------	------------------