




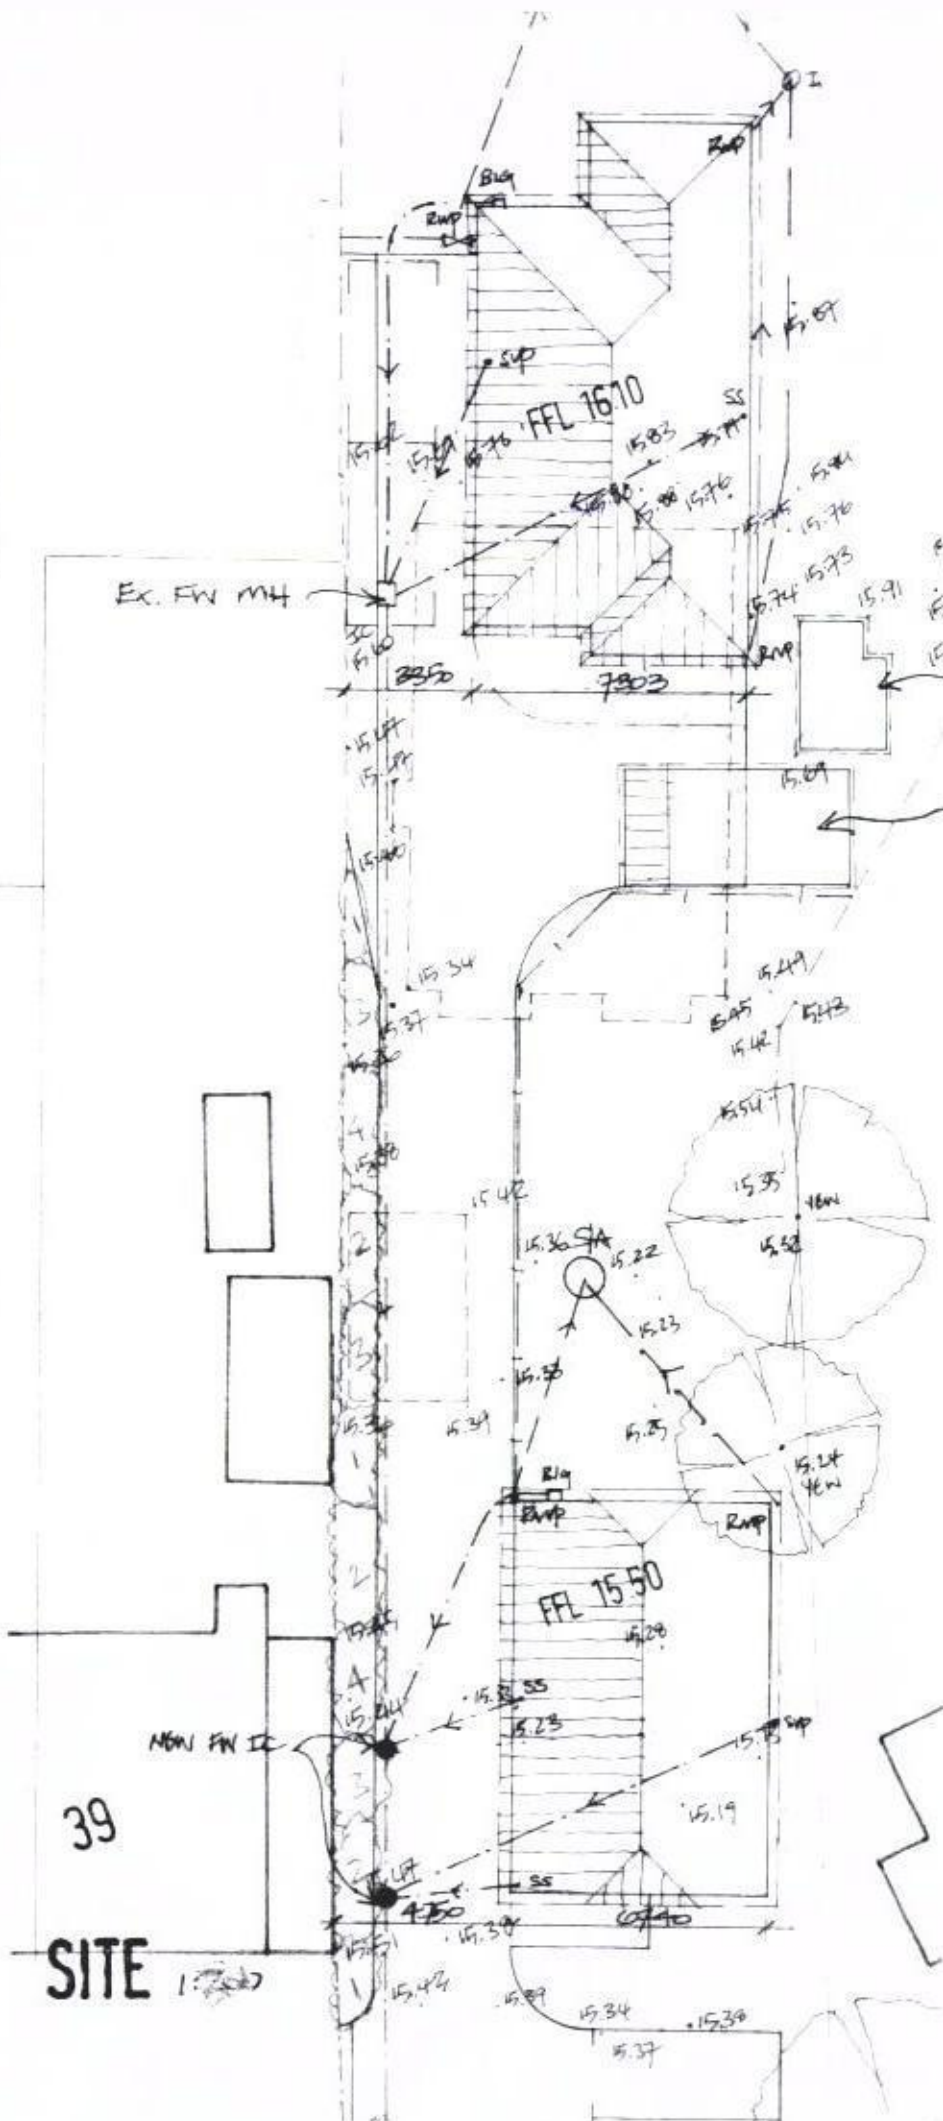

PROPOSED GARAGE

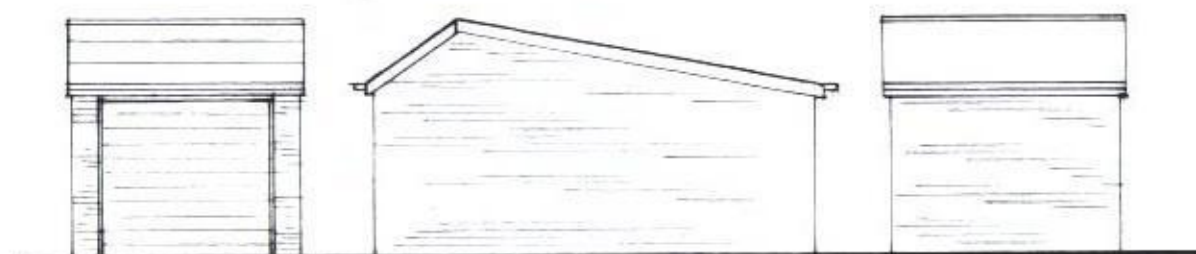

FRONT SIDE (TYPICAL) REAR

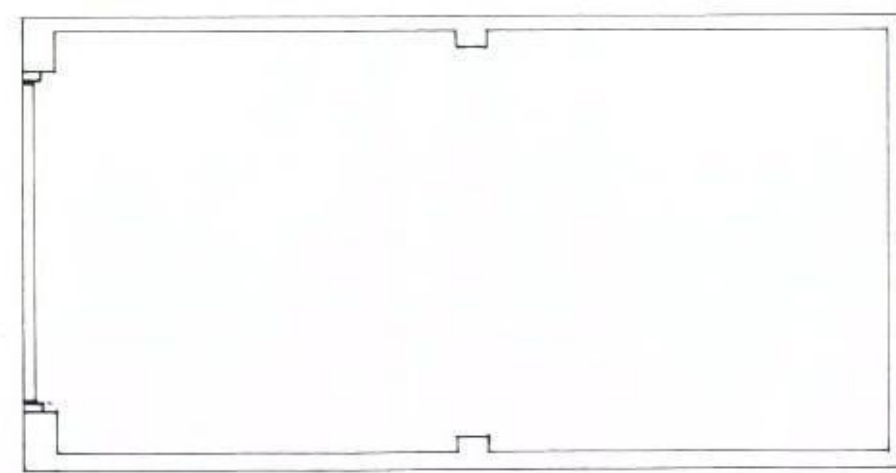

GARAGE PLAN



LOCATION
SCALE 1:1250
OS VIC NO 1000463260



Derek Treagus Associates ARCHITECTURAL SERVICES No3-The Townhouse, 20 Nelson Road, Southsea, Hampshire PO5 2AS Tel: 07956 624094 Email: derek.treagus@ntlworld.com	
Project	Garage to rear plot at 41 Hulbert Road, Bedhampton.
Client	Messrs Williamson & Loat
Subject	Planning Drawing
Date: Feb 2014	Scale: 1:200, 1:100 @ A3
Rev:	Drg. No. 14/ 268/01
• Copyright reserved. • All dimensions are to be site confirmed and should not be scaled unless for Planning purposes. • Verify all queries with the office.	