
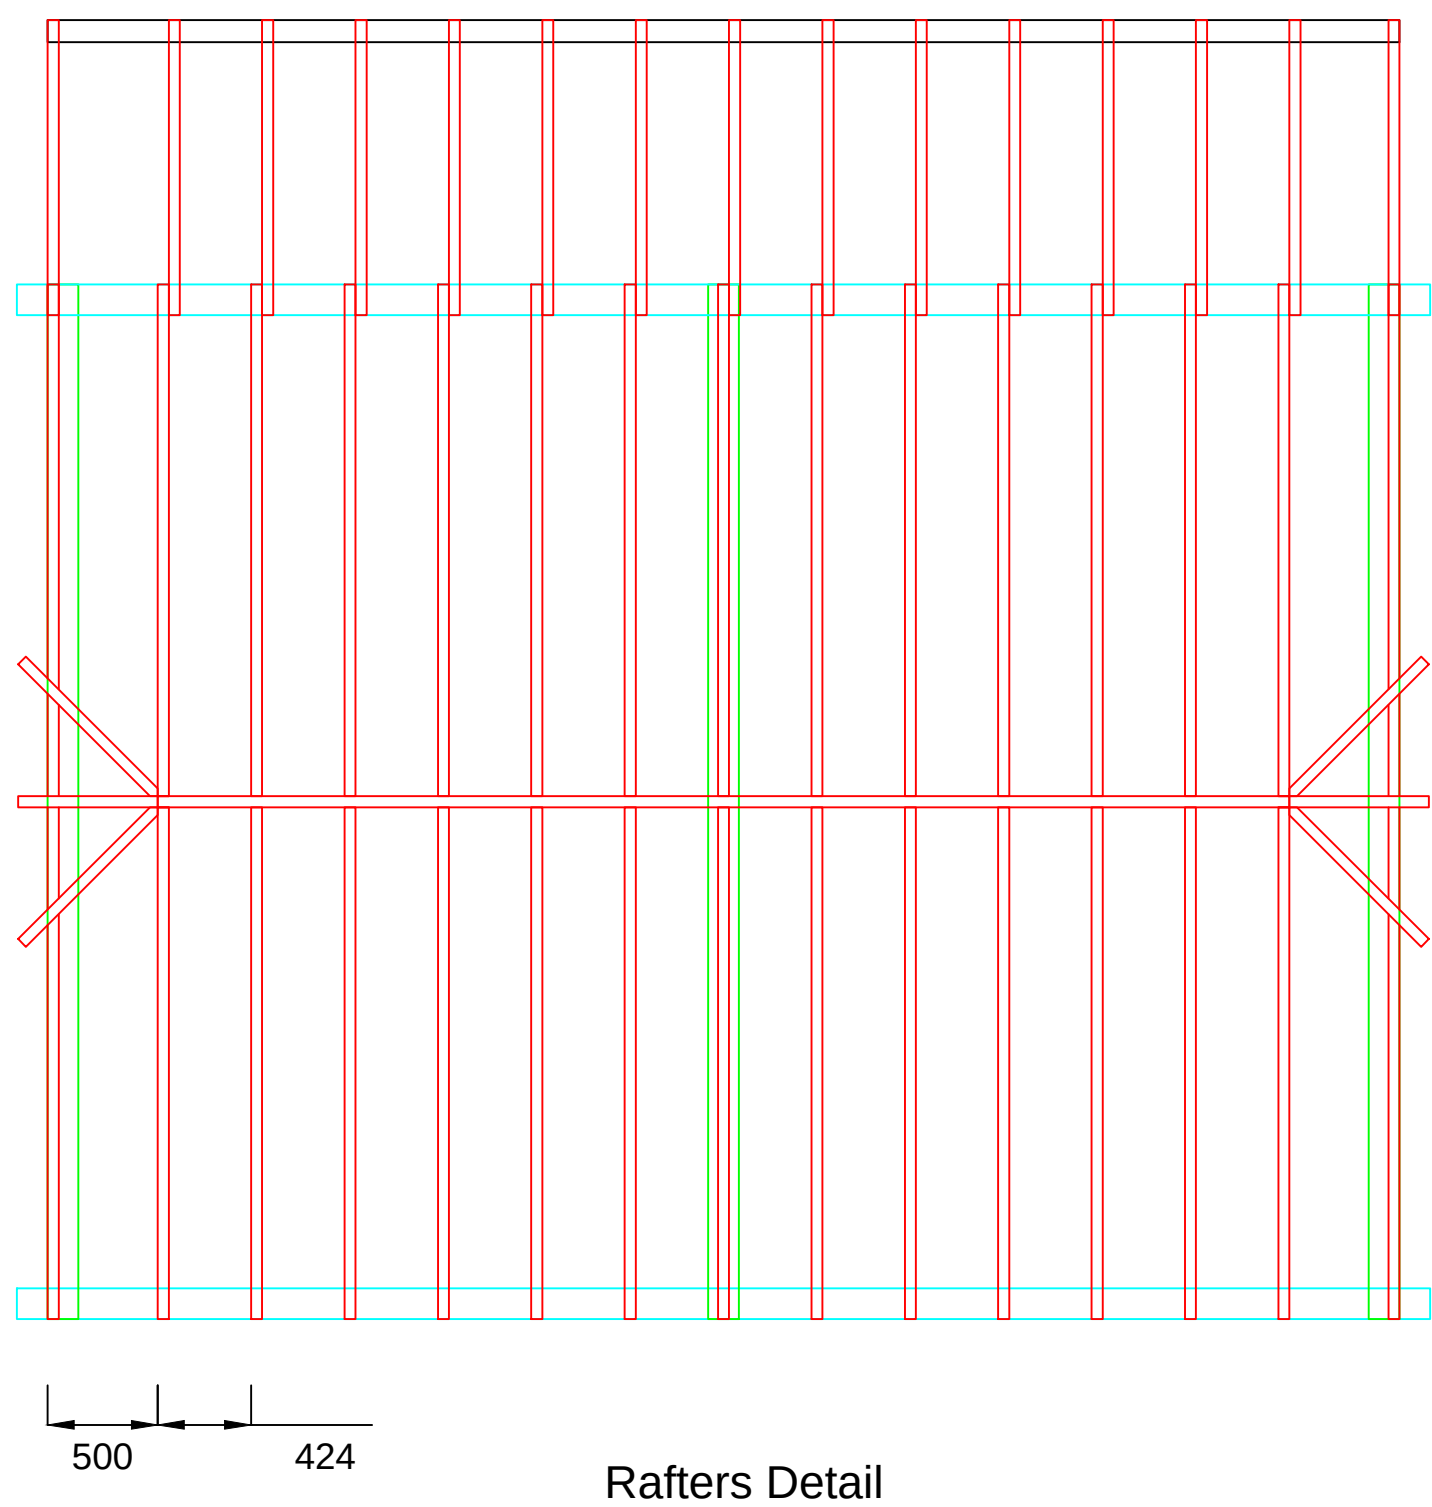
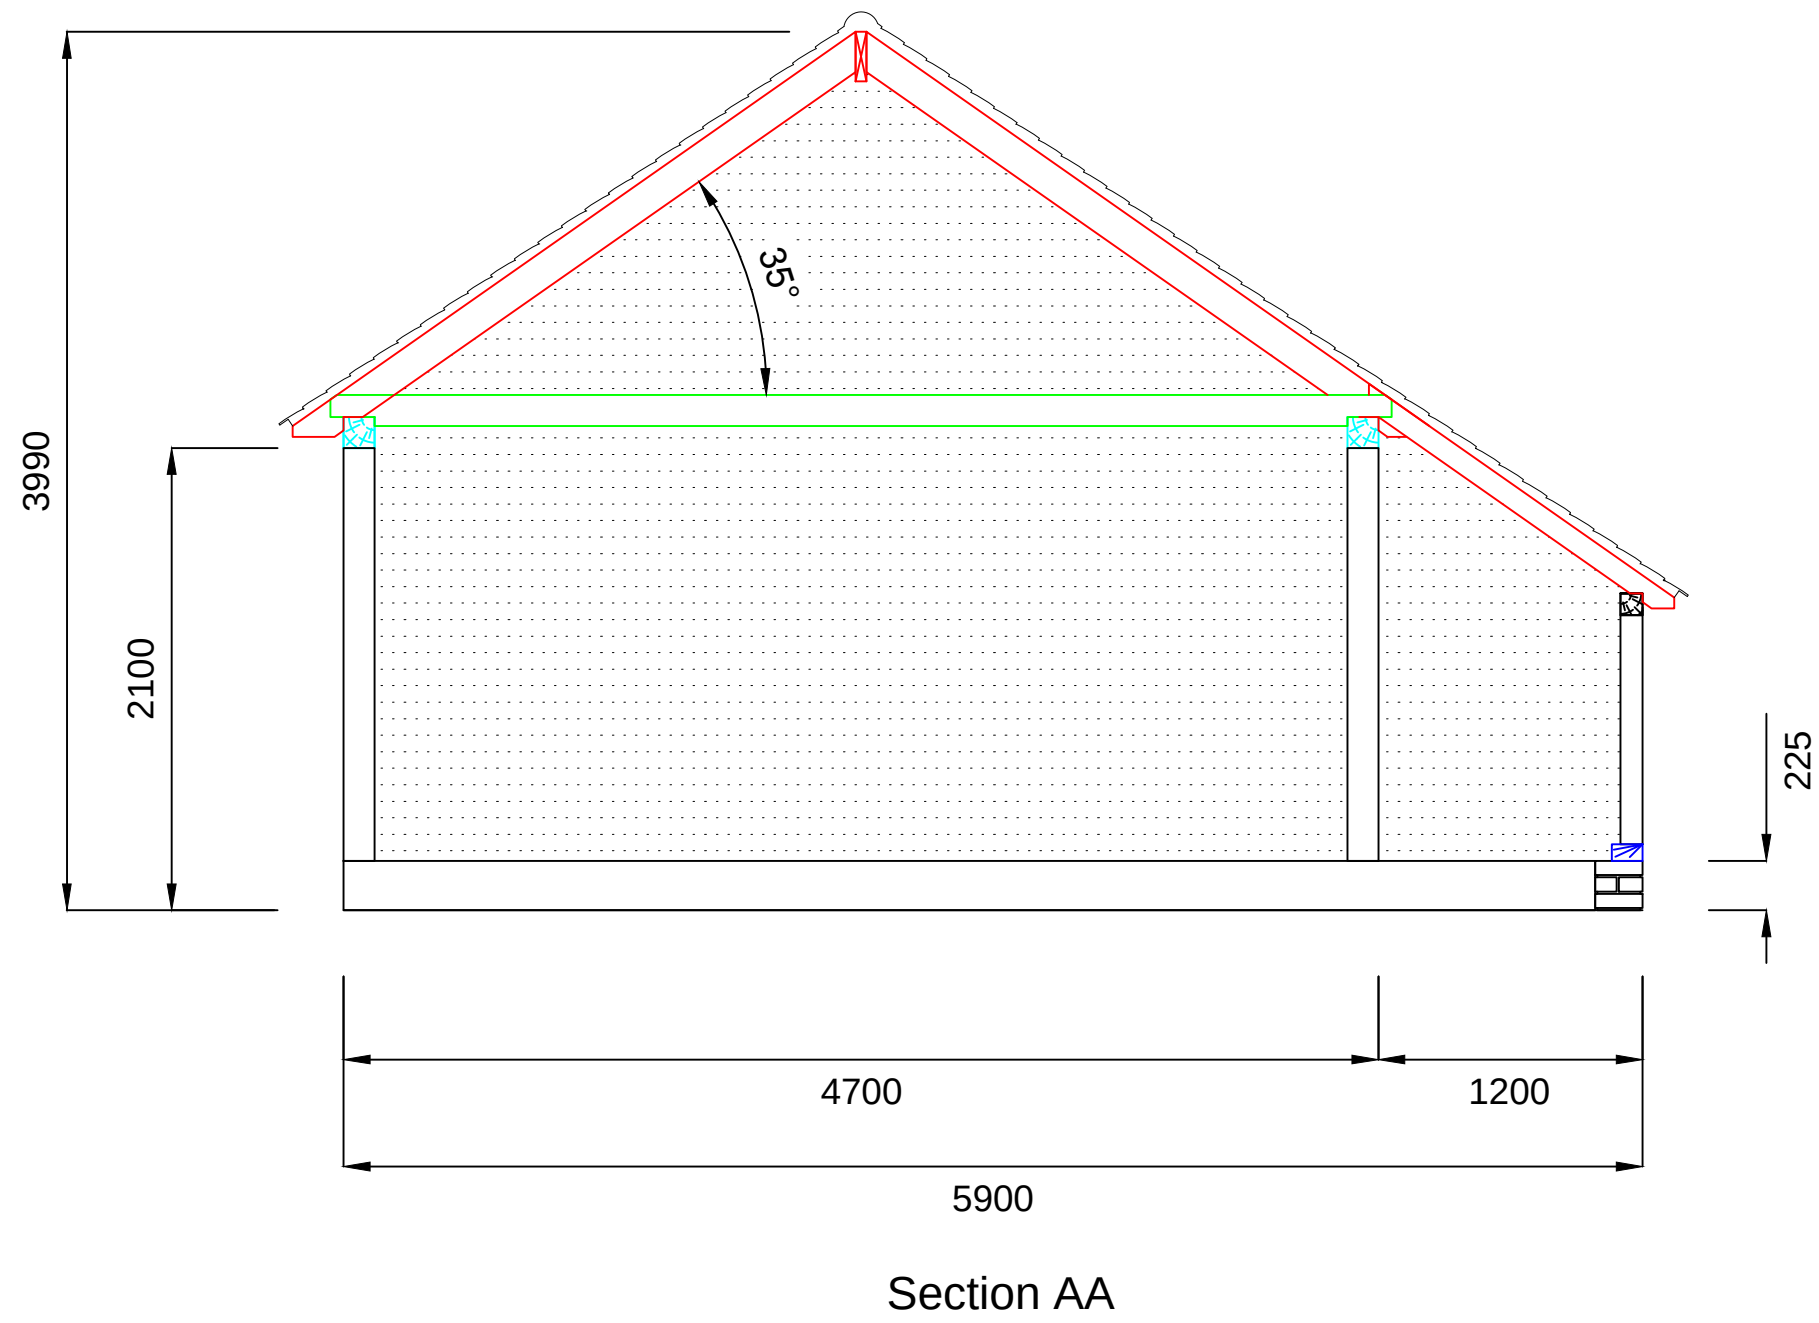
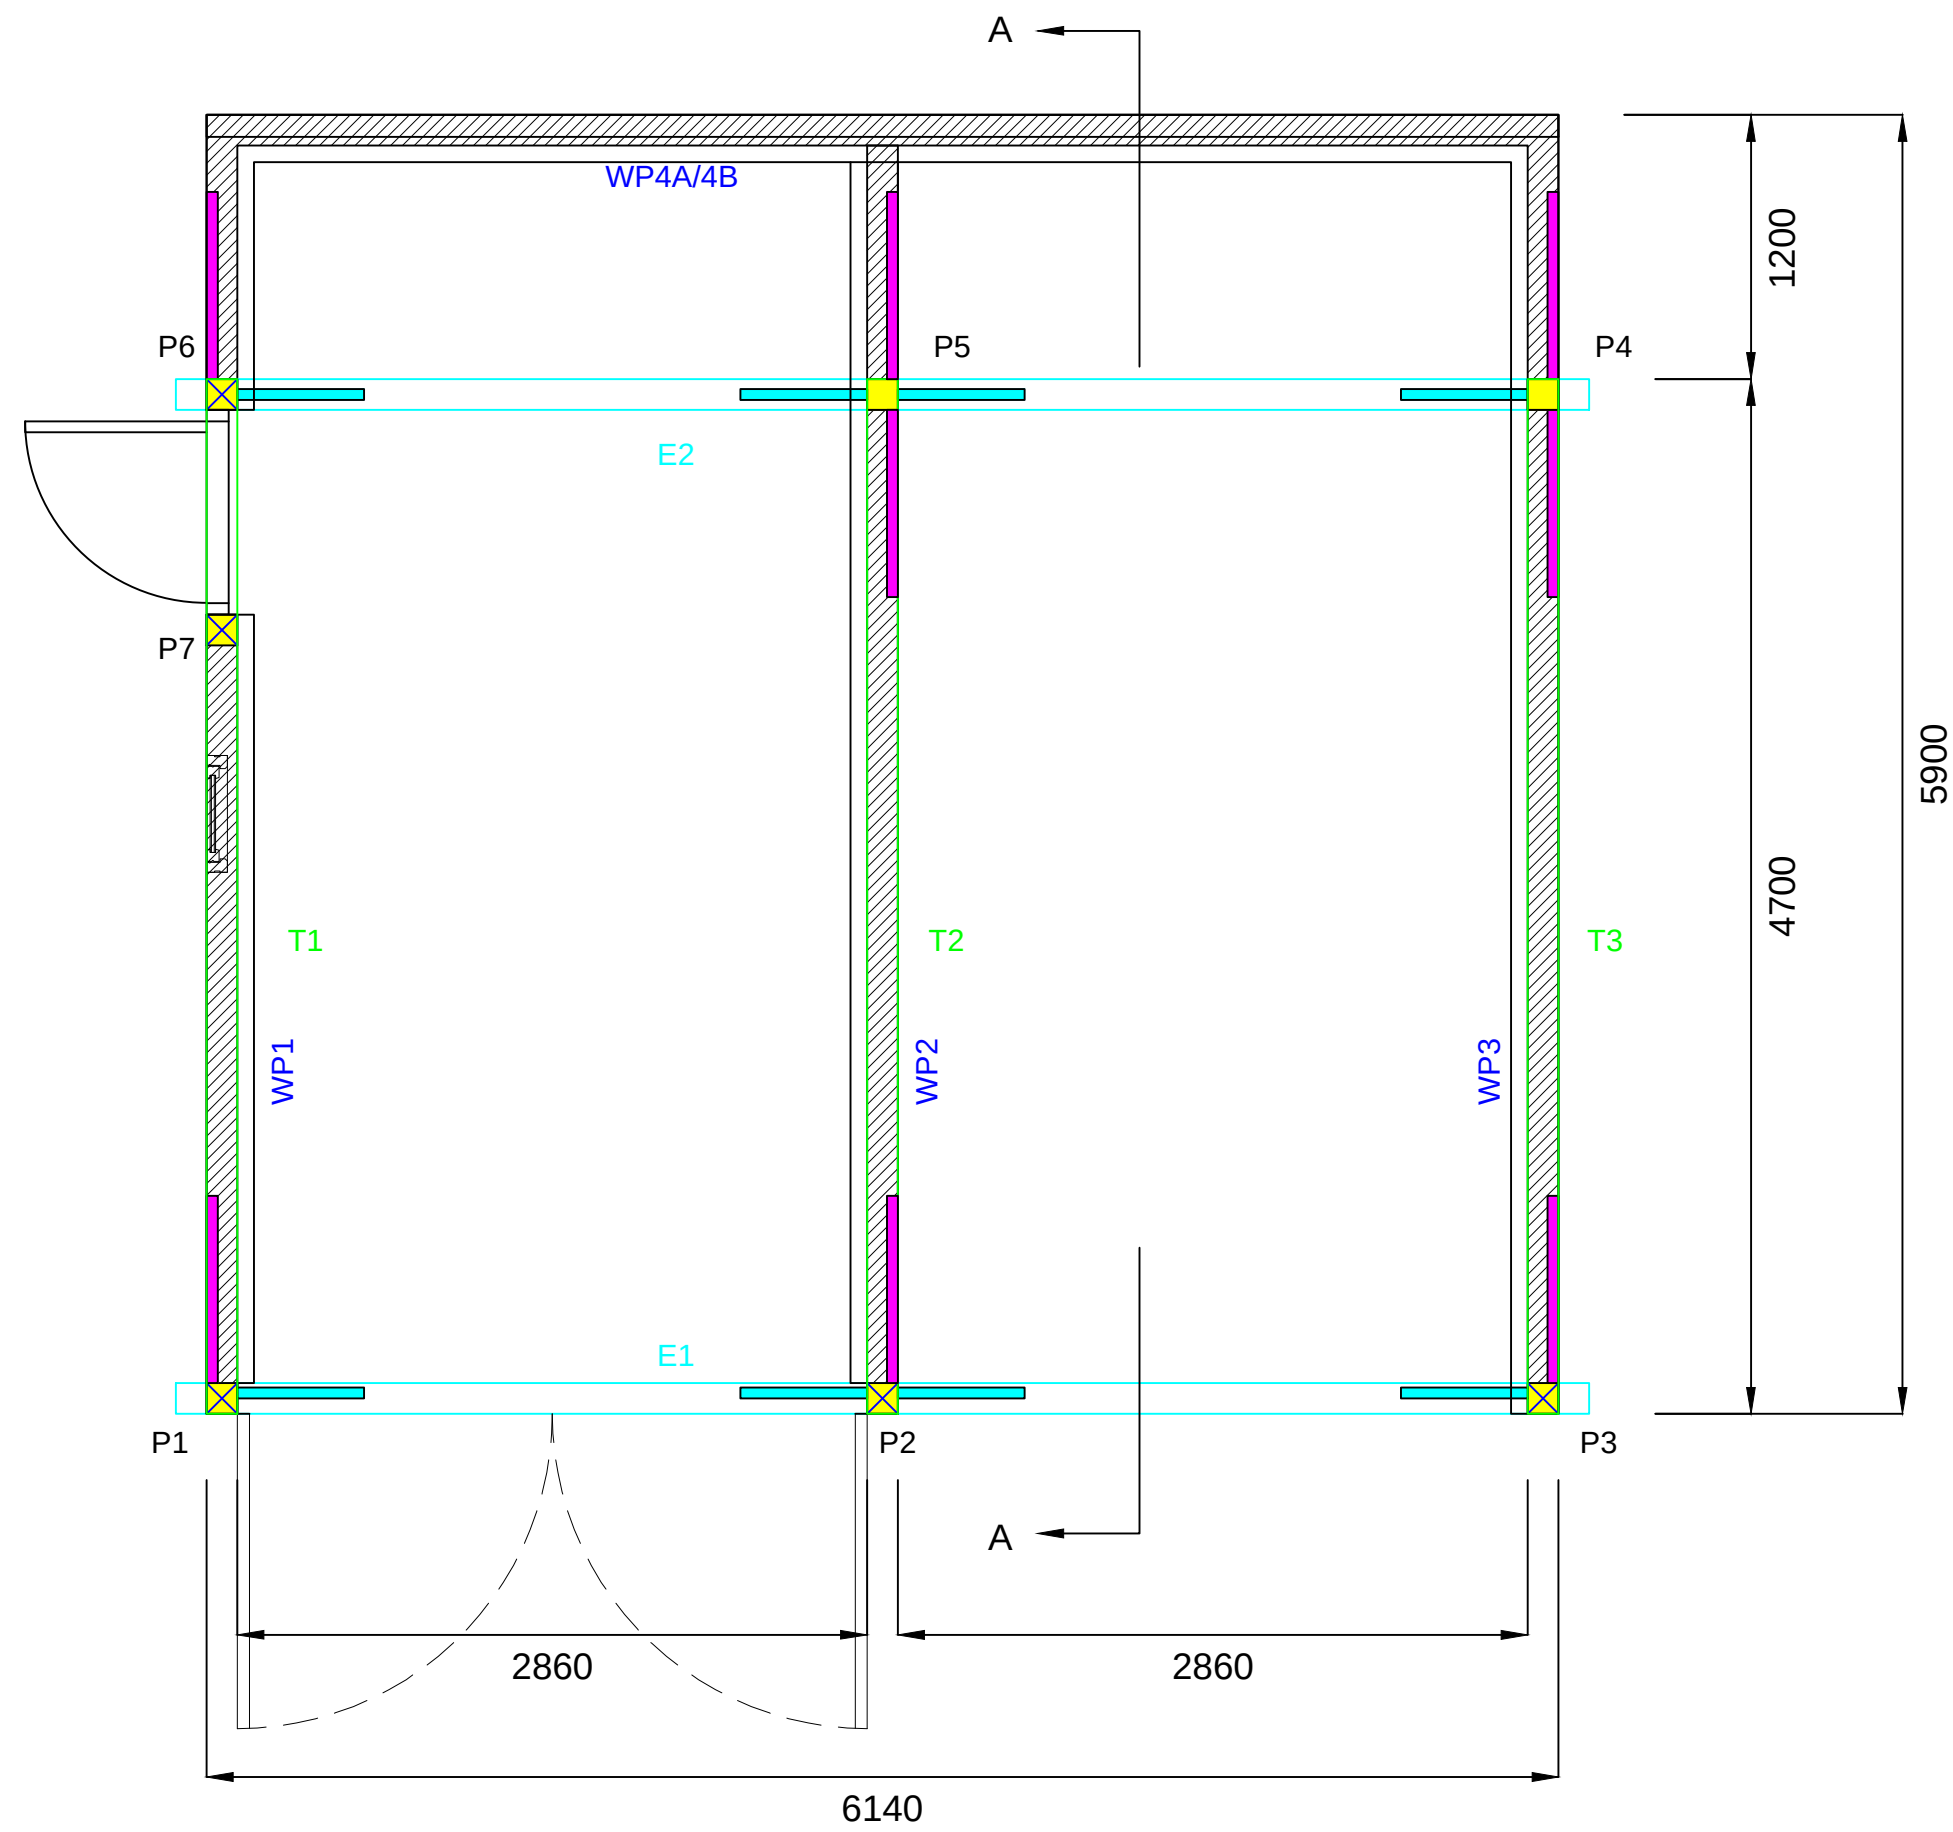
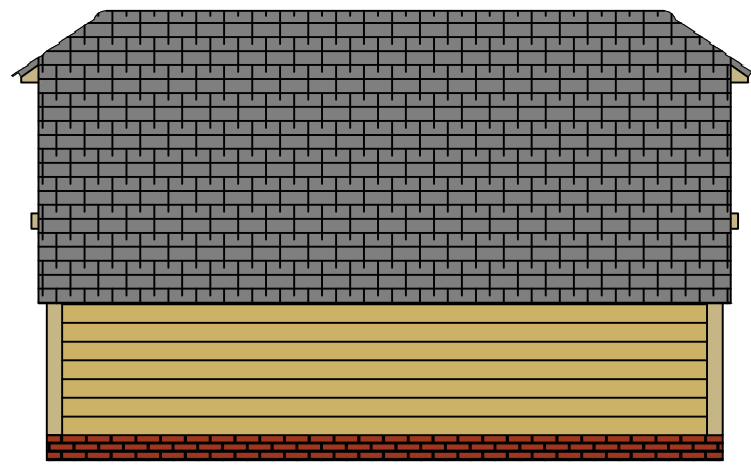
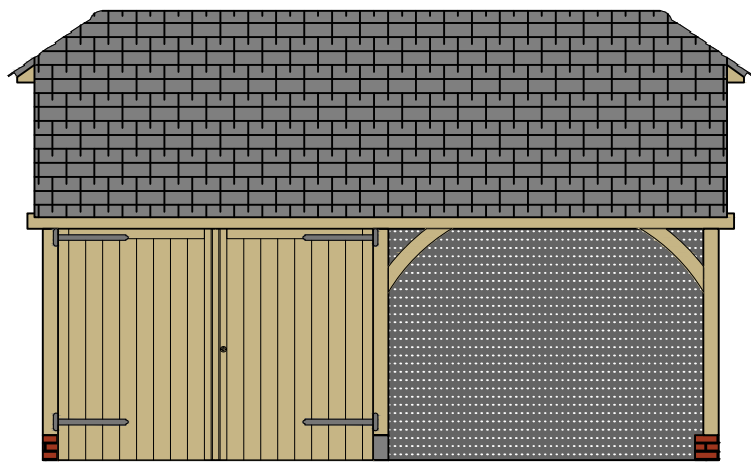


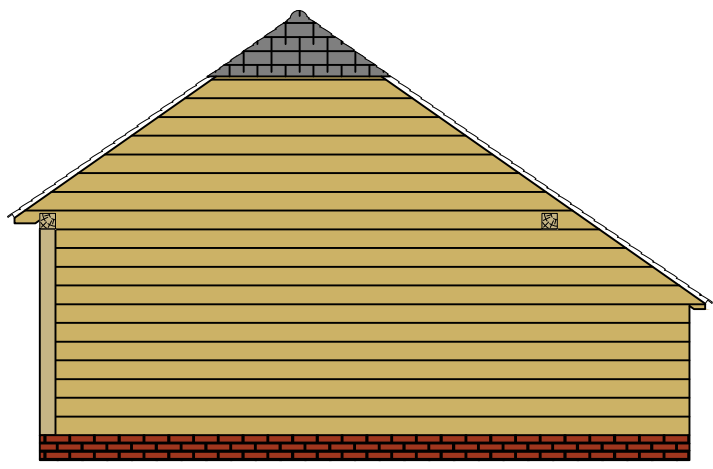

General Information	
Roofworks	Slate Tile
Rainwater Goods	UPVC
Oak Finish	As Sawn
Glazing	24mm Toughened Planitherm Total
Ironmongery	Black Kirkpatrick

IF IN DOUBT - ASK!

NOTES :
DO NOT SCALE FROM DRAWINGS EXCEPT FOR PLANNING PURPOSES.

DUE TO OAK'S NATURAL IRON CONTENT, AN INITIAL STAINING WILL OCCUR TO STADDLESTONES, BRICKWORK AND OVERSITE. THIS WILL DISAPPEAR NATURALLY IN TIME.

CONCRETE SLAB TO BE EXTENDED 50mm BEYOND INDEPENDENT POSTS TO ALLOW FOR PADSTONE SPLAY.

© THIS DRAWING IS THE COPYRIGHT OF PRIMEOAK BUILDINGS LTD & MUST NOT BE REPRODUCED IN PART OR WHOLE WITHOUT CONSENT.

ANY DISCREPANCIES IN THIS DRAWING TO BE REPORTED PRIMEOAK BUILDINGS LTD.

WEATHERBOARD: Softwood

RAFTERS: Softwood

STUDWORK:Softwood

WIDTH: 6.14m

DEPTH: 5.9m

EAVES HEIGHT: 2.1m

ROOF PITCH: 35°

CATSLIDE:

OUTSHOT:

KEY :

- TIE BRACE.
- SMALL TIE BRACE
- KNEE BRACE.
- STUD BRACE / STUDWORK.
- SOLEPLATE.
- POSTS ON STADDLESTONES.
- POSTS ON SLAB/FFL BRICKWORK.
- POSTS ON SOLEPLATE.
- POSTS ON BRICKWORK.

CLIENT: Dr. Willicombe

JOB No.: 19563

DRAWING No.:19563/001C

SCALE: 1:100 & 1:50 @ a2

DATE: 25/10/2013

DRAWN BY: Stuart Evans



Prime Oak Buildings Ltd.

Whitehouse Farm
Whitehouse Lane
Swindon
South Staffordshire
DY3 4PE

Tel:01384 296611
Fax:01384 273118

www.primeoak.co.uk