

PROPOSED

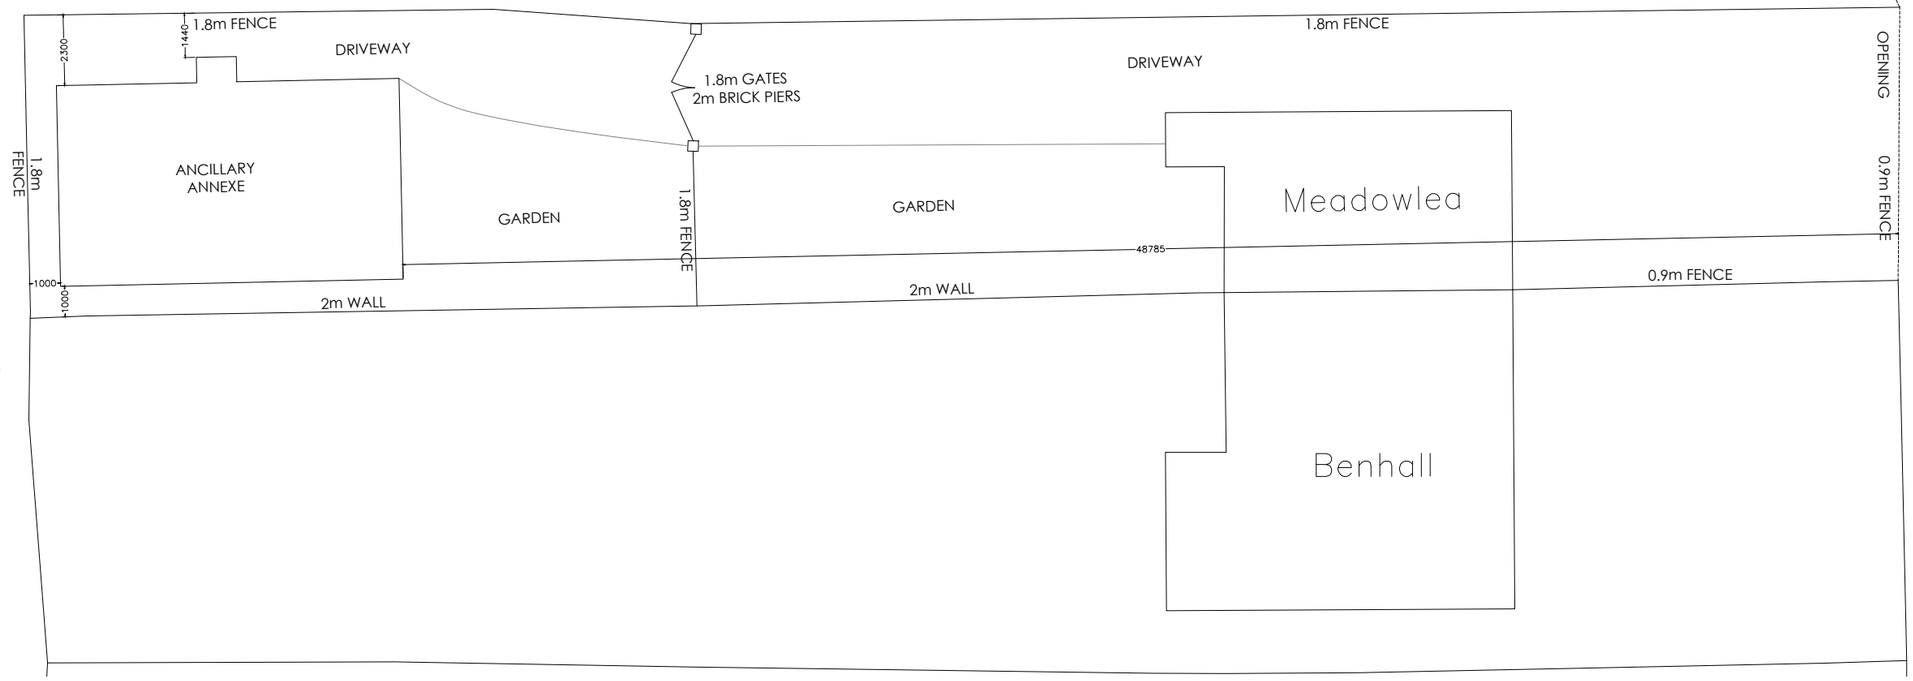

EXISTING

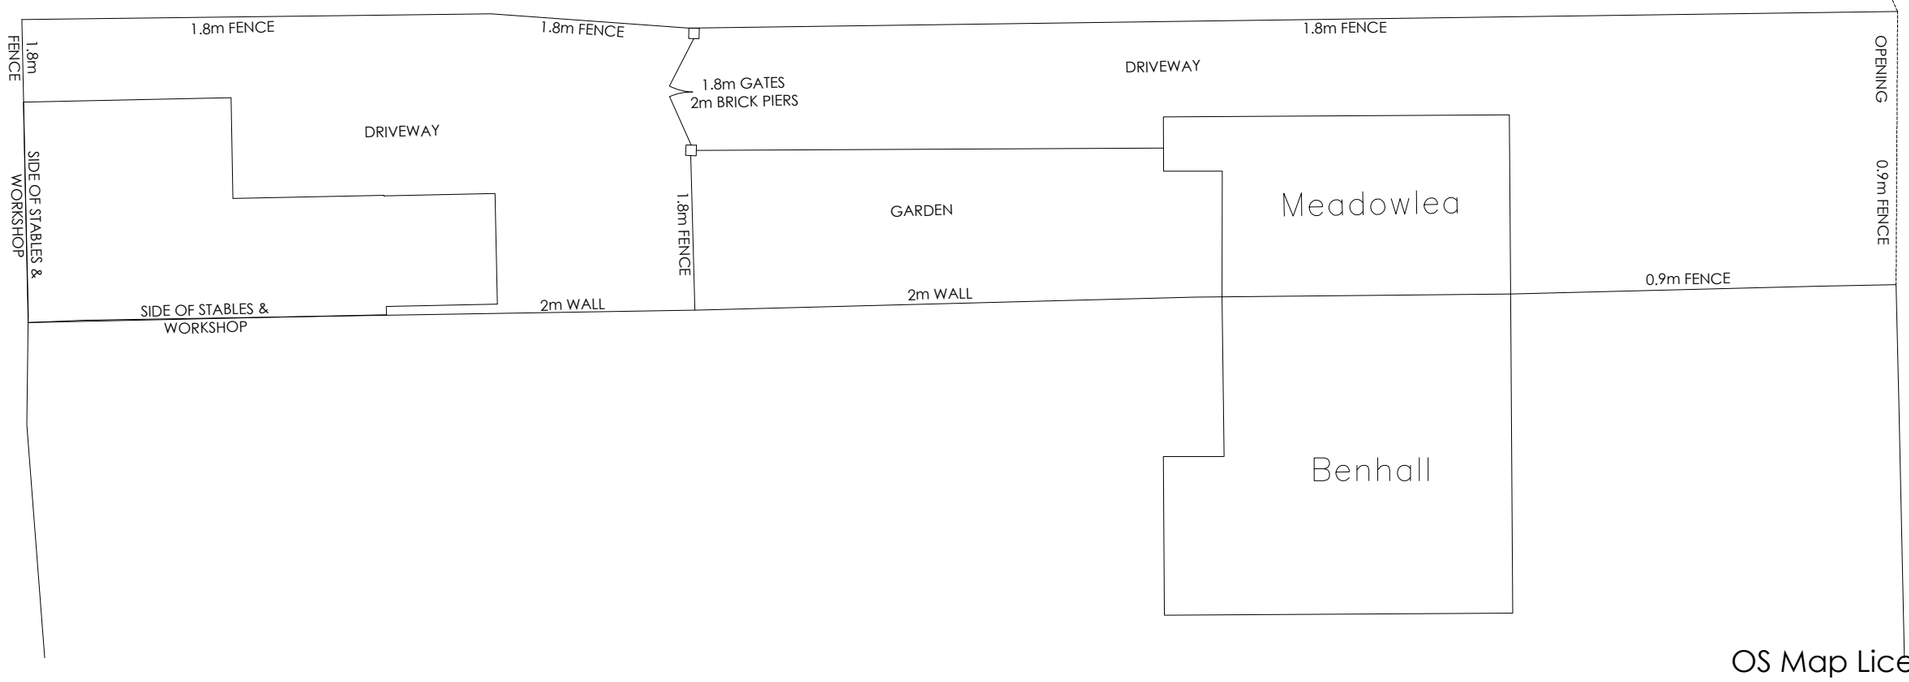

OS Map Licence No. 001116685

Copyright is reserved by GBS Designs and is issued on the condition that it is not copied or disclosed by or to any unauthorised persons without prior consent in writing from GBS Designs.

All dimensions to be checked on site

REV	DESCRIPTION	DRAWN	DATE
-	Initial design	GBS	16.08.13

Drawing Ref: TREM 04

Scale at A1: N/A

Scale at A3: 1:200

Date: 16 August 2013

Drawn by: GBS

Drawing Title: Ancillary living space at 'Meadowlea' Hambledon Road Waterlooville Hampshire PO7 6XB

gbs designs
CAD - ARCHITECTURE - DESIGN
6 Shillinglee Waterlooville
Hampshire PO7 5RW
Tel 023 9225 8315
www.gbsimages.co.uk