




Scurr Architects
65 Southdown Road
Haverhill
Hertfordshire
AL9 7TH
T: 01582 703090
email: scurr@scurr.co.uk
www.scurr.co.uk



architects ■ designers ■ project managers

Notes: All drawings to be read in conjunction with all other drawings as noted on issue sheet.

Application Boundary:

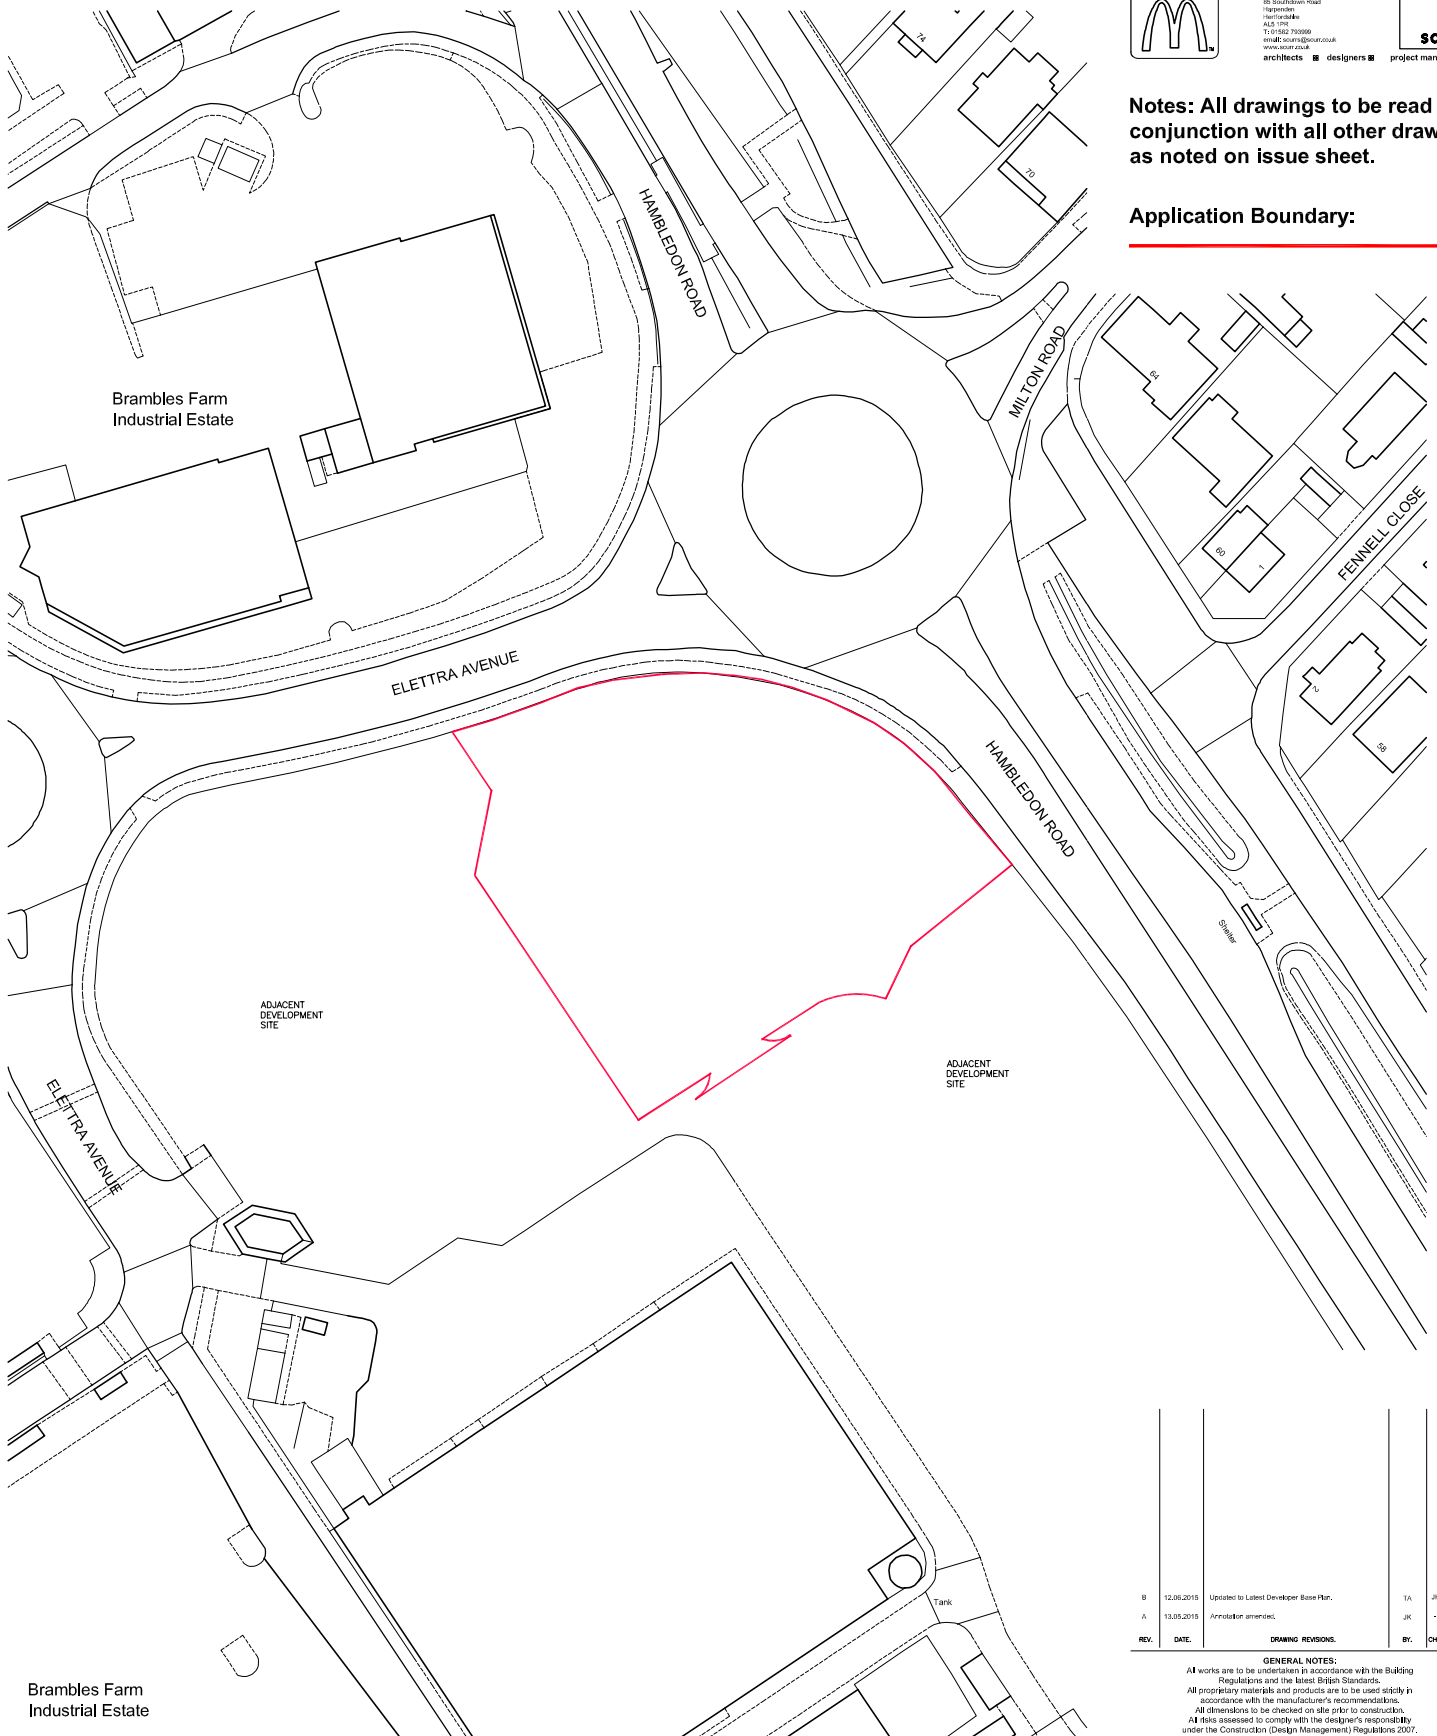

REV.	DATE	DESCRIPTION	BY	CHECKED
B	12.08.2015	Updated to Latest Developer Base Plan.	JA	JK
A	13.05.2015	Annotation amended.	JK	-

GENERAL NOTES:
All works are to be undertaken in accordance with the Building Regulations and the latest British Standards.
All proprietary materials and products are to be used strictly in accordance with the manufacturer's recommendations.
All dimensions to be checked on site prior to construction.
All risks assessed to comply with the designer's responsibility under the Construction (Design Management) Regulations 2007.

PROPOSED DEVELOPMENT AT Elettra Avenue WATERLOOVILLE	STORE No :- 8212
ON BEHALF OF :- McDonald's Restaurants Ltd	
DRAWING TITLE :- Site Location Plan	

DRAWN BY BV	CHECKED BY JK	DRAWING No. 6449-AL-001	REV No. B
SCALE & SIZE 1:1250@A	DATE April 2015		



Scurr Architects
65 Southdown Road
Haverhill
Hertfordshire
AL9 7TH
T: 01582 703090
email: scurr@scurr.co.uk
www.scurr.co.uk



architects ■ designers ■ project managers

© Copyright McDonald's Restaurants & Scurr Architects