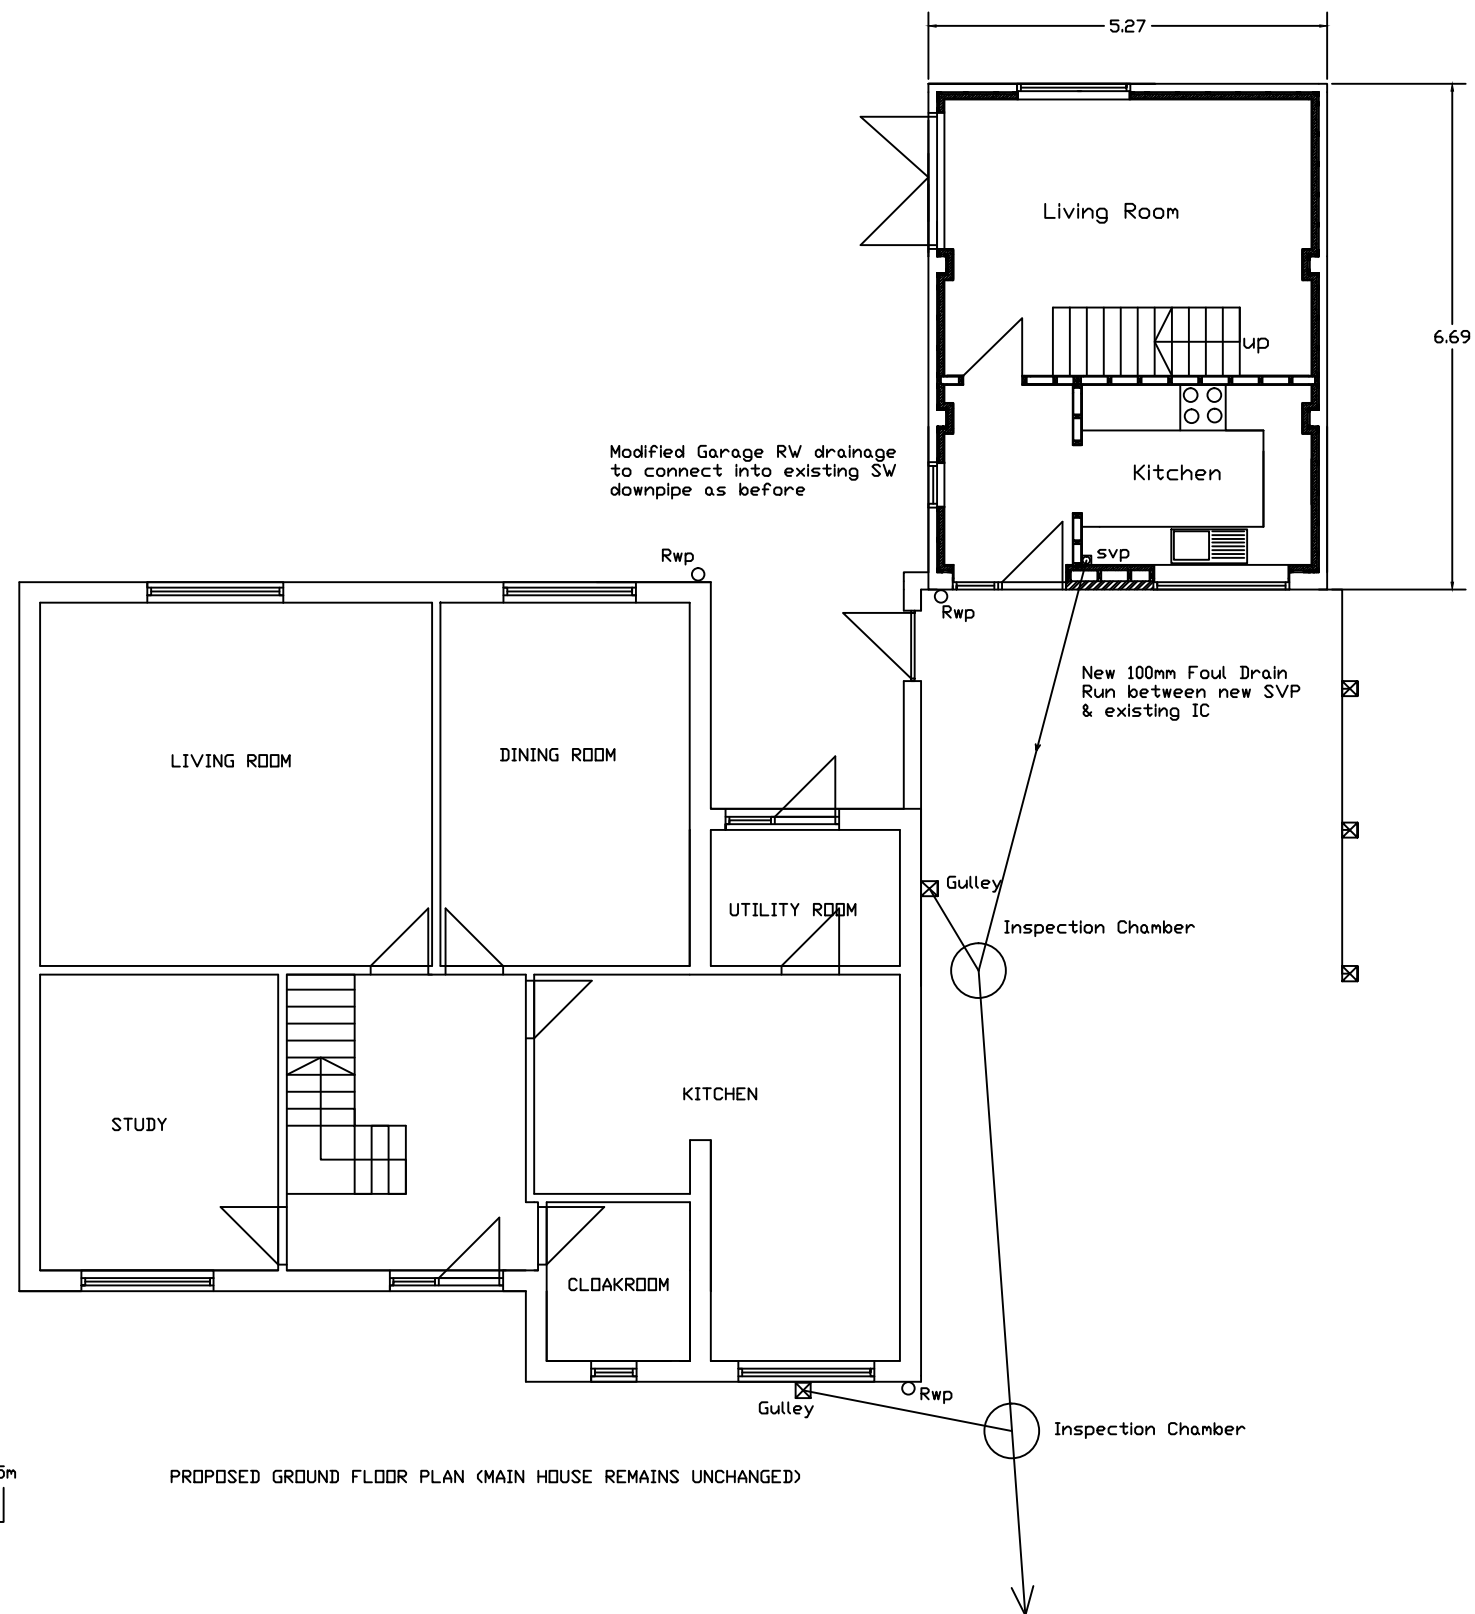


Scale

# General Notes

| No. | Revision/Issue | Date |
|-----|----------------|------|
|     |                |      |
|     |                |      |

Title

Project Name and Address

Convert detached garage into Granny Annexe  
7 Treeside Way,  
Waterlooville,  
Hampshire, PO7 7JU

| Project            | Sheet        |
|--------------------|--------------|
| Date<br>March 2015 | 1810/07<br>P |
| Scale<br>1:10 @ A3 |              |