


© Crown copyright.
All rights reserved.
Reproduced by permission.
License No. 100046837

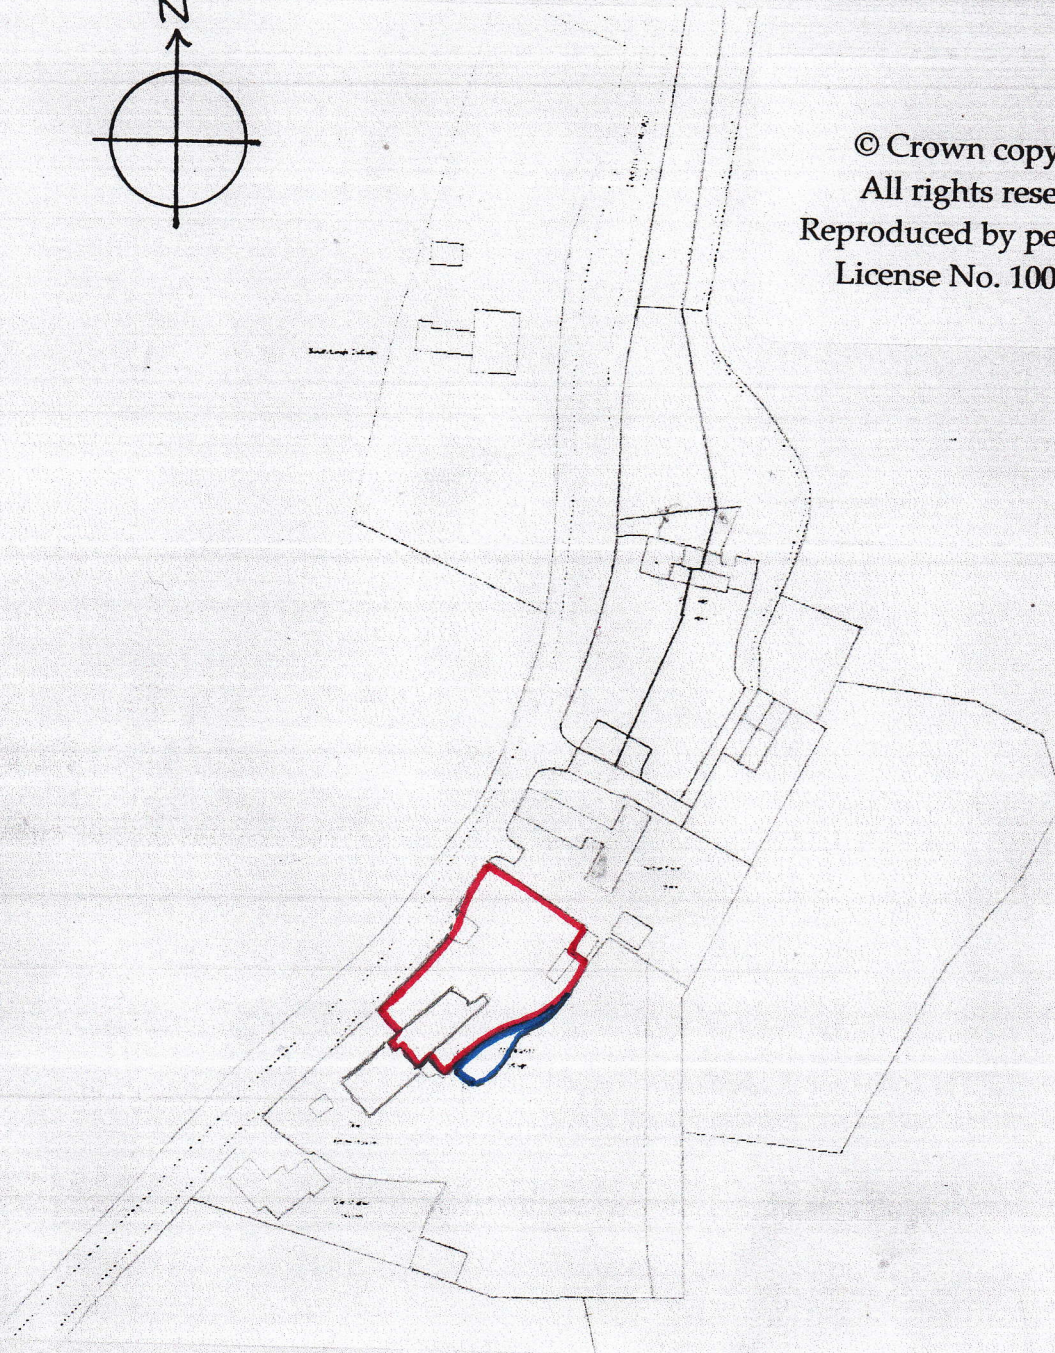

Martin Critchley
Chartered Architect
7 North Street
Havant, Hampshire, PO9 1PW
023 92 474 919
critchleyarchitect@hotmail.com

Date: 07/03/15

Scale: 1:1250

Drawn: P.C.

Job

Woodlands Cottage,
Eastleigh Road, PO9 2NY

Job No.

1459

Title

LOCATION PLAN

Drawing No.

201