




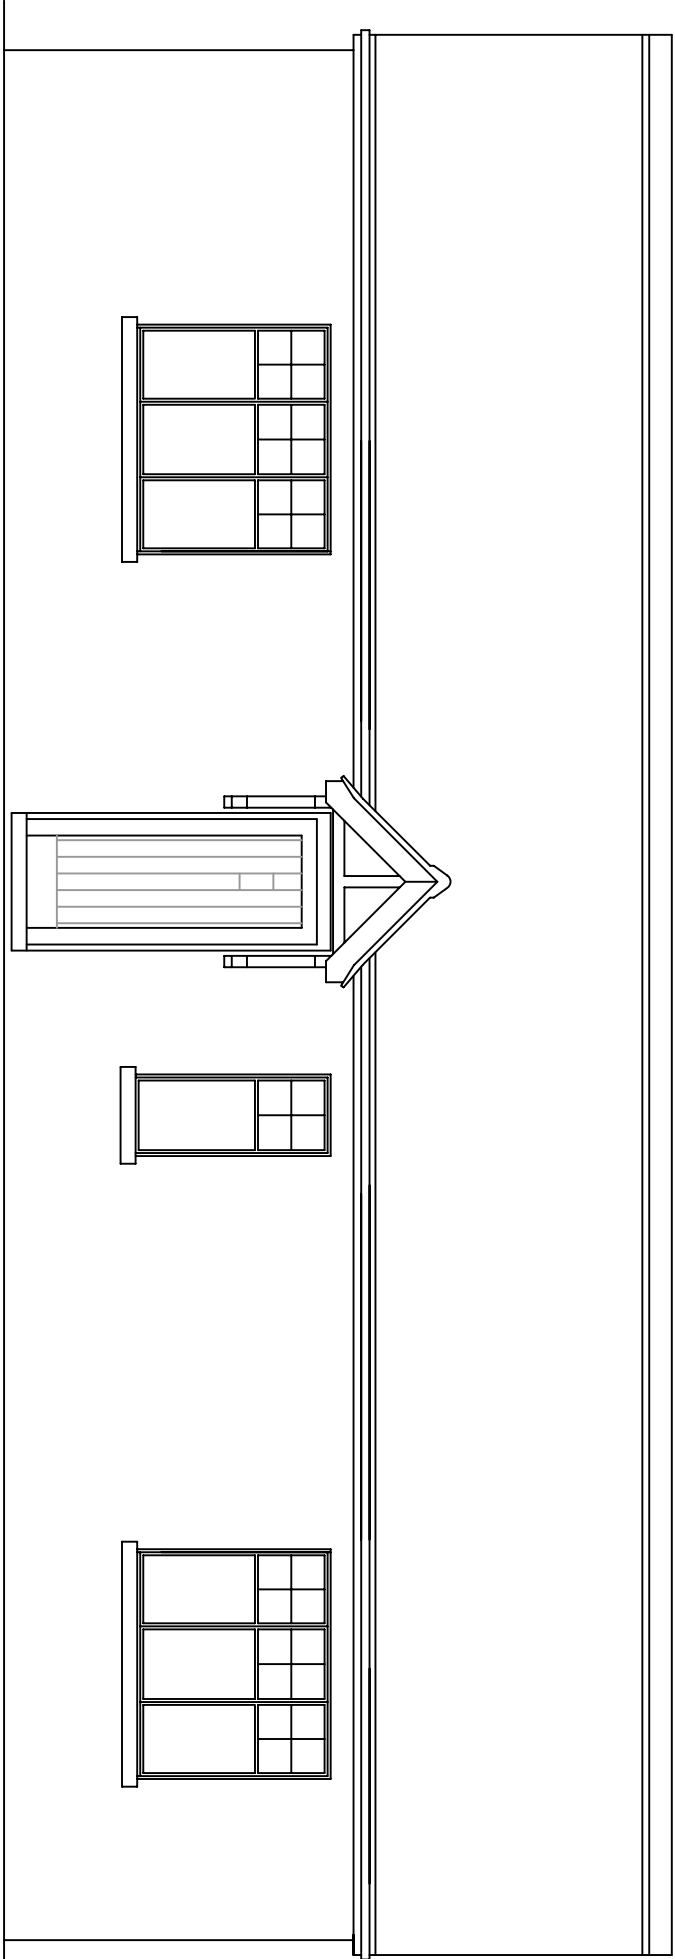


FRONT

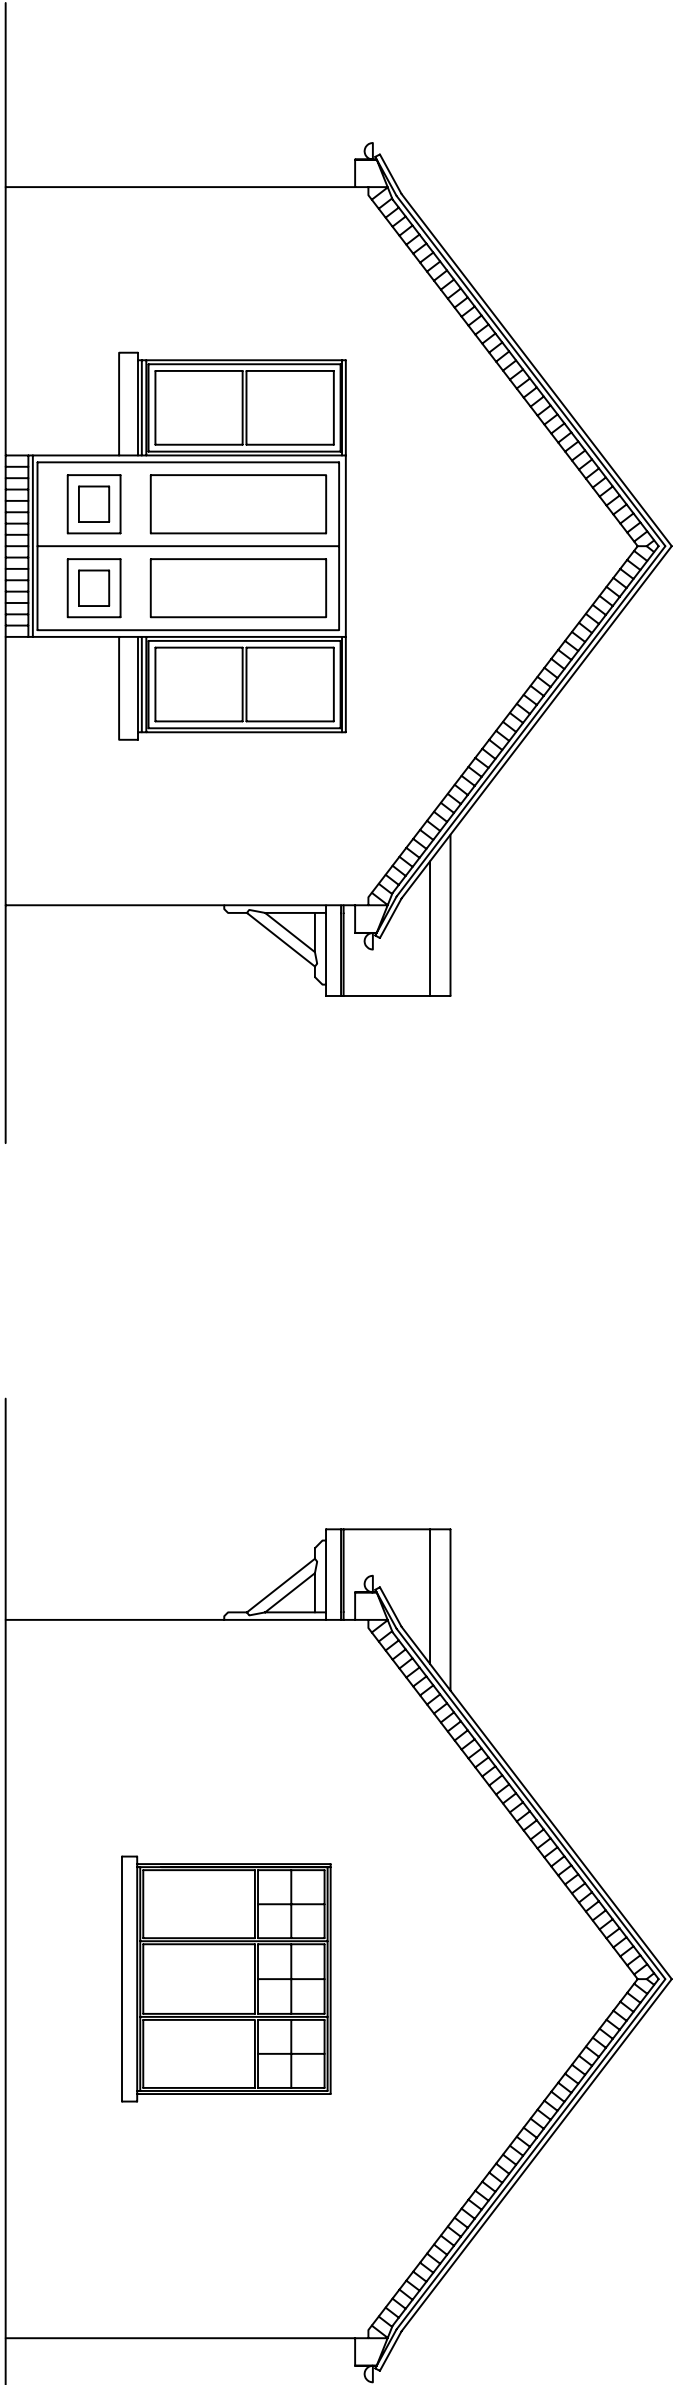


SOUTH

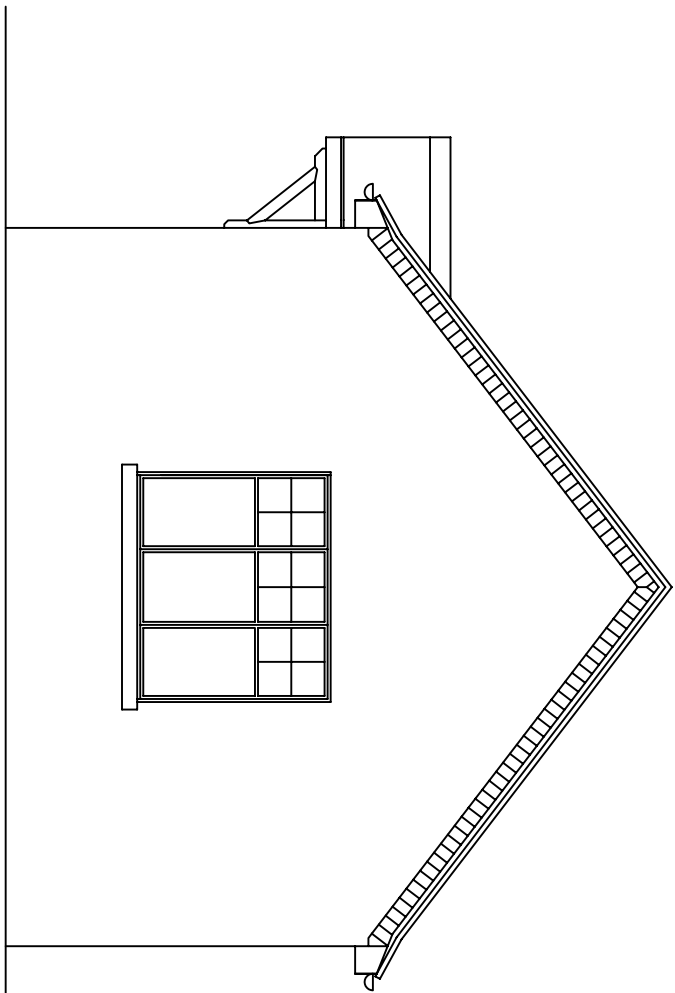


NORTH

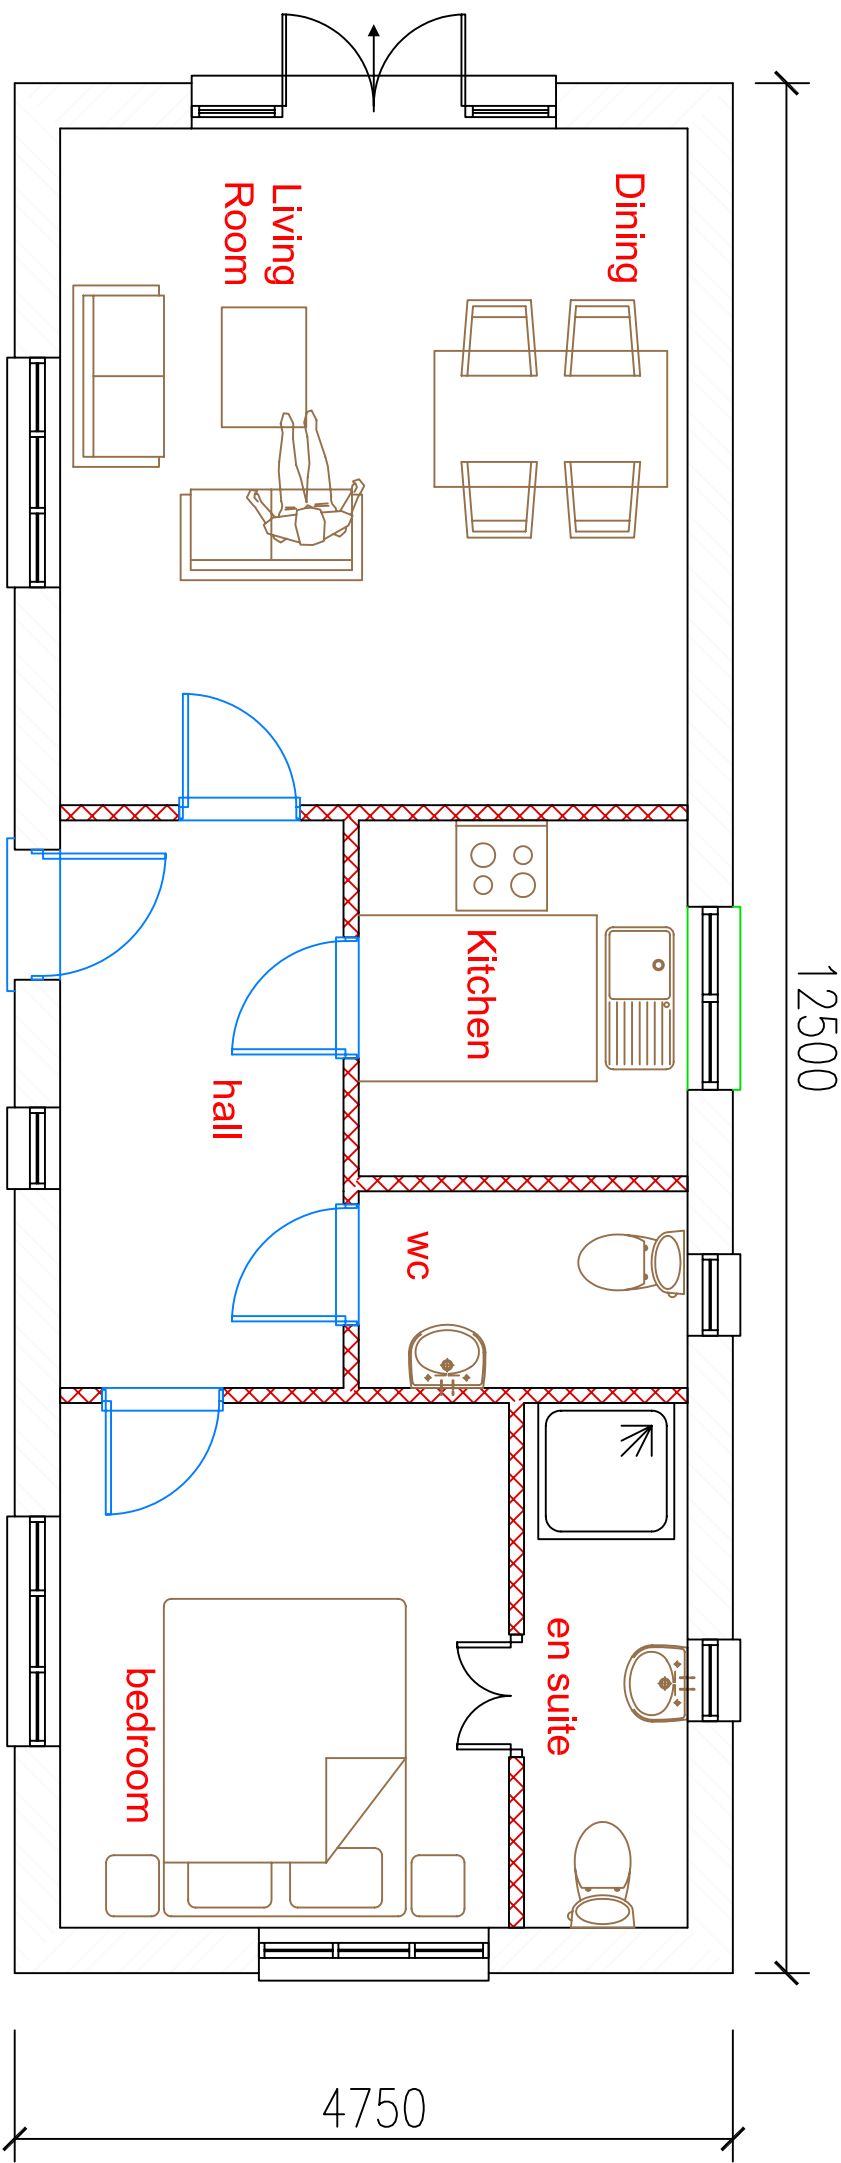


GROUND FLOOR

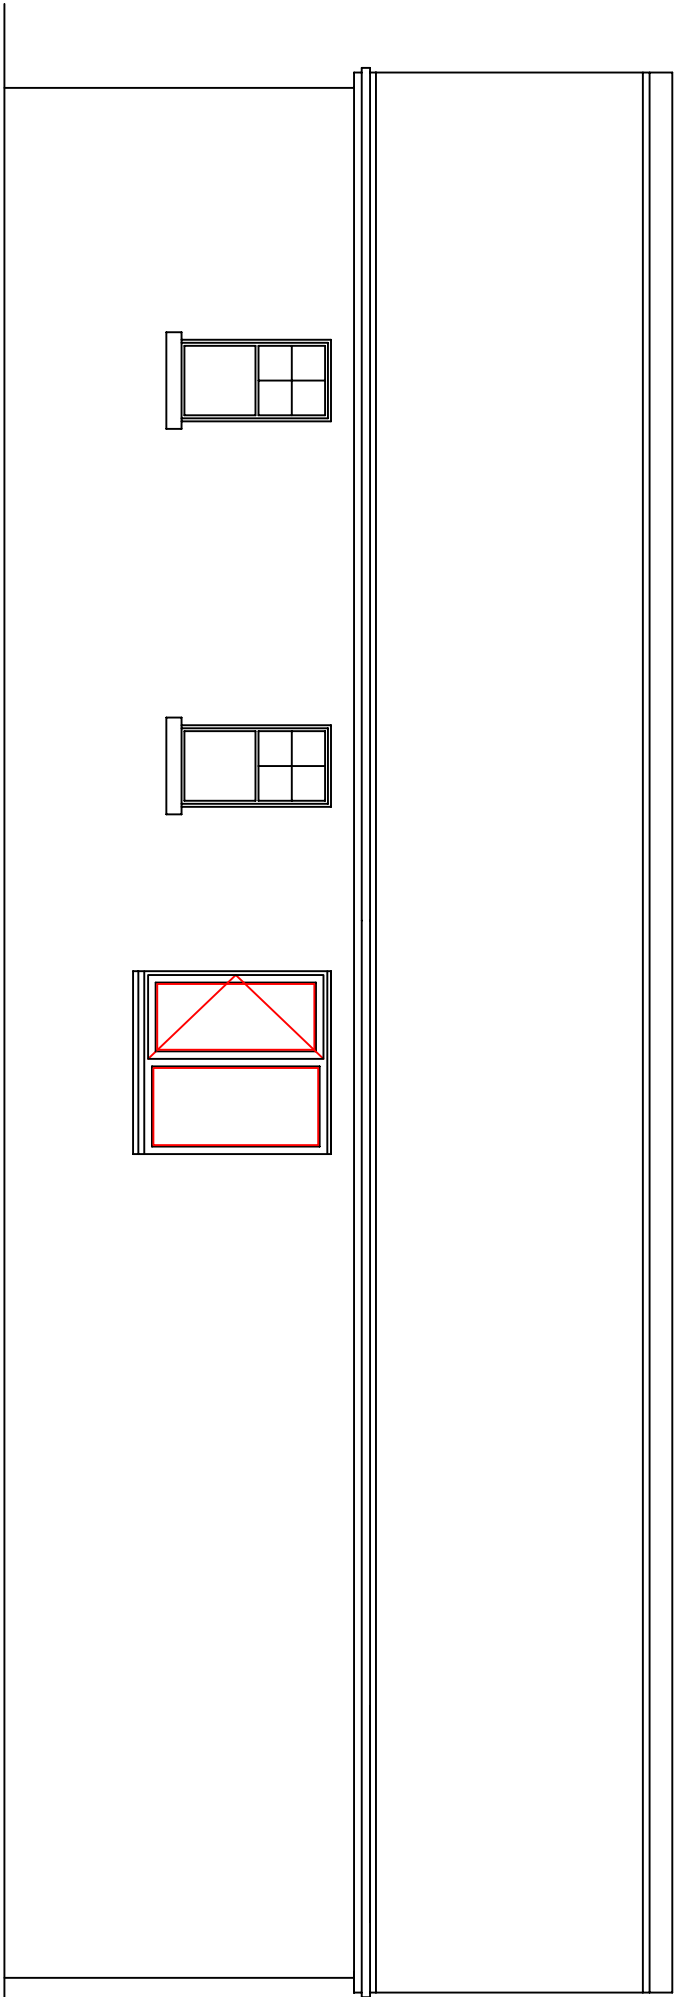

REAR

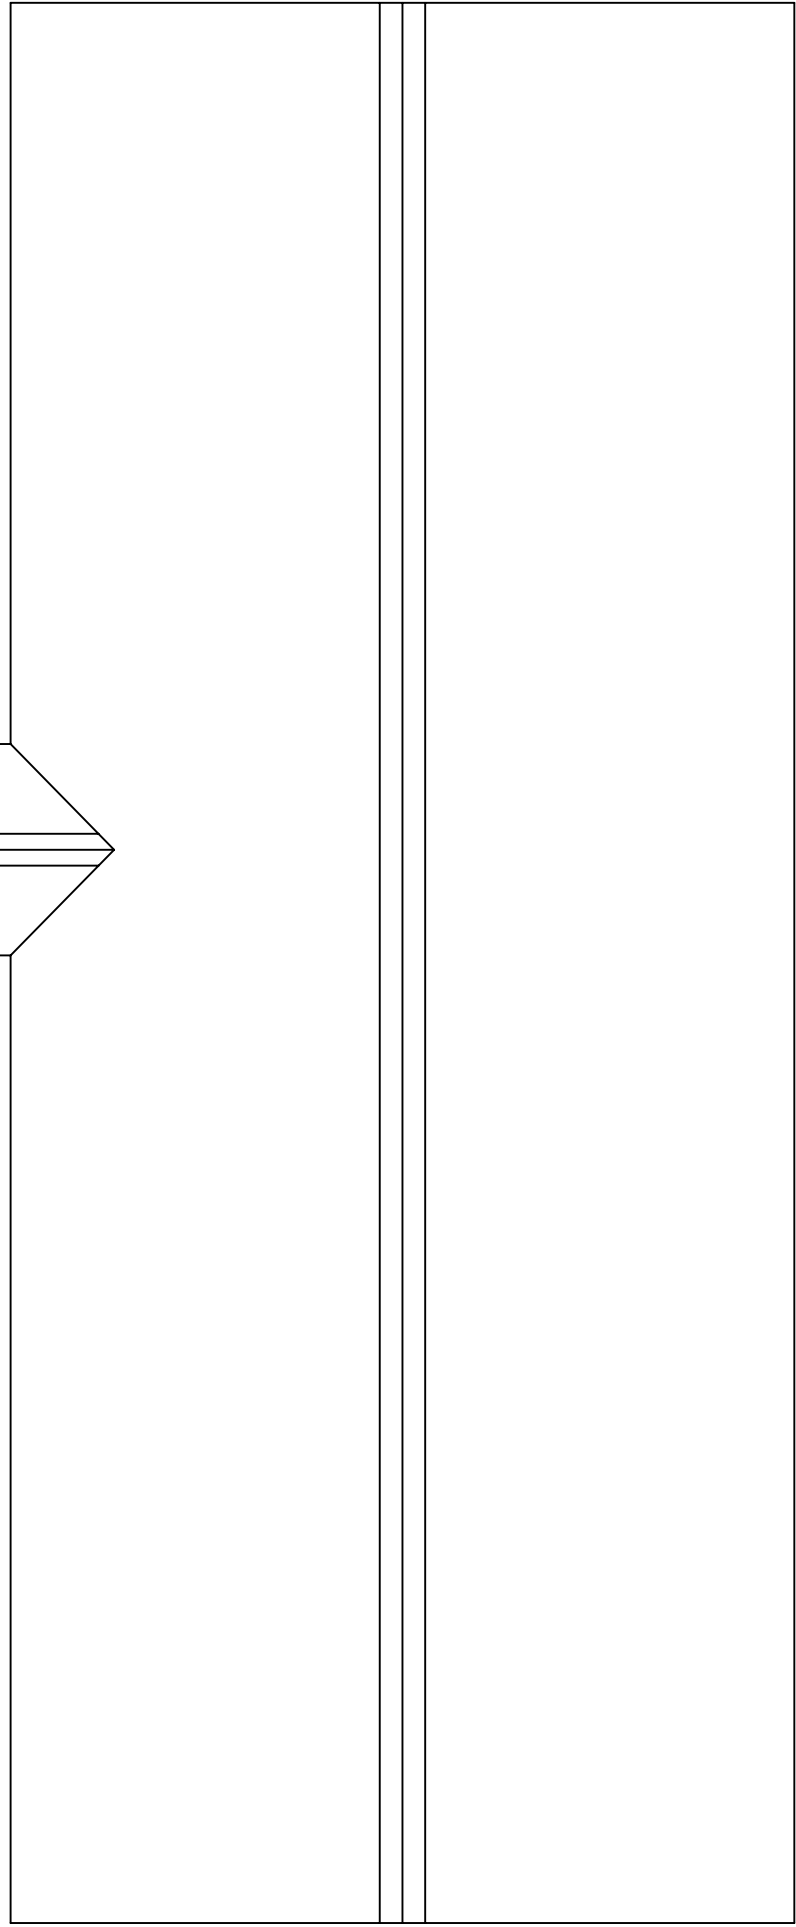

Roof

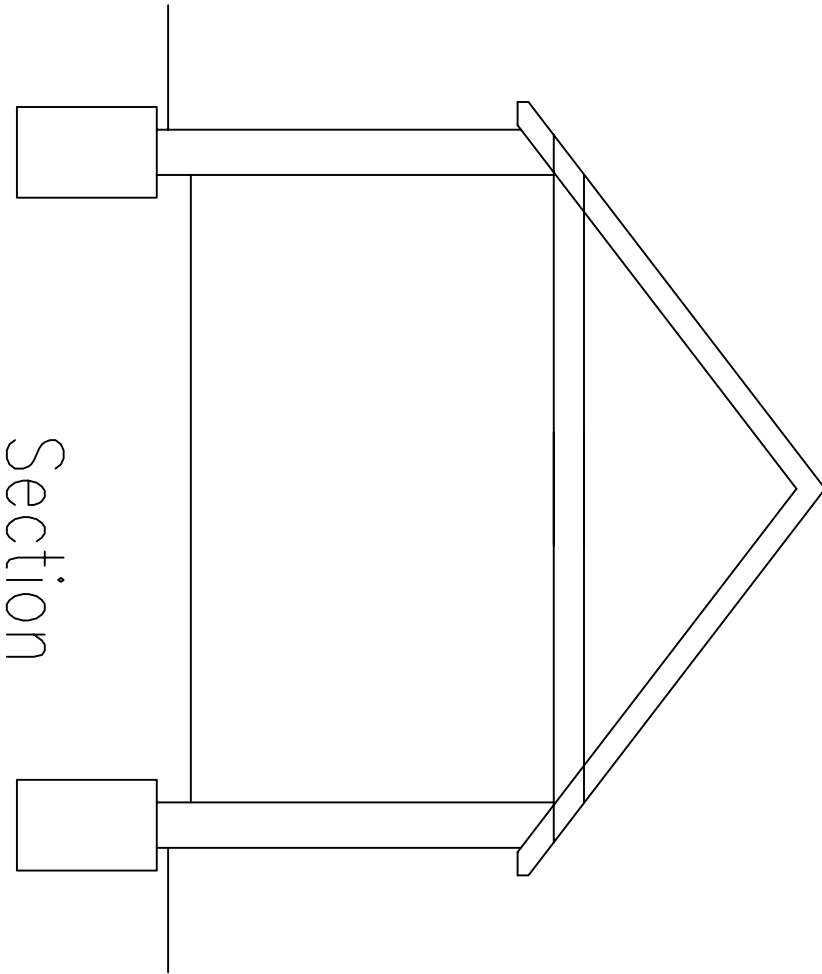

Section

No.	Revision/Issue	Date

Firm Name and Address
STEPHEN JUPP MRTPI
CHARTERED TOWN PLANNER
348 CHICHESTER ROAD
BOGNOR REGIS
PO21 5BX
T: 01243 822113
E: sjeppe@planning-solutions.co.uk

Project Name and Address
Floor Plan & Elevations
Detached Bungalow
Land at Westbourne Close
EMSWORTH

Project	OTH/7/14	Sheet
Date	09.05.2014	3B
Scale	1:50 @ A1	