


PROPOSED REAR ADDITION
4, NORTHWOOD LANE, HAYLING ISLAND, HANTS.
FOR MR & MRS T. VAN-BEERS.



PROPOSED ELEVATIONS

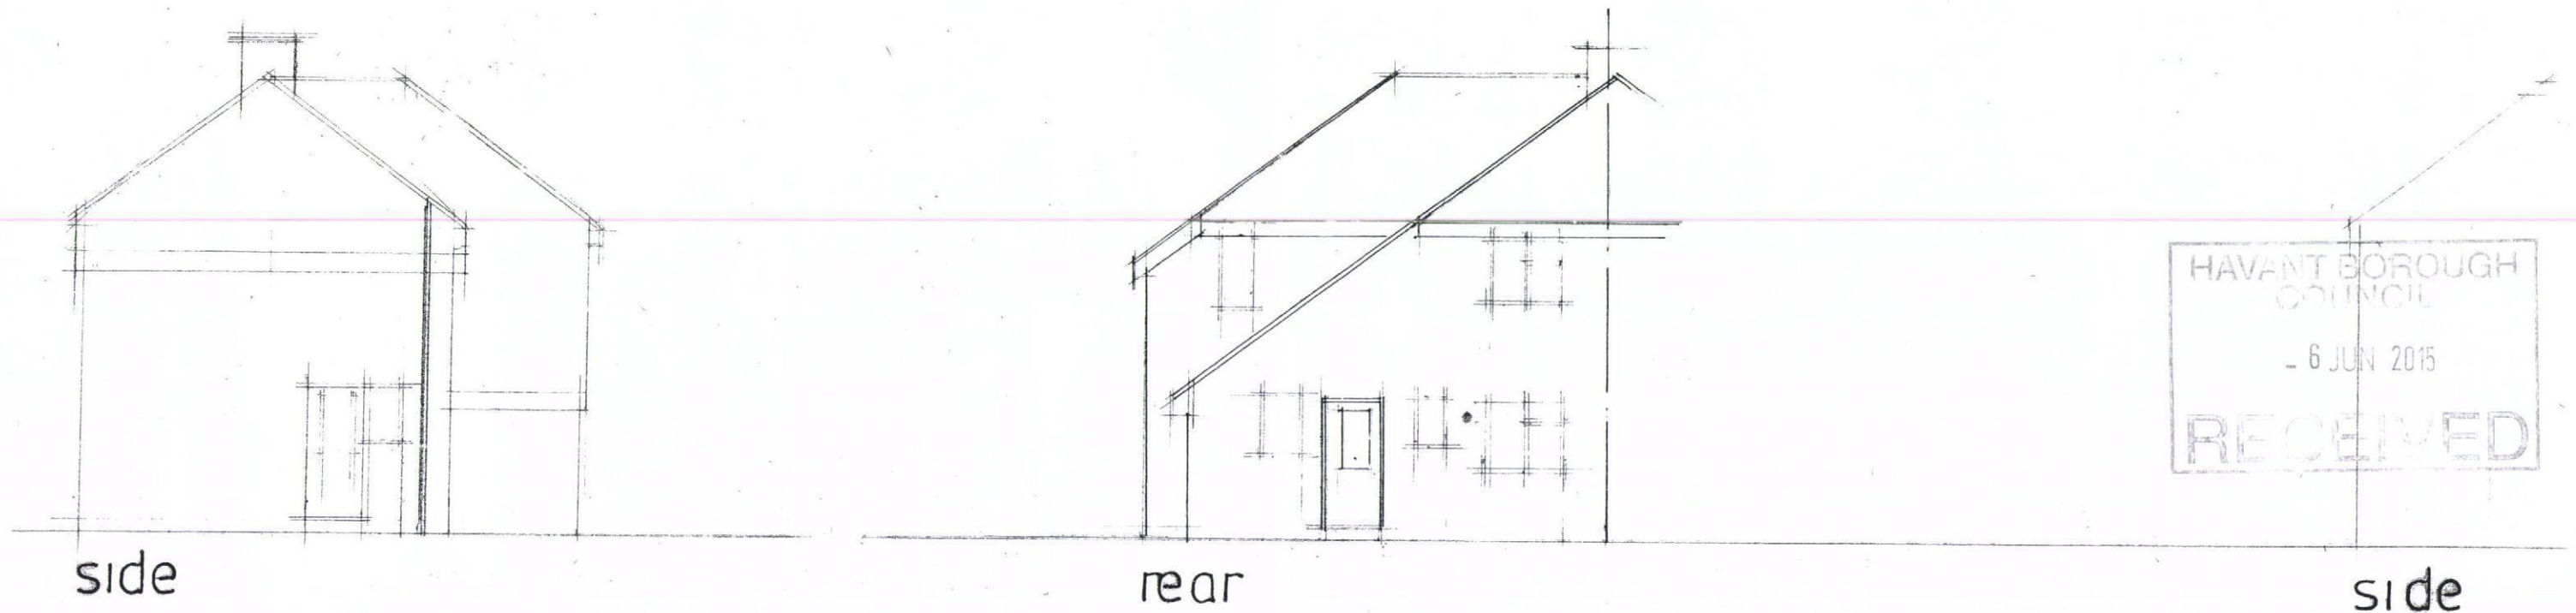

EXISTING ELEVATIONS

date june 15
scale 1:100



PETER J. WALKER MRICS
CHARTERED SURVEYOR
182 SEAFRONT, HAYLING ISLAND, HANTS
PO11 9 AN