


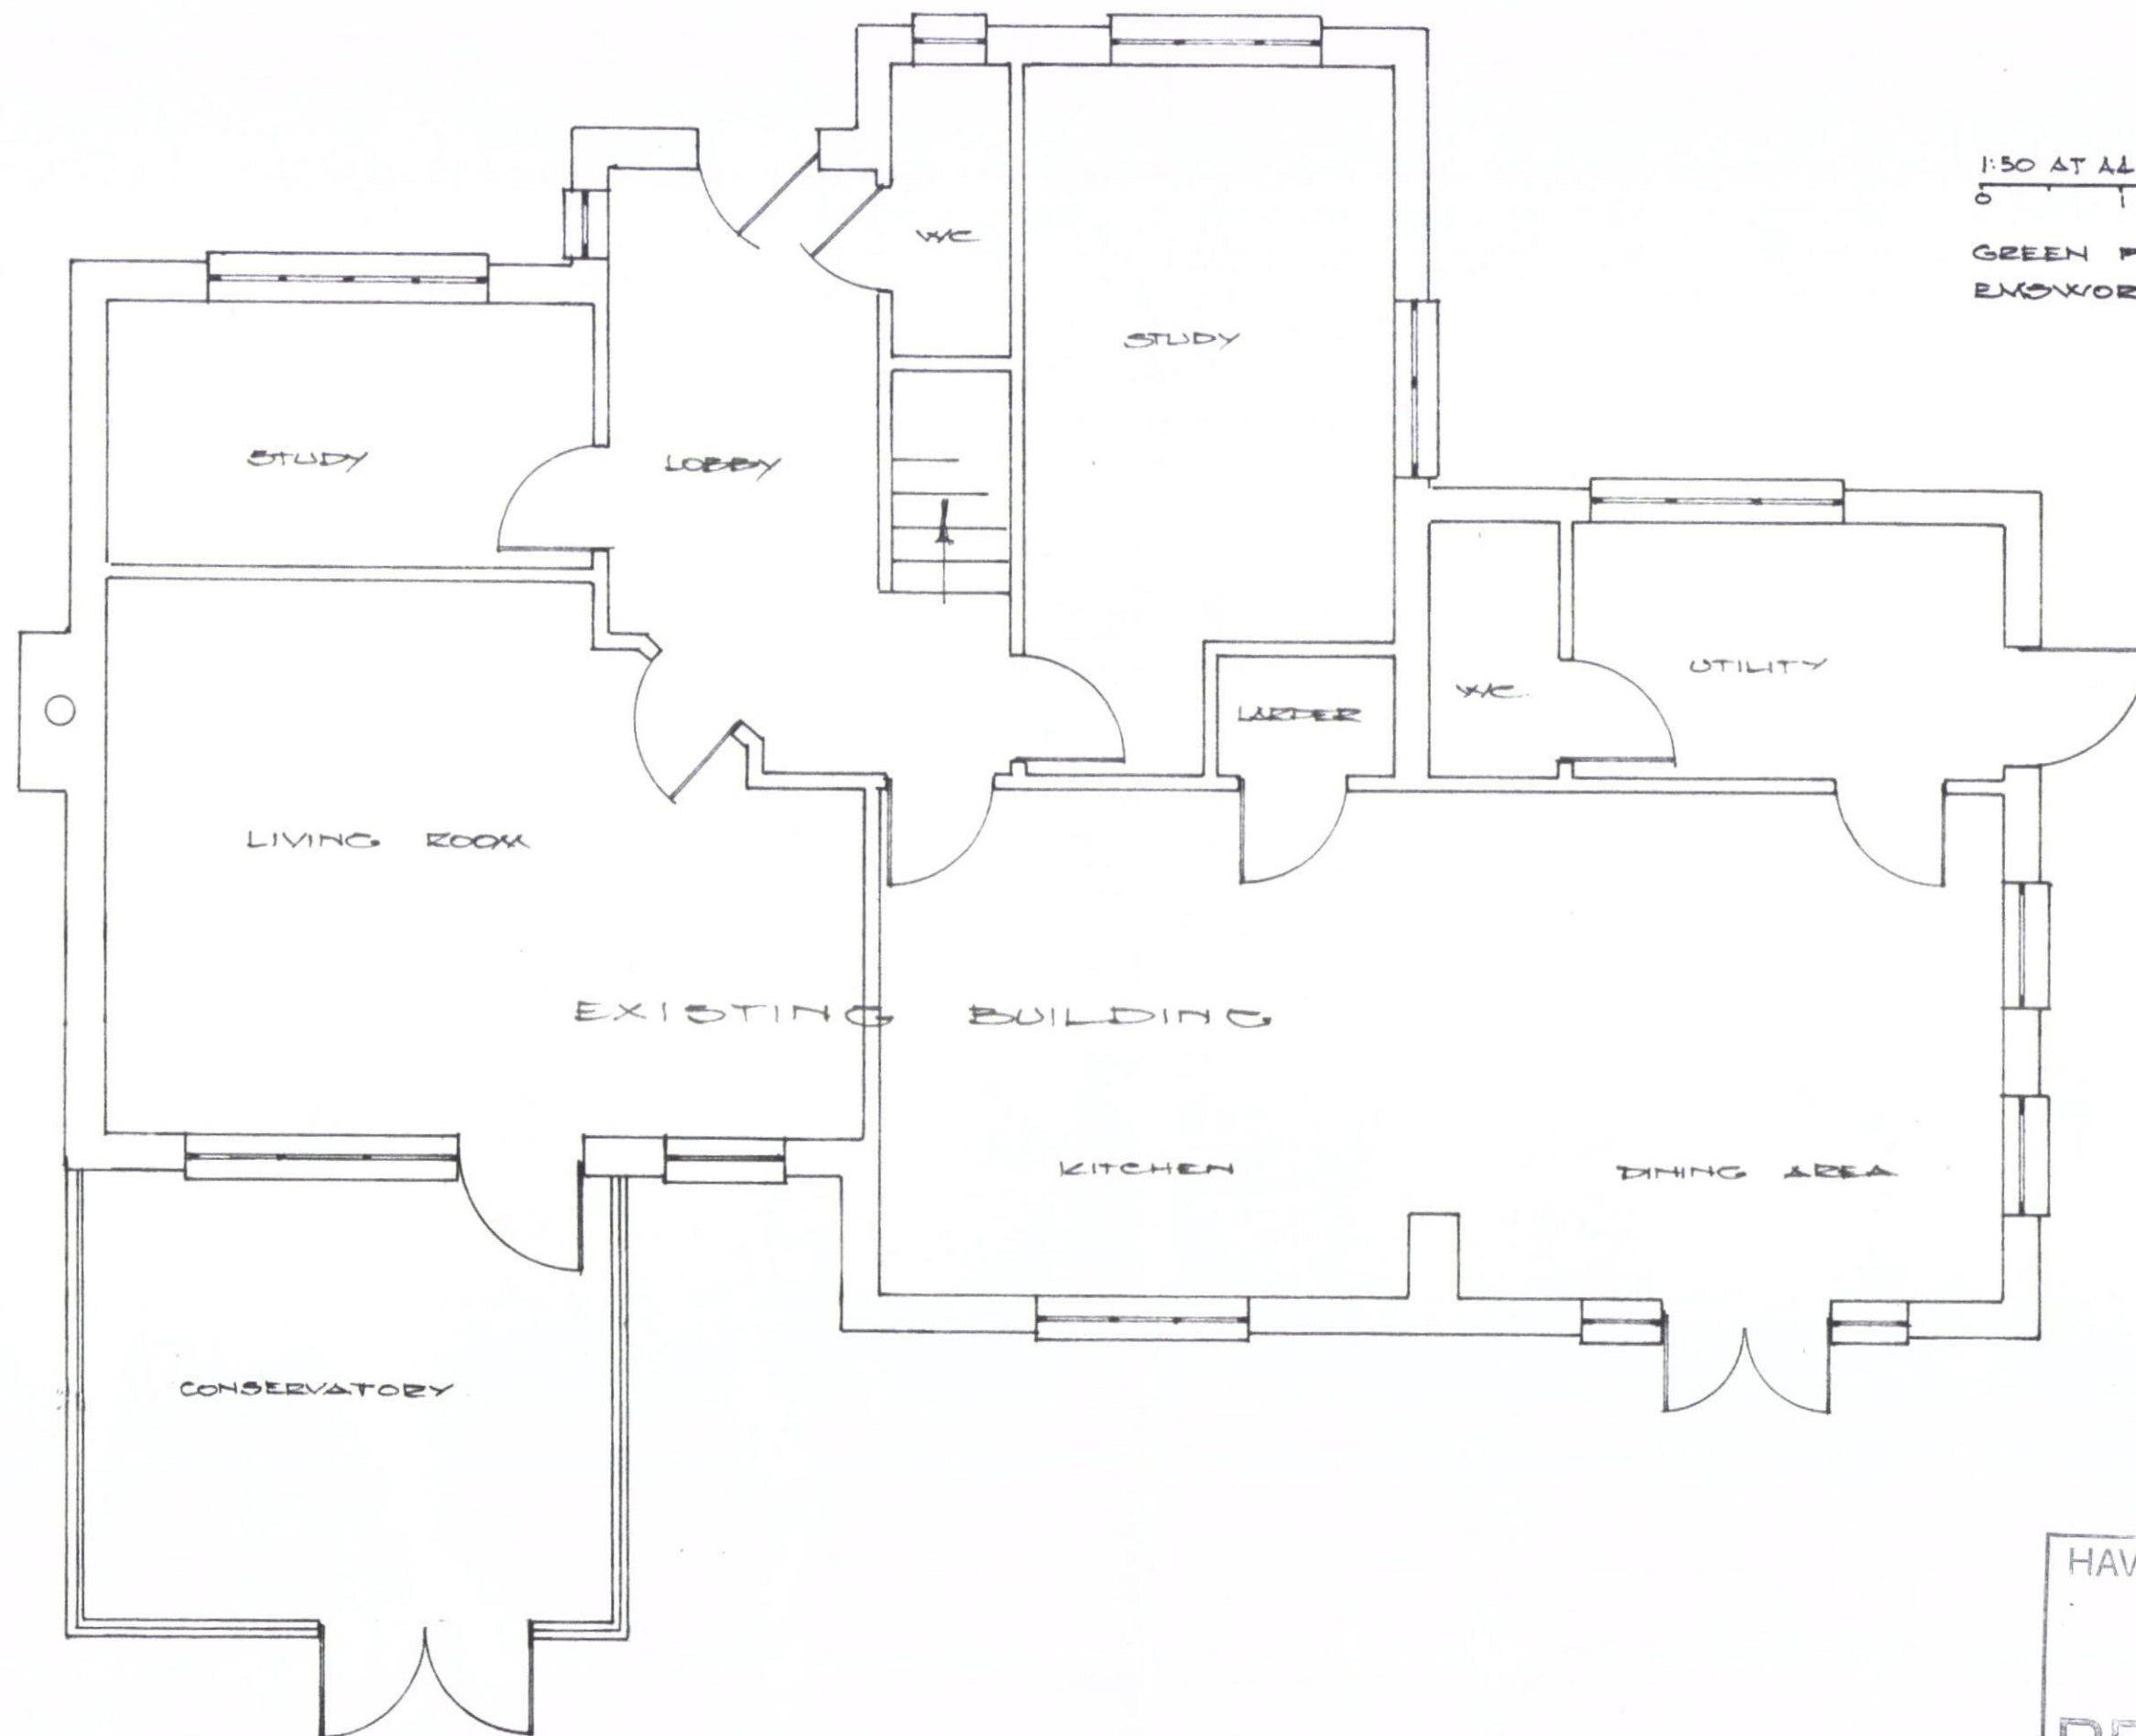

1:50 AT A4
0 1 2 3

GREEN PASTURE
EXSWORTH



EXISTING FLOOR PLAN