


NOTE:
This is a level and height
comparison sketch for existing
No 8 New Brighton Road and
proposed new dwellings

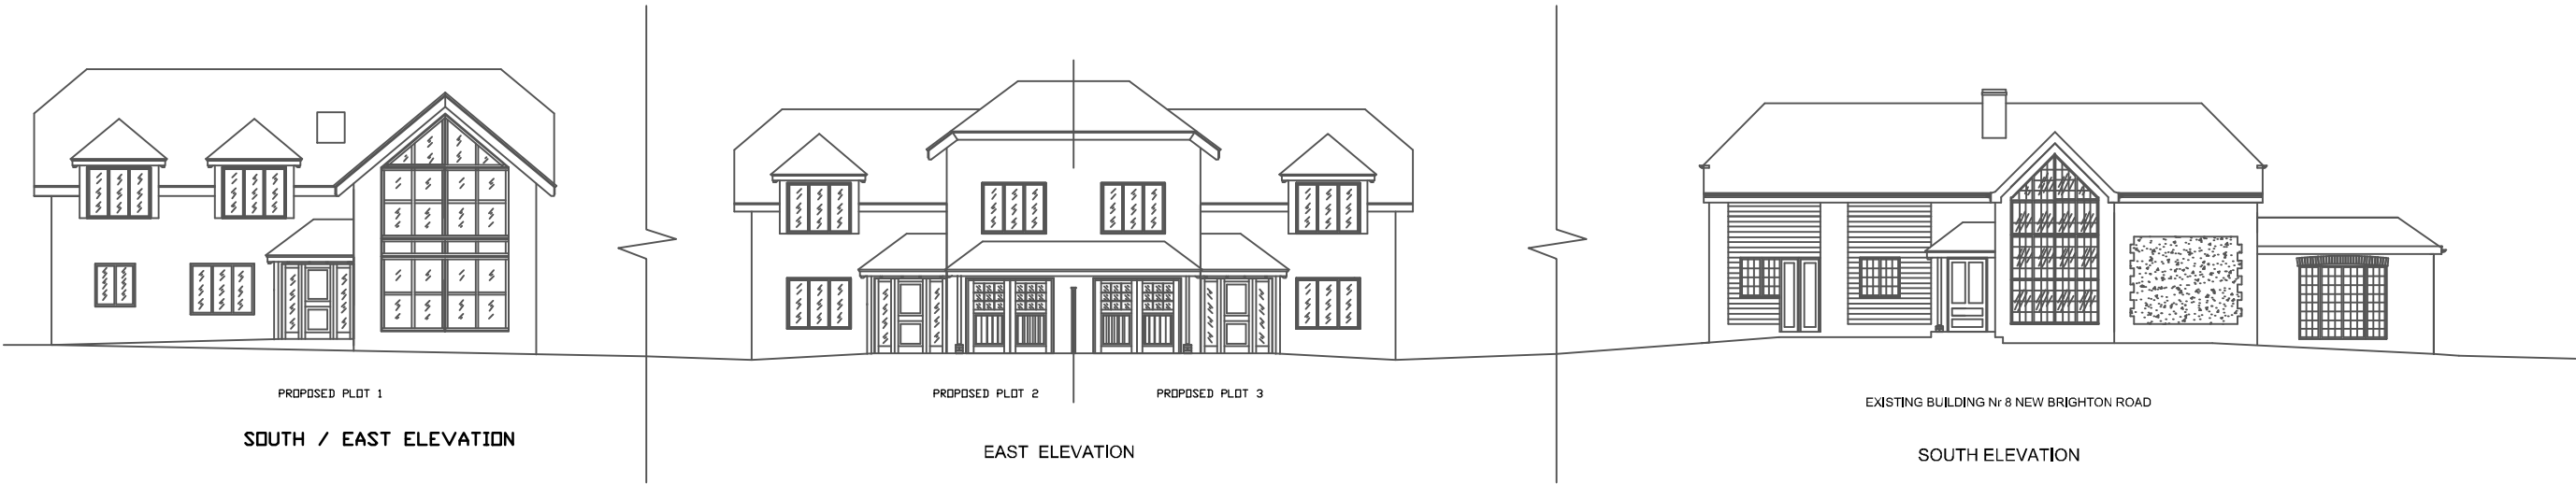

STREET PANORAMA VIEW SKETCH

Date	12.05.15	Drawn	EM	Checked by		Date checked		Client	Mr&Mrs Millers
Scale	1/200	Drawing title			Panorama view sketch			Project	New Build Houses
	101/14							Address	next to 8Brighton Road Emsworth,Hants,PO10 7PS



6 New Brighton Road,
Emsworth, Hampshire
PO10 7PS
Tel: 08450450862
www.erconstructions.co.uk