


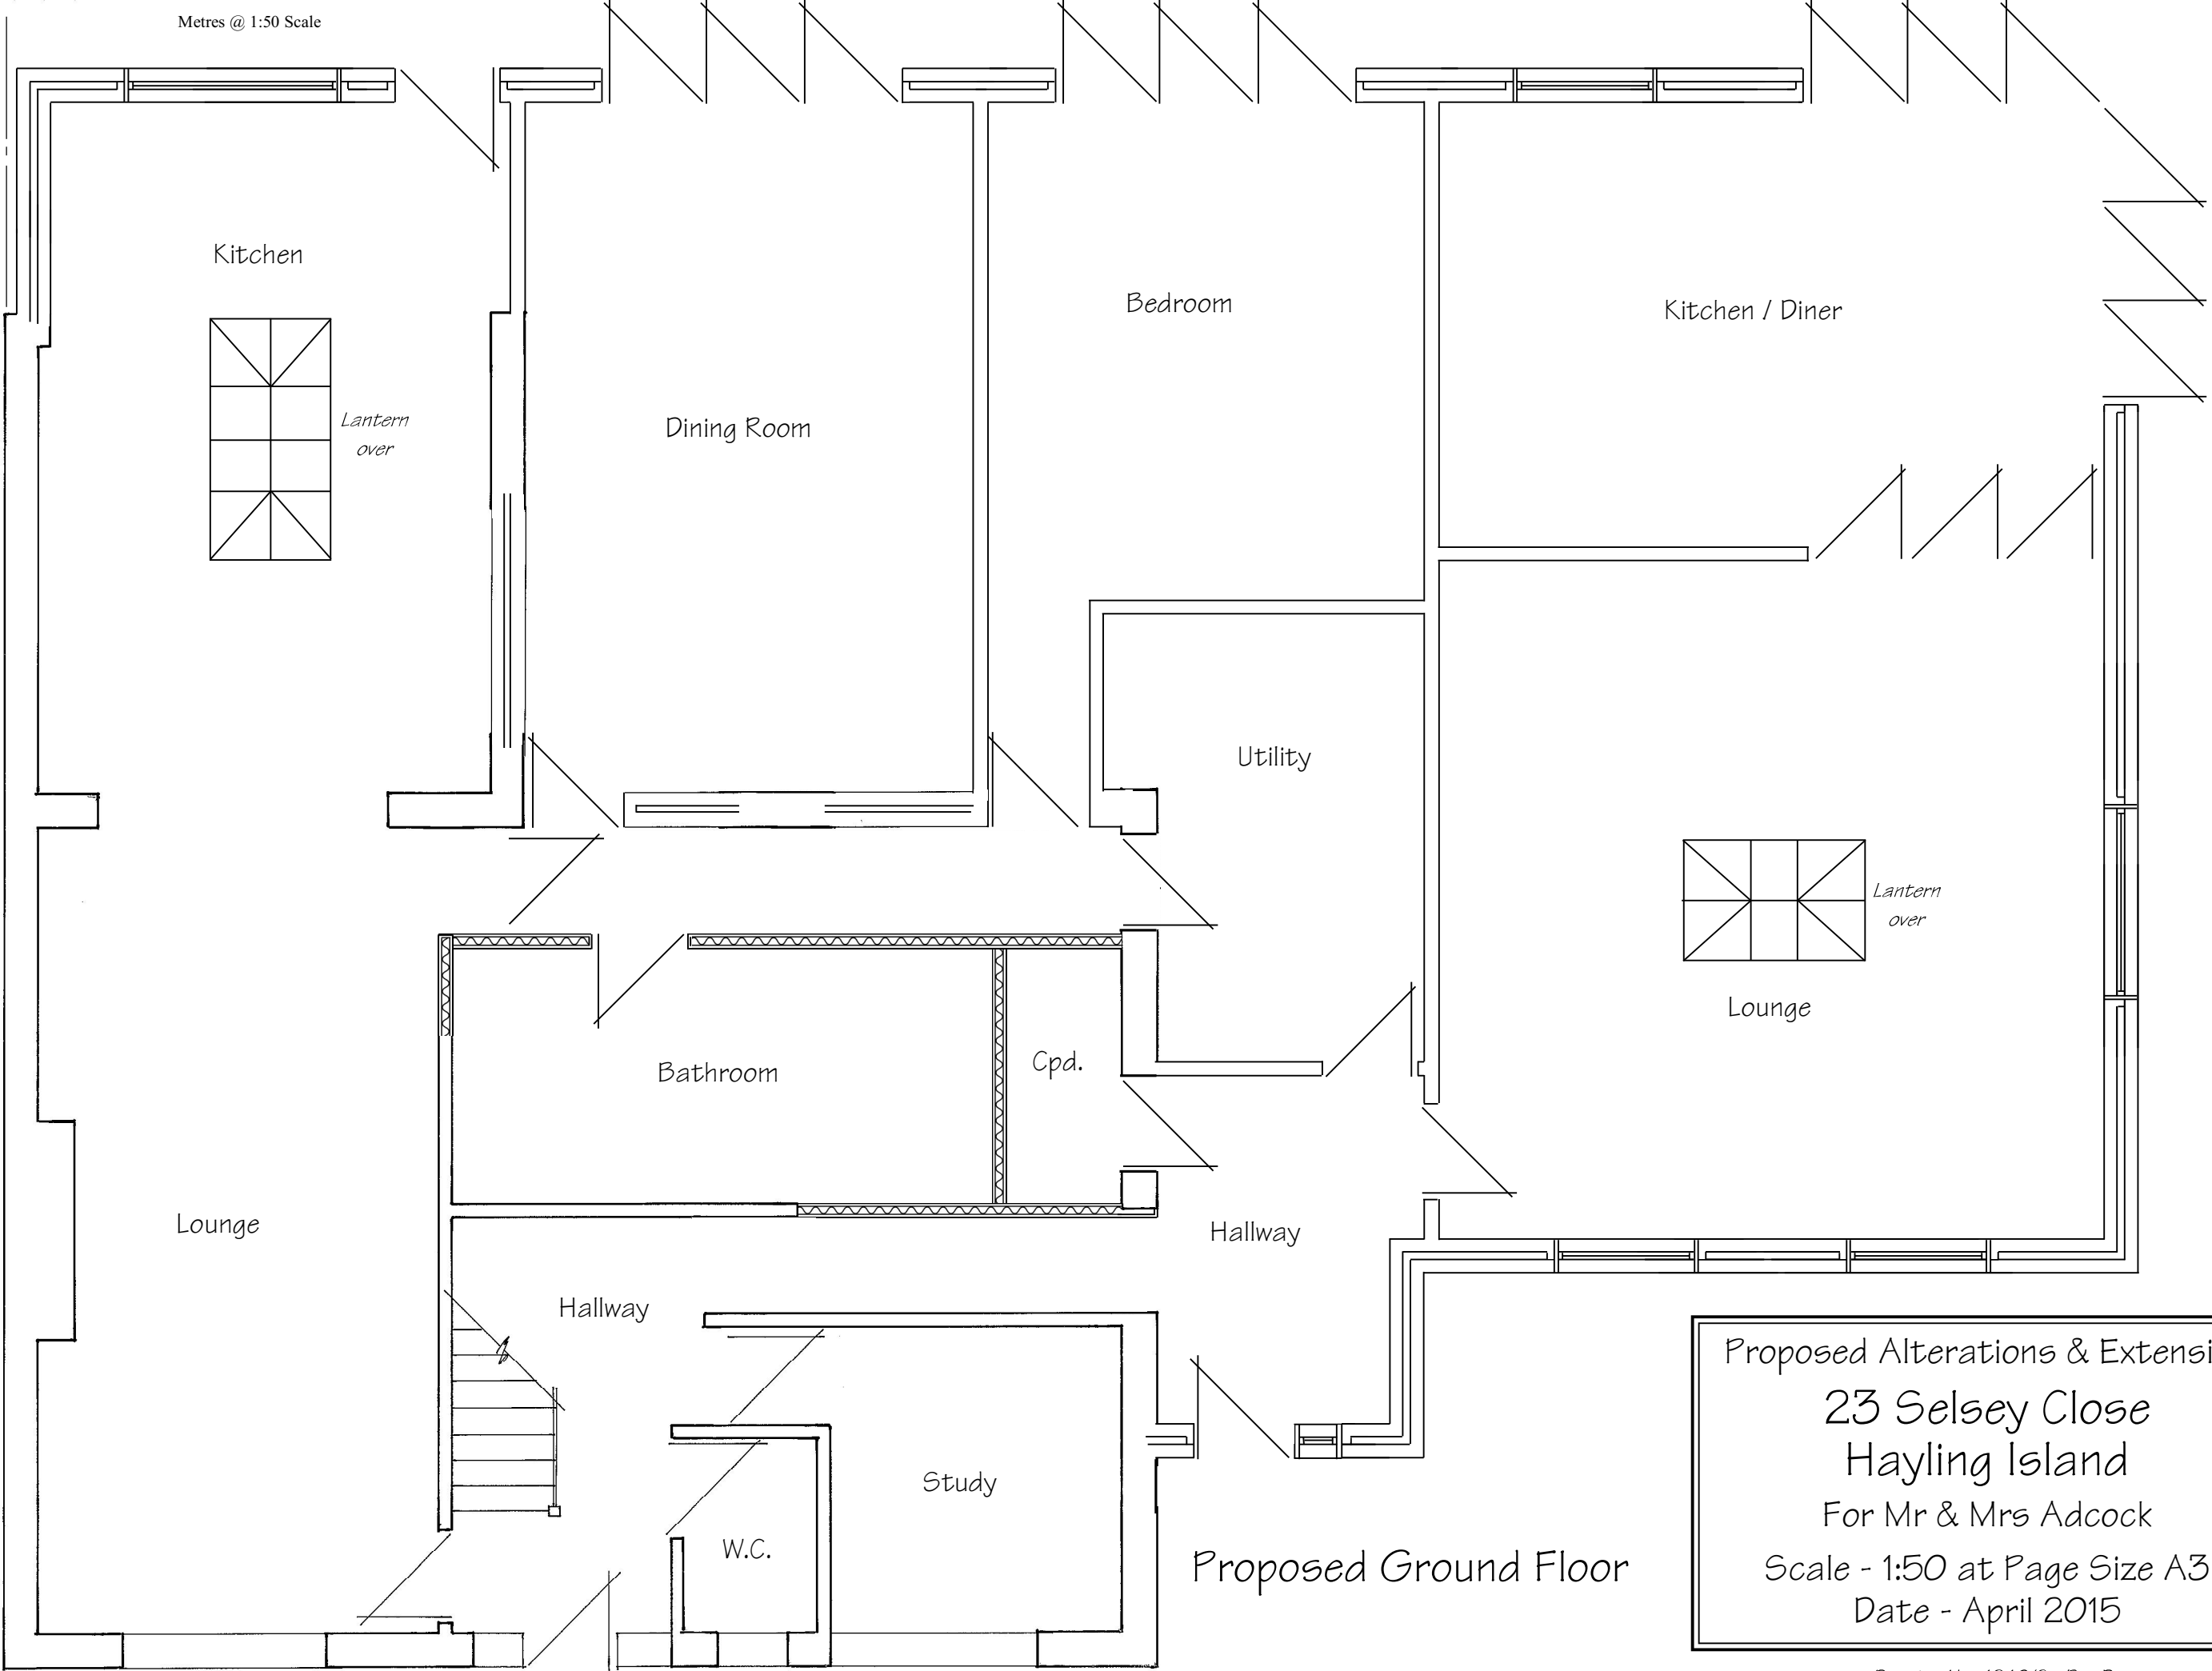

Metres @ 1:50 Scale



Proposed Alterations & Extension
23 Selsey Close
Hayling Island
For Mr & Mrs Adcock
Scale - 1:50 at Page Size A3
Date - April 2015