



PHYSICAL SCALE IN METERS @ 1:100


NOTES:
This drawing has been produced solely for PLANNING/DESIGN.
Do not Scale from this Drawing except for planning purposes.
This drawing is the copyright of MF Designs Ltd.

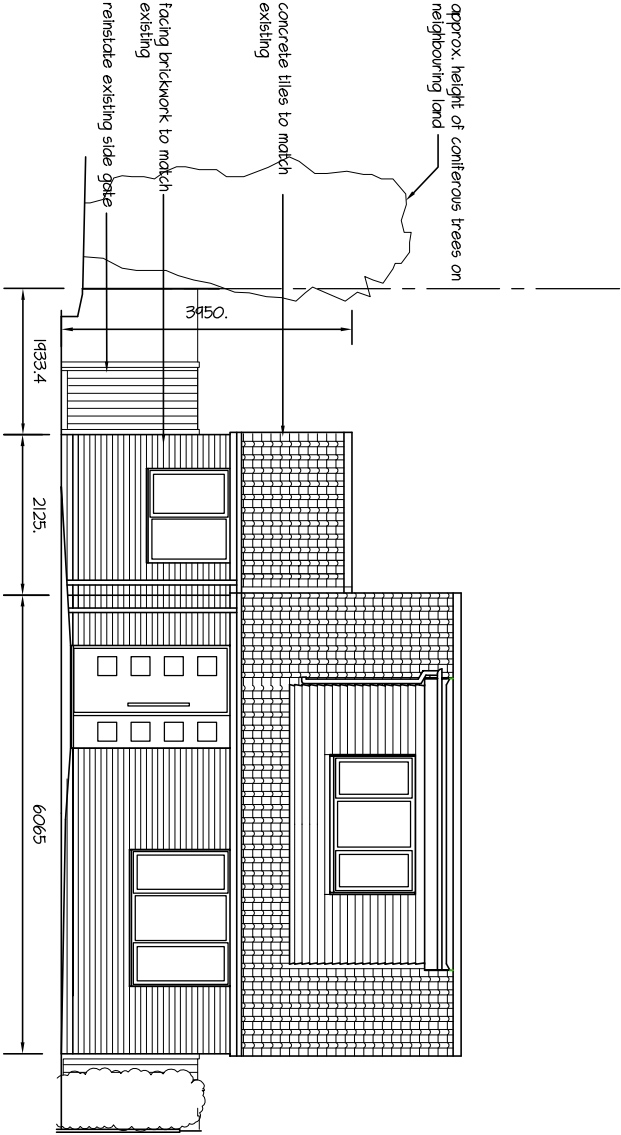


Proposed West

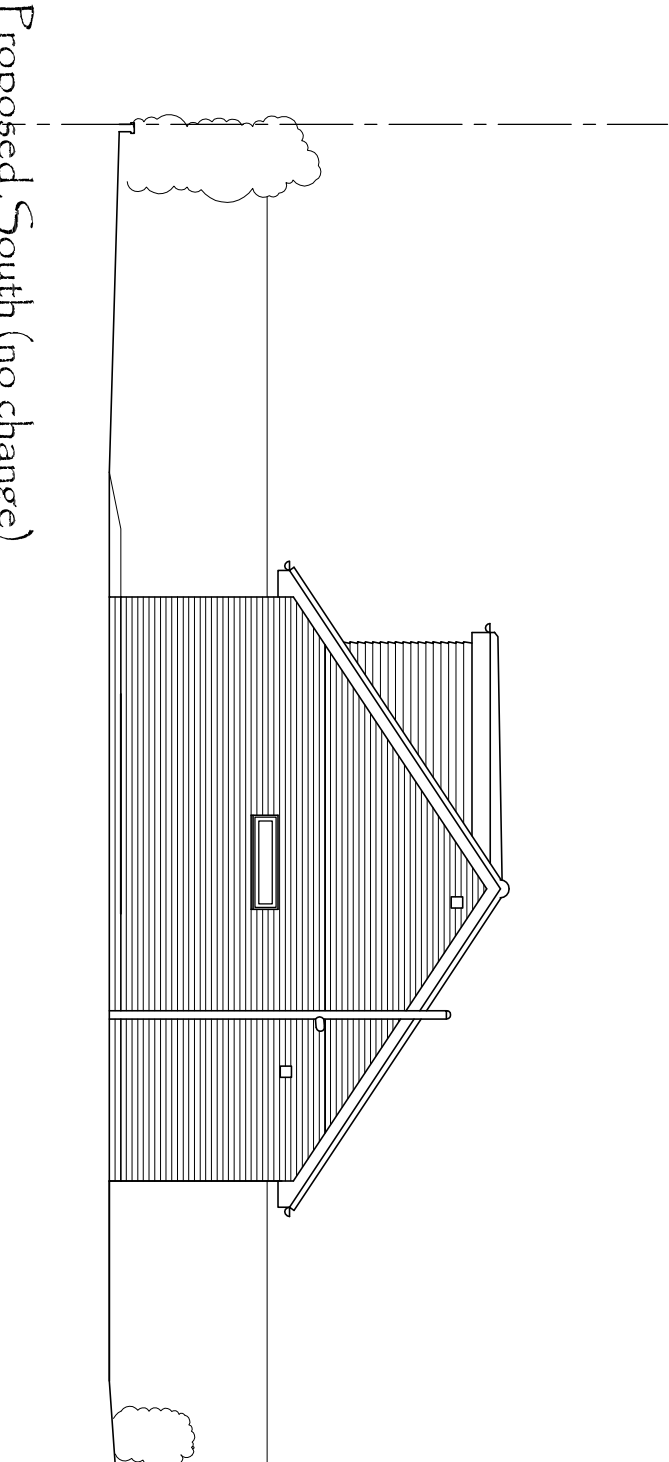

Proposed South (no change)

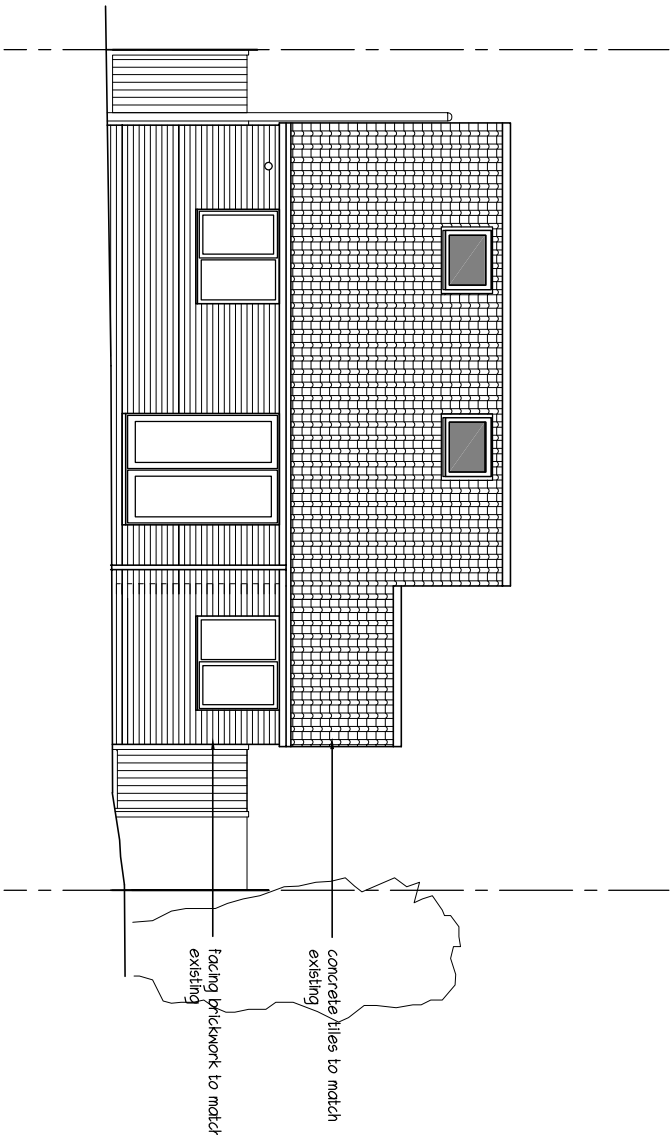

Proposed East

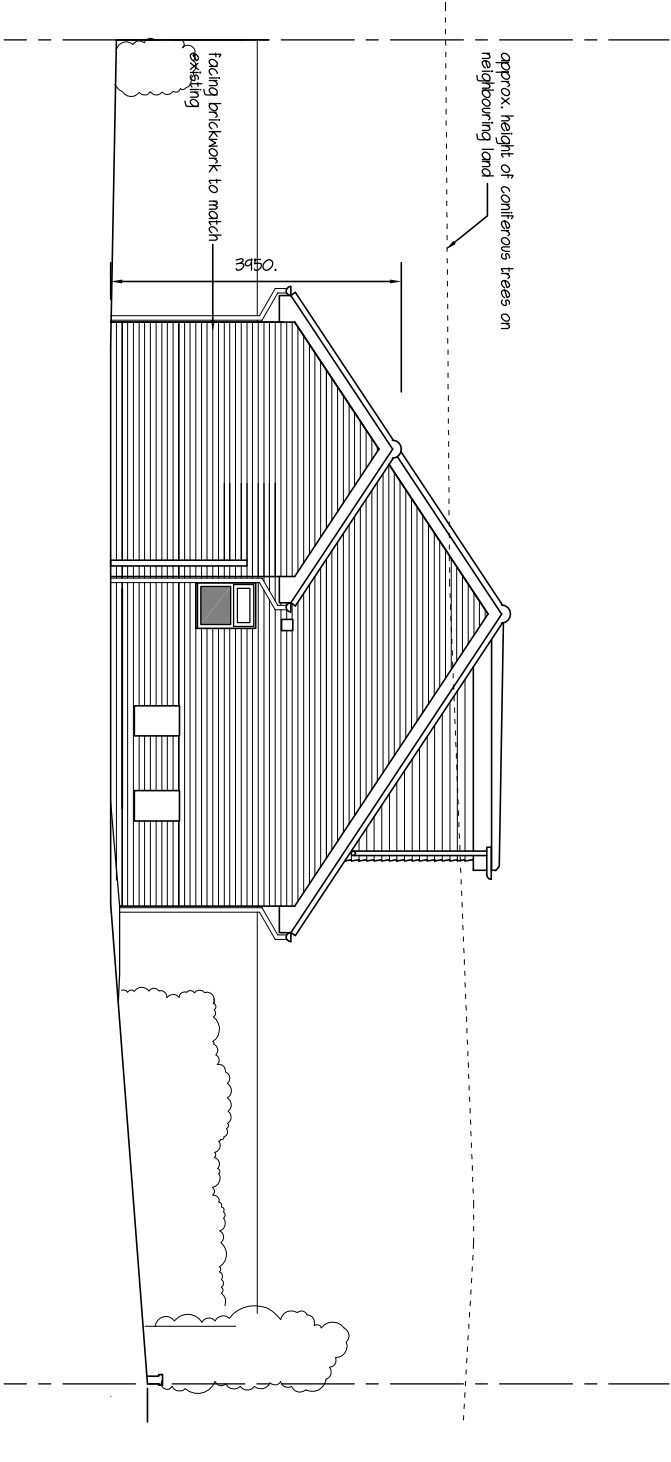

Proposed North

A: 17/03/2015 - revised annotation

mf designs ltd
Chartered Architects



12 Wensley Gardens • Emsworth • Hampshire • PO10 7RA
Director: Martin Farrer RIBA • Co Registration No.4507379

Uff 01243 377766
e admin@mfdesigns.org.uk

Date: March 2015
Scale: 1:100

Job No: 3051
Dwg No: P_02A

SIDE EXTENSION - 26b Birch Tree Drive, Emsworth.