

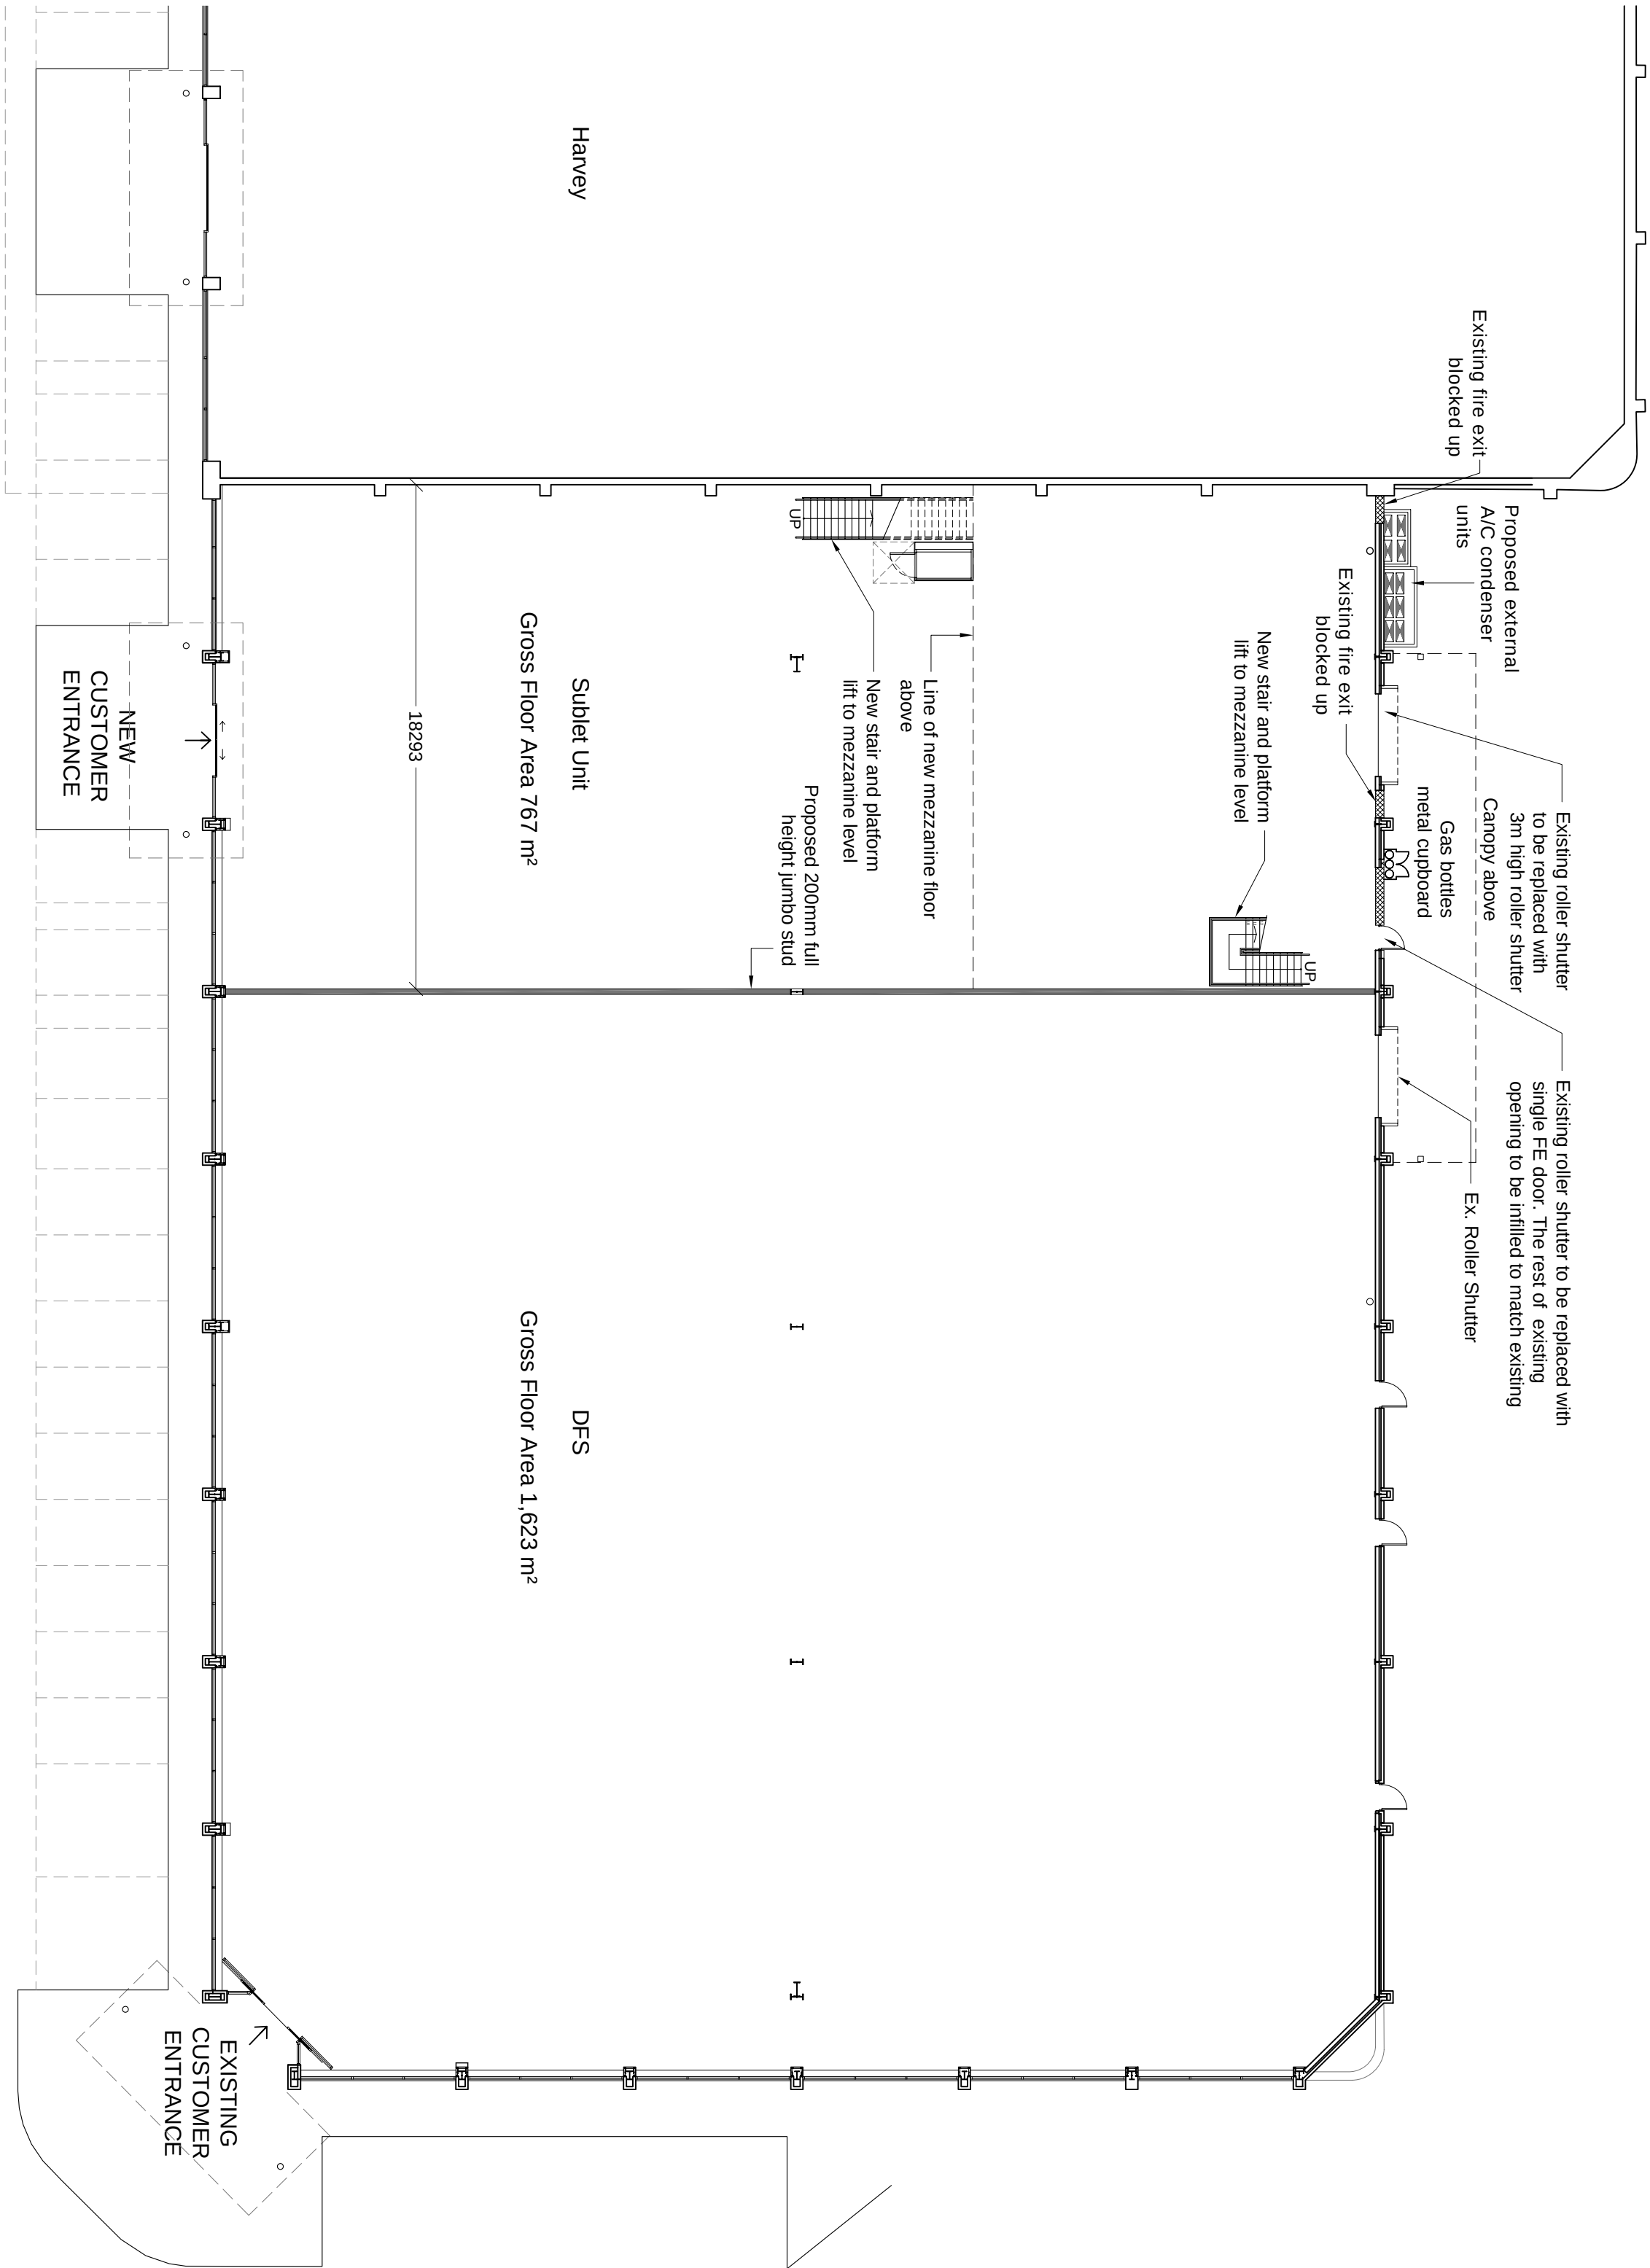


PROPOSED GROUND FLOOR PLAN
(SHOWING PROPOSED DIVISION OF STORE)

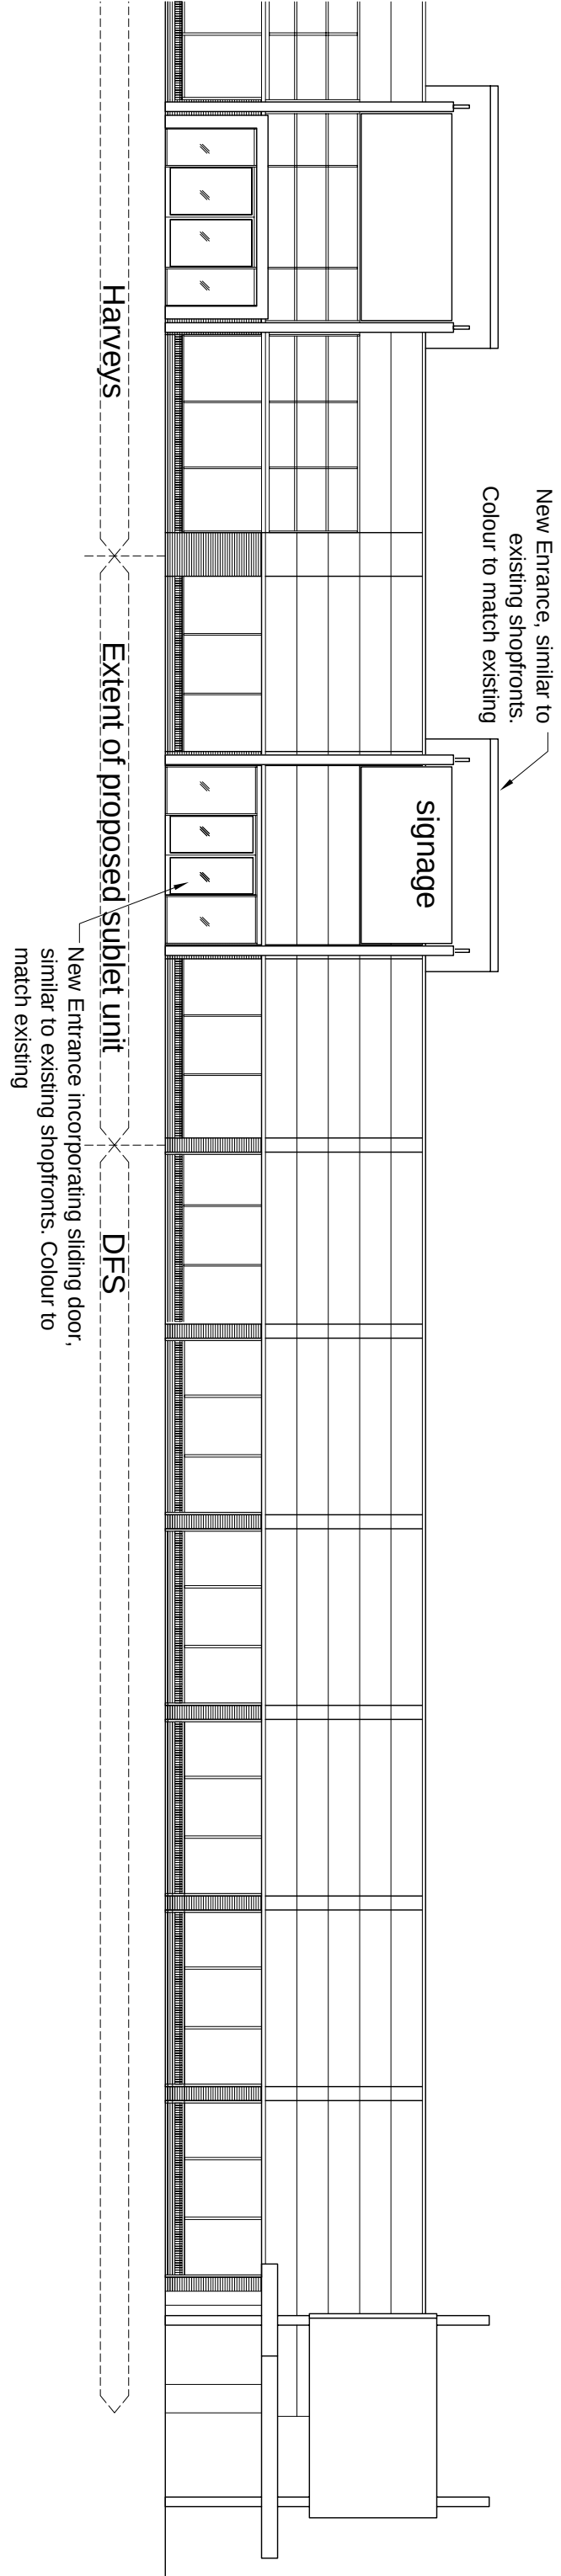

PROPOSED FRONT ELEVATION

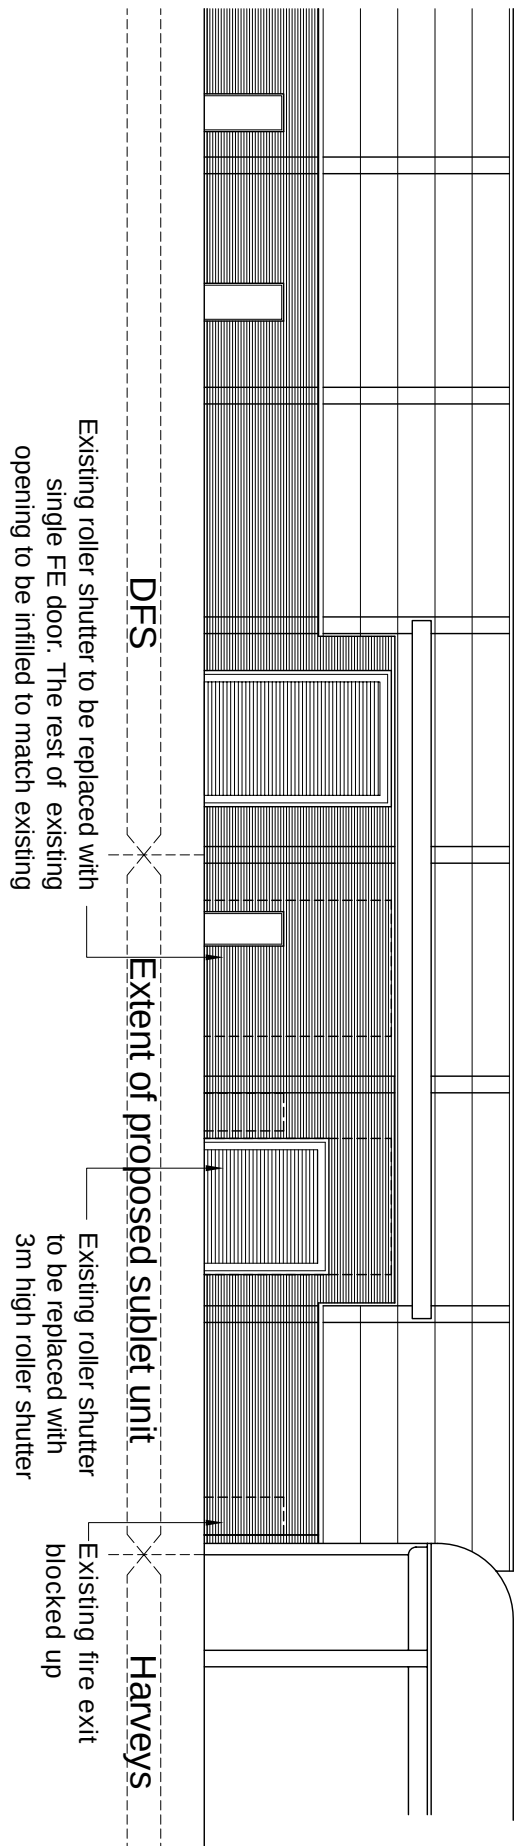

PROPOSED REAR ELEVATION

