


P:\14-208 - Auger Row, Dukes Meadow, Waterloo\14-208-003 Proposed Site Layout - Car Parking Analysis.dwg

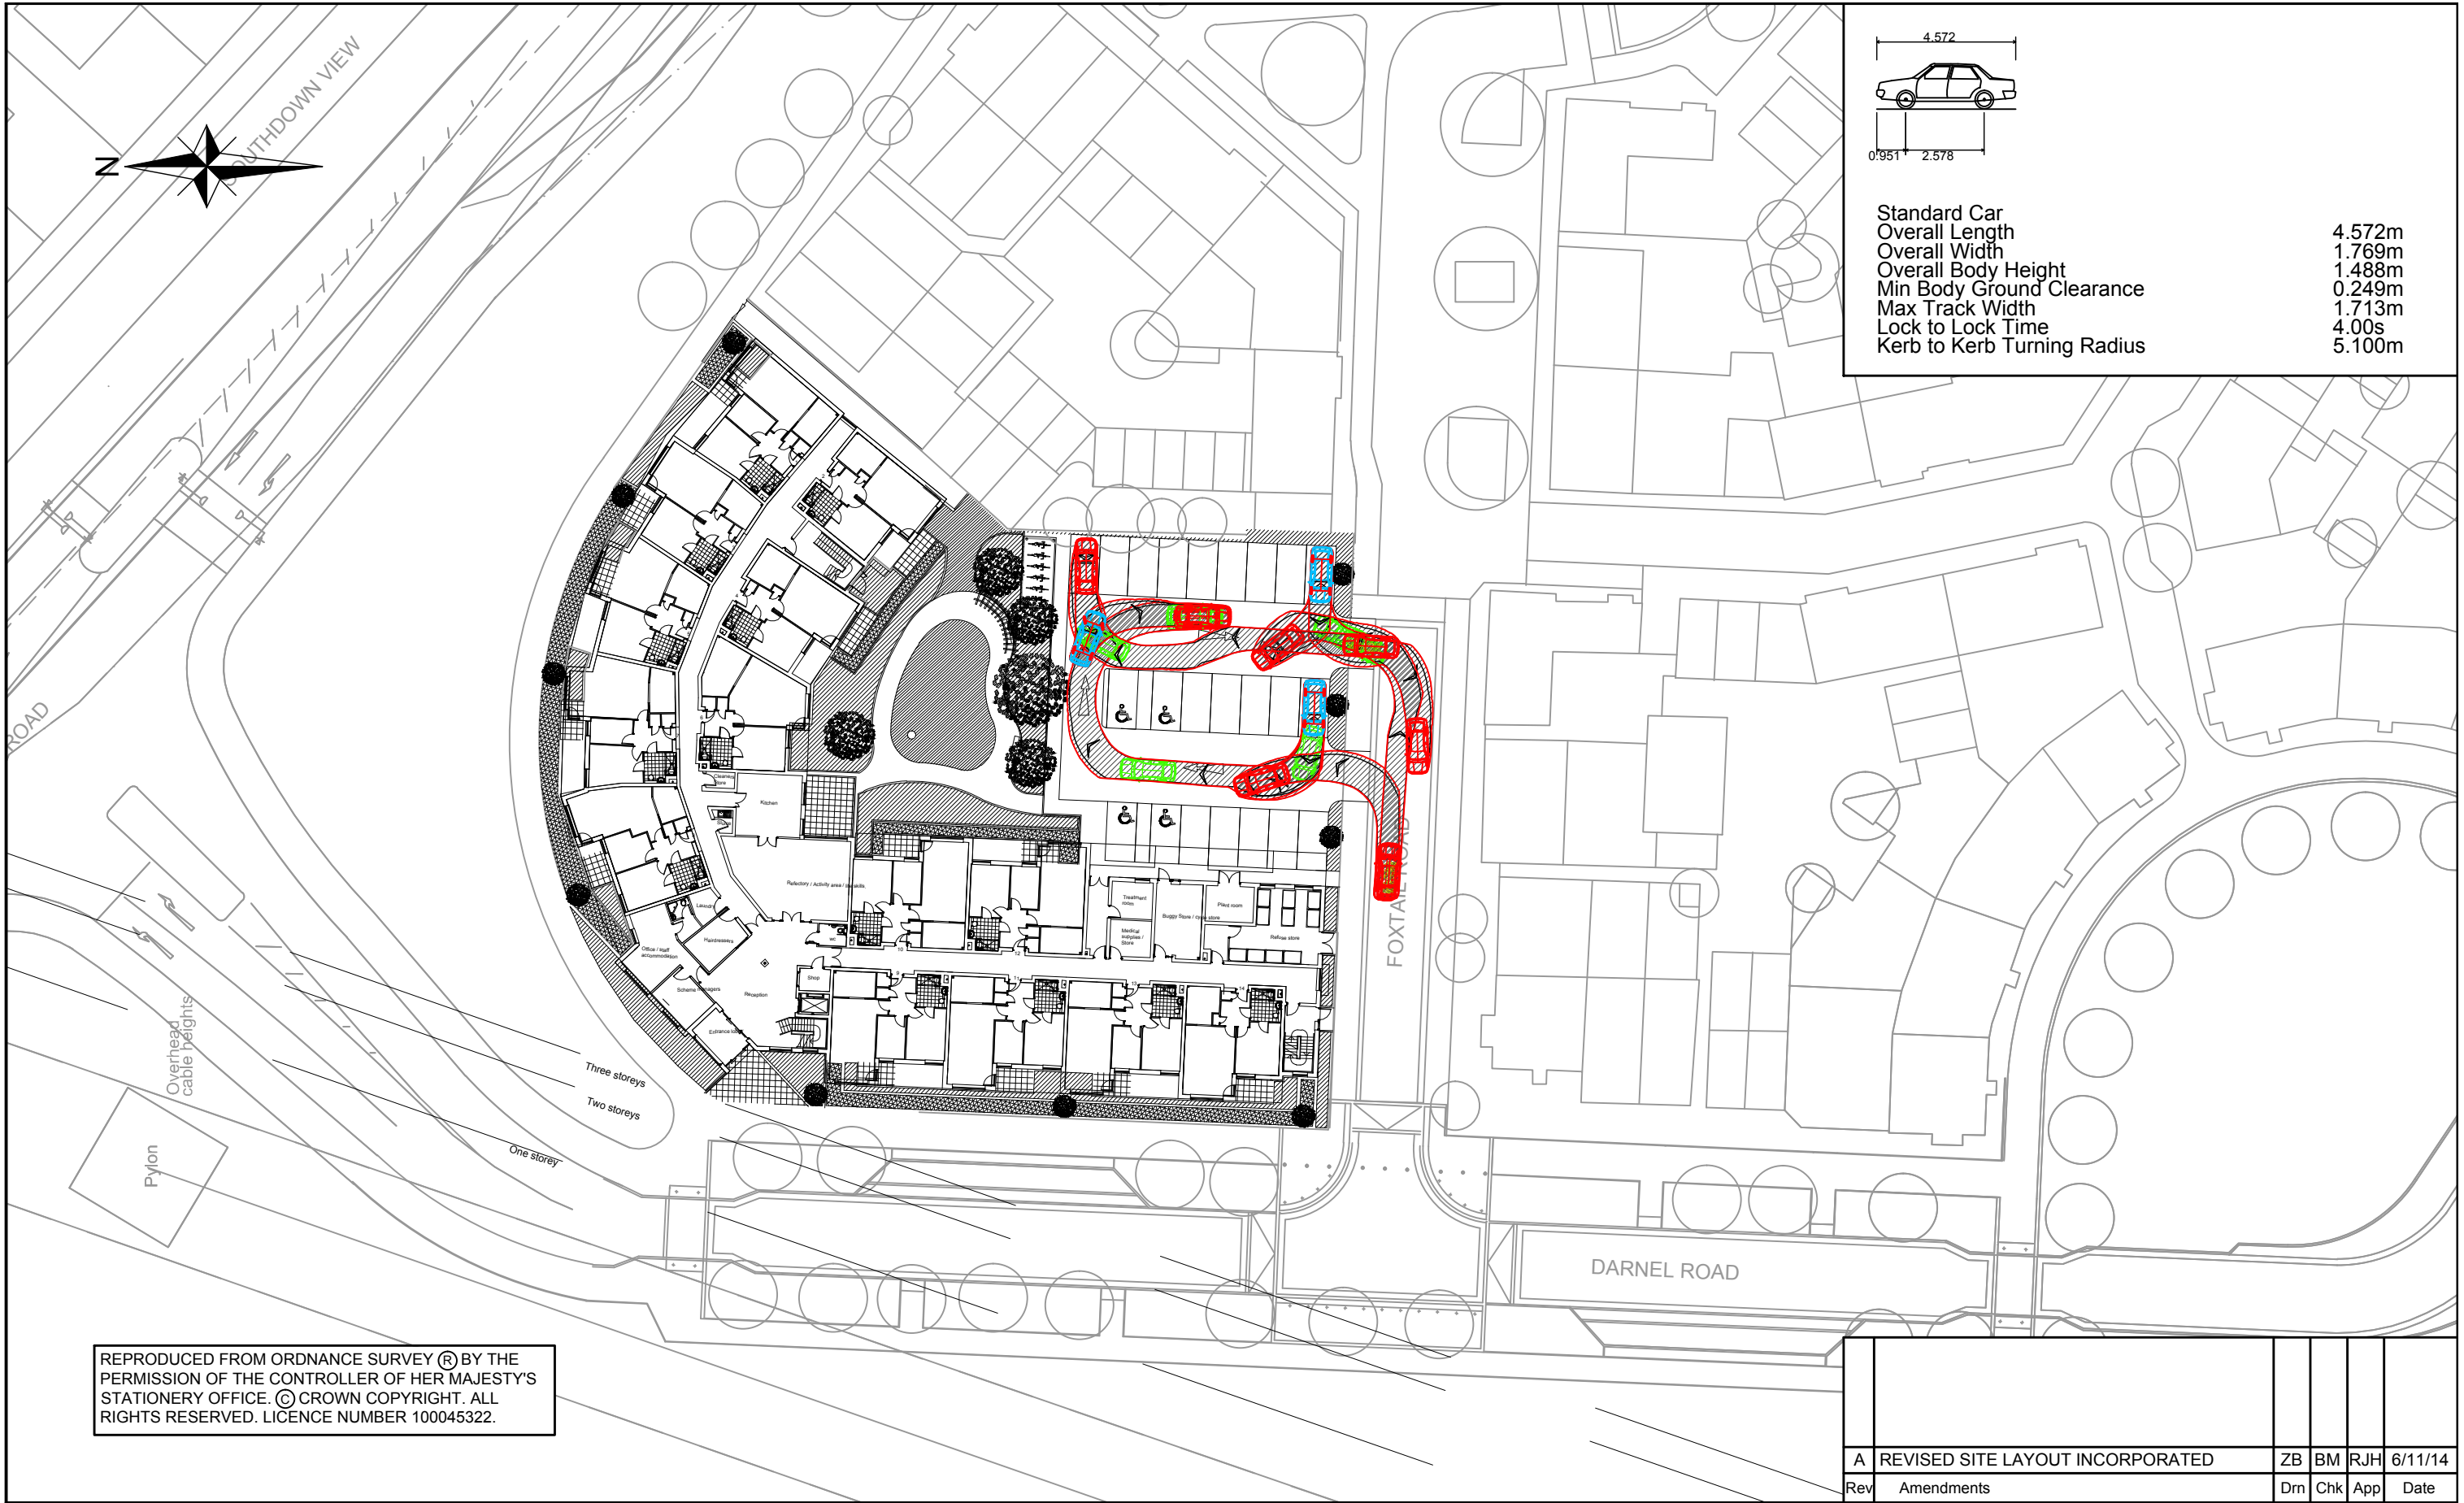

Tuscany House
White Hart Lane
Basingstoke
Hampshire RG21 4AF

Telephone: 01256 331144
Fax: 01256 331134
E: enquiries@odysseymarkides.com
W: www.odysseymarkides.com

Job Title	EXTRA CARE, DUKES MEADOW, WATERLOOVILLE
Drawing Title	PROPOSED SITE LAYOUT - CAR PARKING ANALYSIS

Client	HIGHWOOD RESIDENTIAL LTD
--------	-----------------------------

Scale	1:500 @A3	Date	AUGUST 14	Designed	MS
Drawn	MS	Checked	ZB	Approved	BM
Job No	14-208	Drawing No	14-208-003	Rev	A