



SUPERSEDED




North

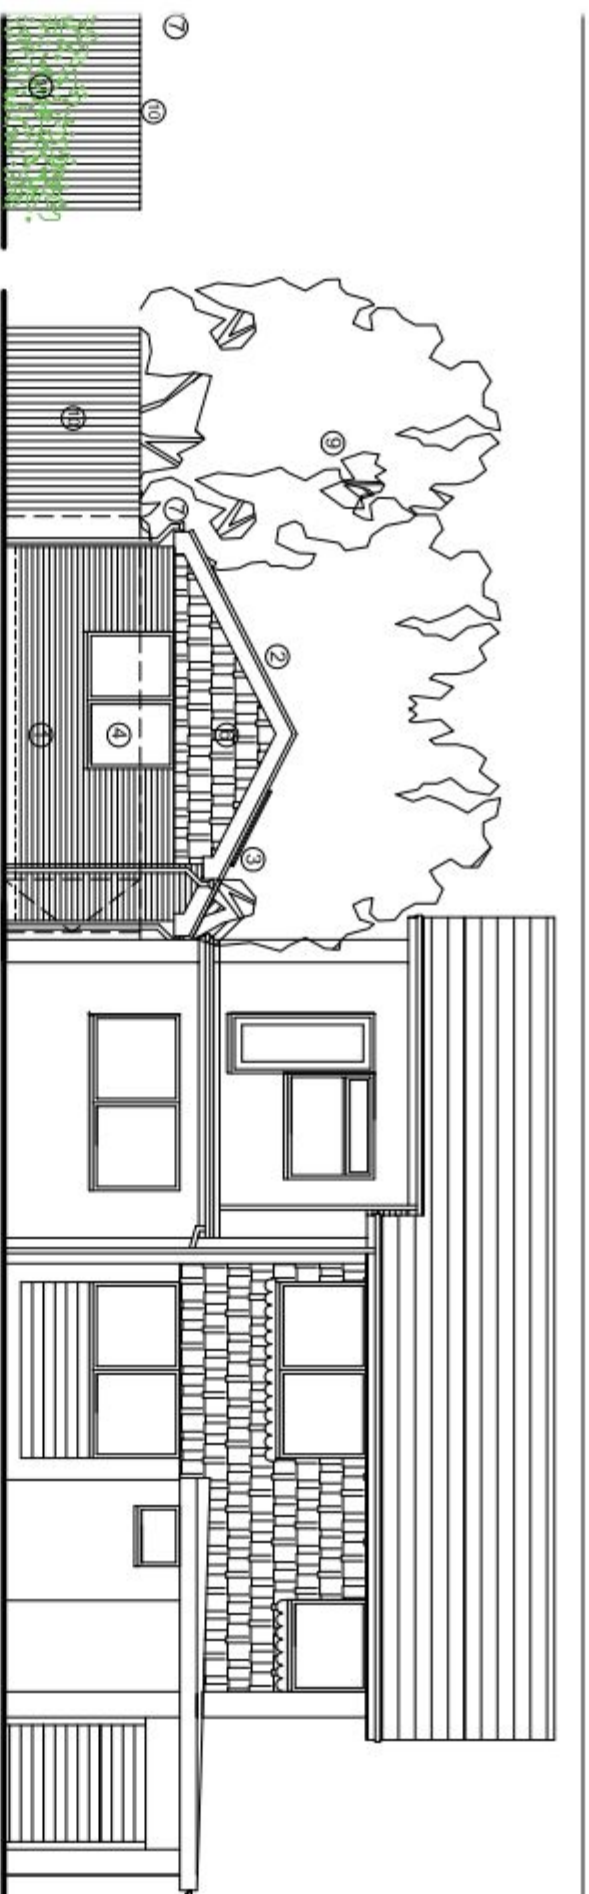

South (front) elevation

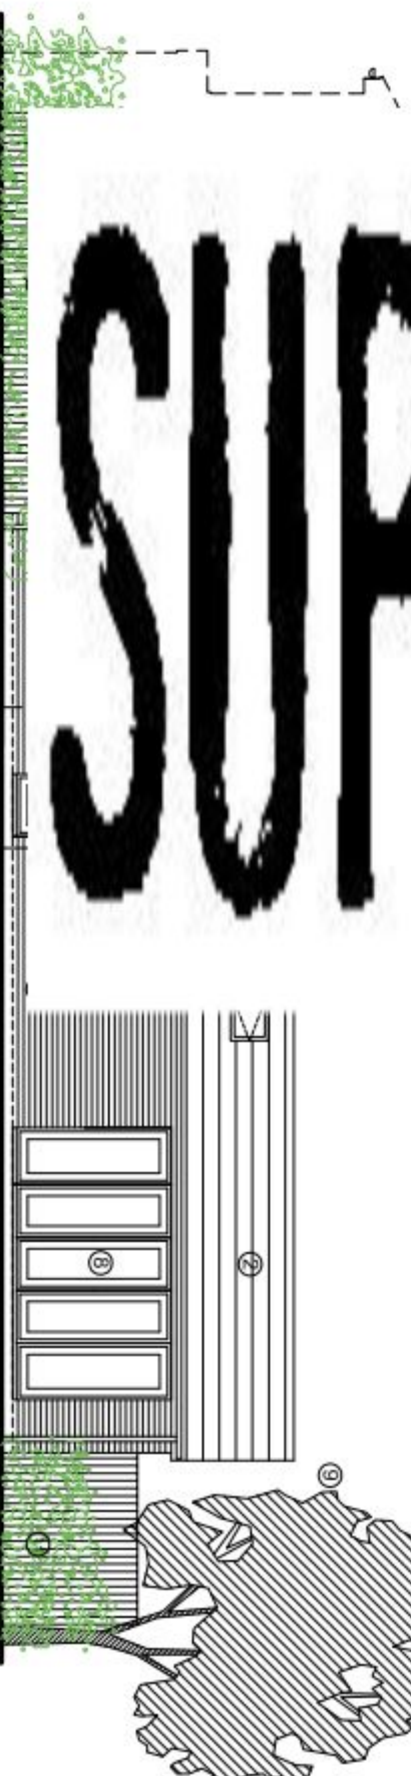

East (side) elevation

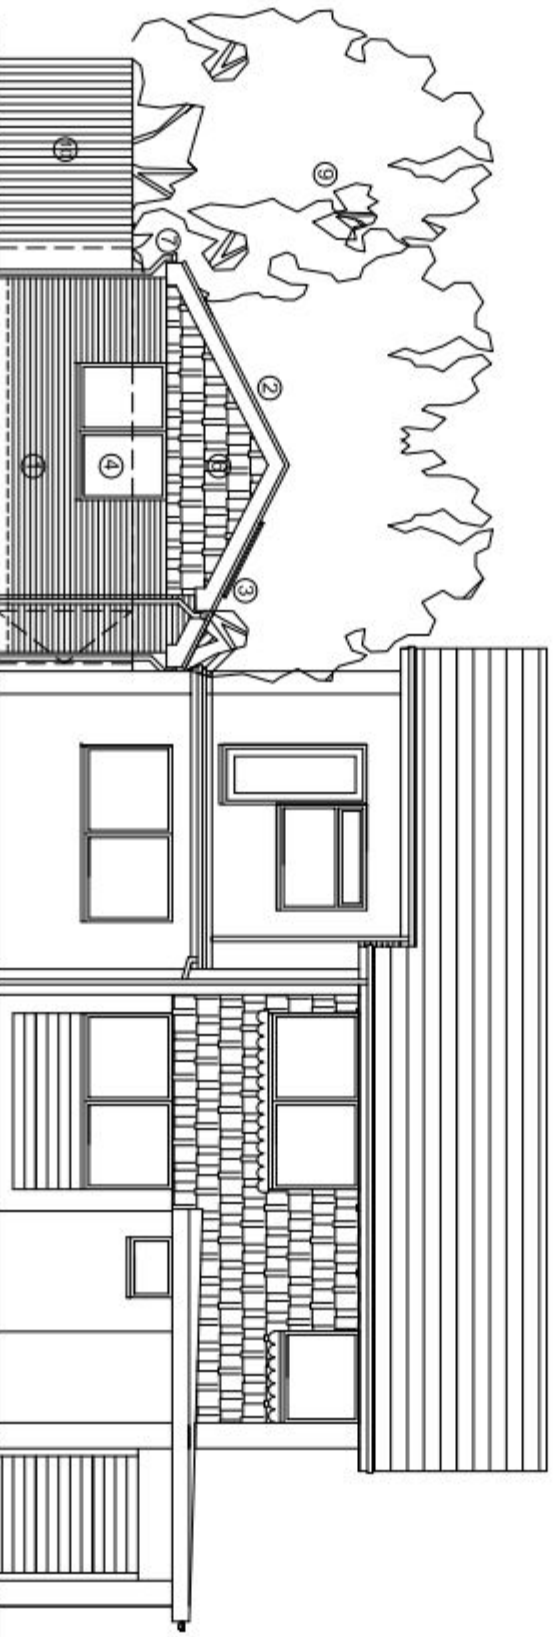

South (front) elevation

Proposed elevations scale 1:100



- KEY TO ELEVATIONS:**
- 1. Broom to match right house.
 - 2. Corner roof line to match right house.
 - 3. New value roof line, 1200 mm x 1200 mm.
 - 4. New UPVC double glazed addition to match right of right house.
 - 5. New UPVC double glazed addition to match right of right house.
 - 6. 1200 mm to match right house.
 - 7. UPVC double glazed and ridge line to be white to color.
 - 8. New UPVC double glazed door to match right of right house.
 - 9. Gutter to match boundary wall.
 - 10. 1.2m high stone boundary wall to be white.
 - 11. New stone to match boundary.



JIMMY BESSANT ARCHITECTURE
TEL: 01243 373620 M: 07769904282
E: jimmy@jb-architecture.co.uk
Web: www.jb-architecture.co.uk

For
MR & MRS COCKS
Project
PROPOSED ANNEXE
AT 59 NUTWICK ROAD
HAVANT
PO9 2UQ
THE
PROPOSED ELEVATIONS

Date	Drawn	Scale	Checked
MAY 2015	JB	1:100 (A3)	
Job Number	Drawing Number	Revision	
PL2015	40		