



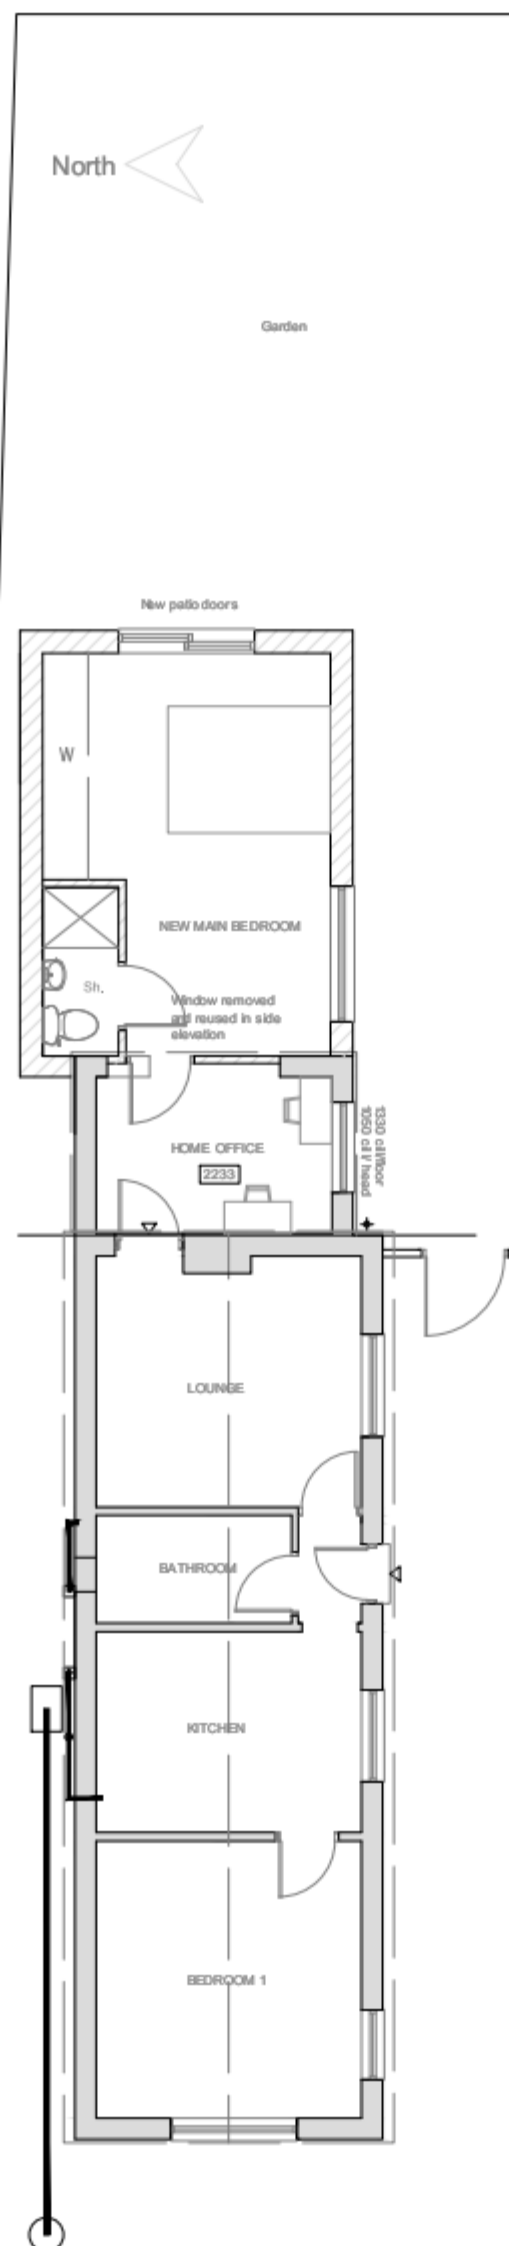

Proposed plan
Scale 1:100

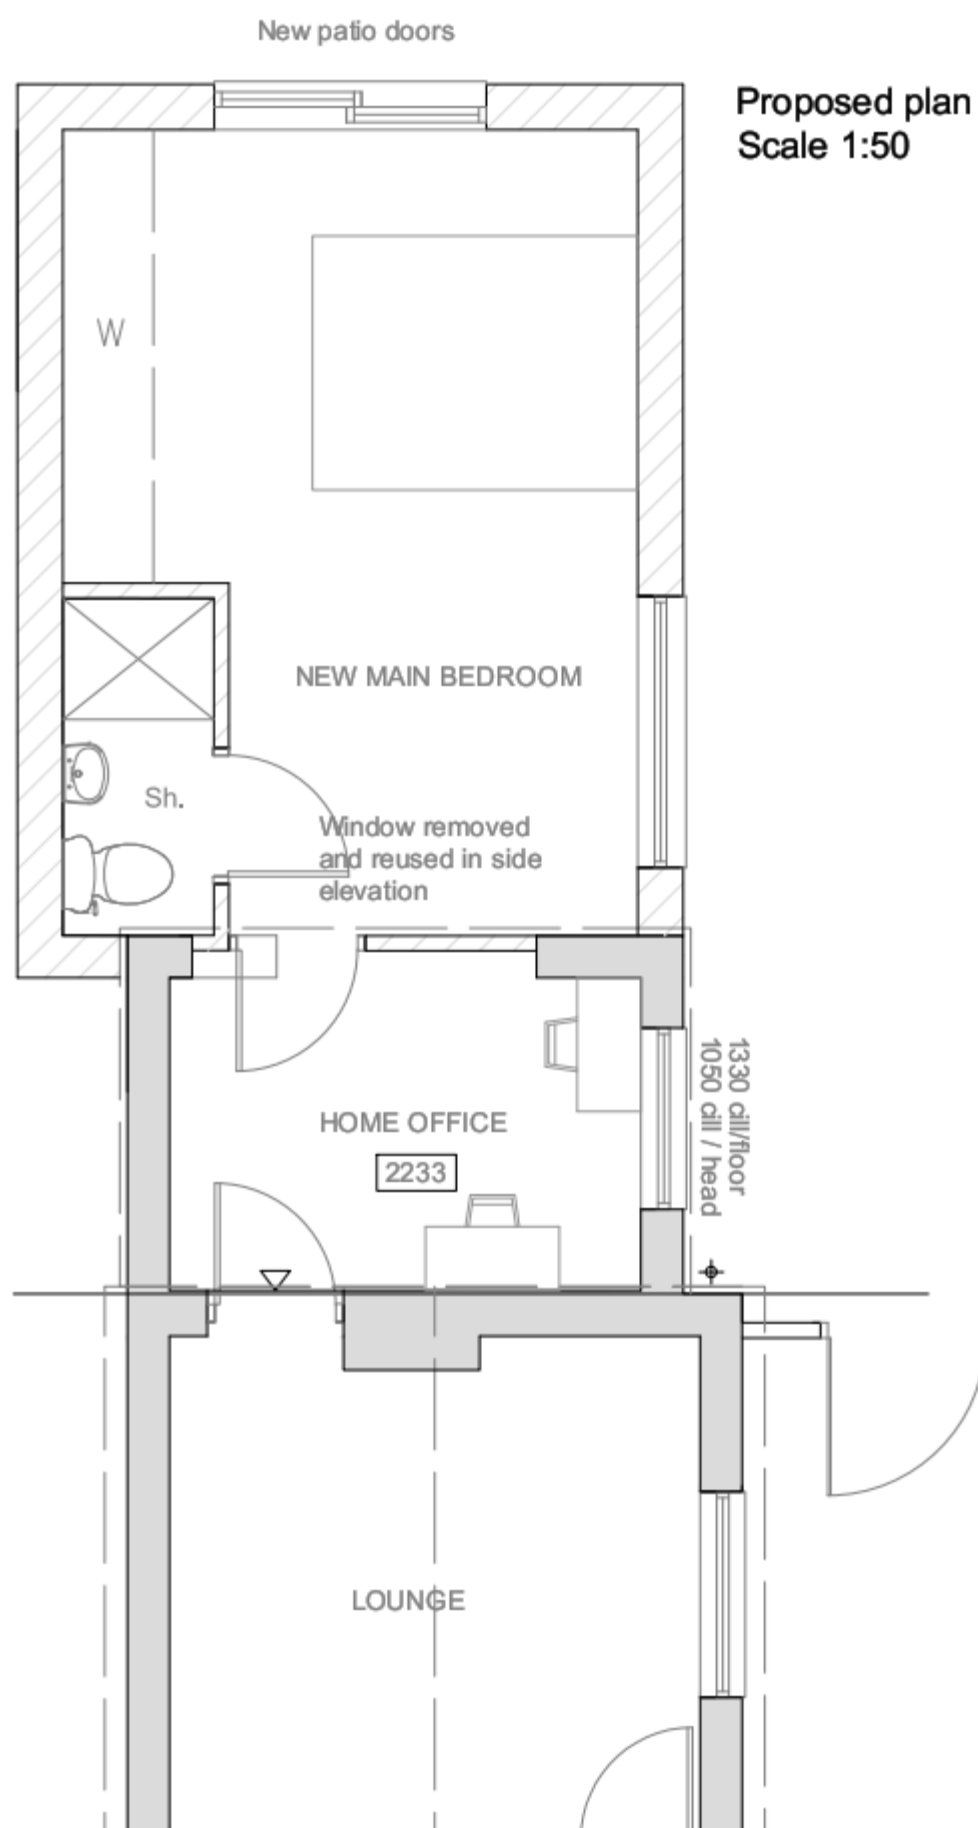

Proposed plan
Scale 1:50

BESPOKE architects

Tel: 01243 373245 Mobile: 07970439156
www.bespokearchitects.co.uk

Project:
194 London Road, Waterlooville

Client:
Tracey Bezih

Drawing:
Application - Lawful development
Plan - Proposed

14.034

Drawing.:PL01