



South Elevation

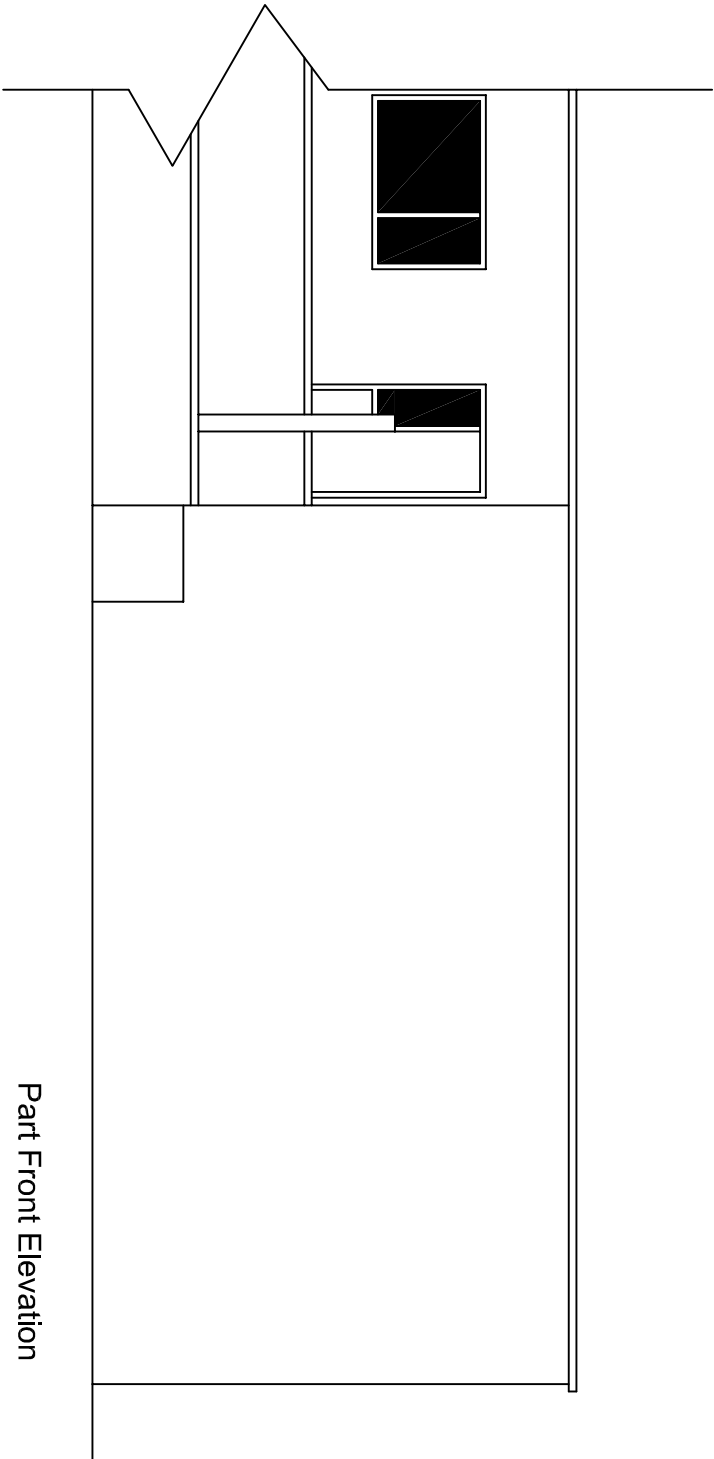

Part Front Elevation

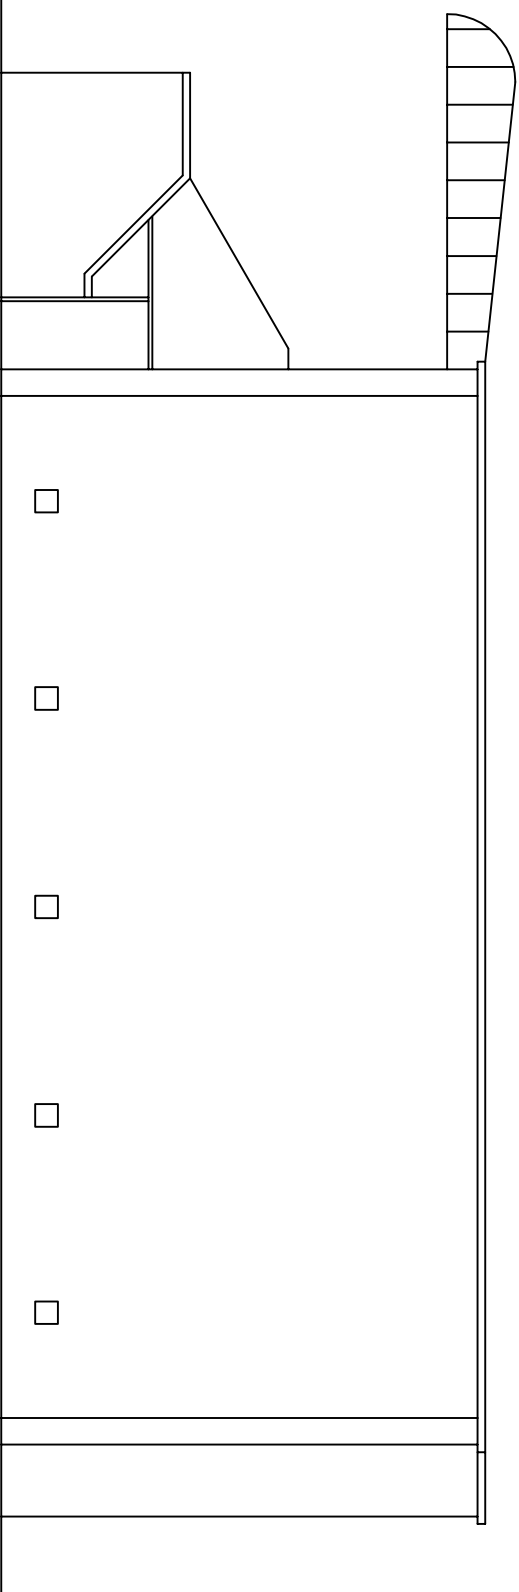

West Elevation