

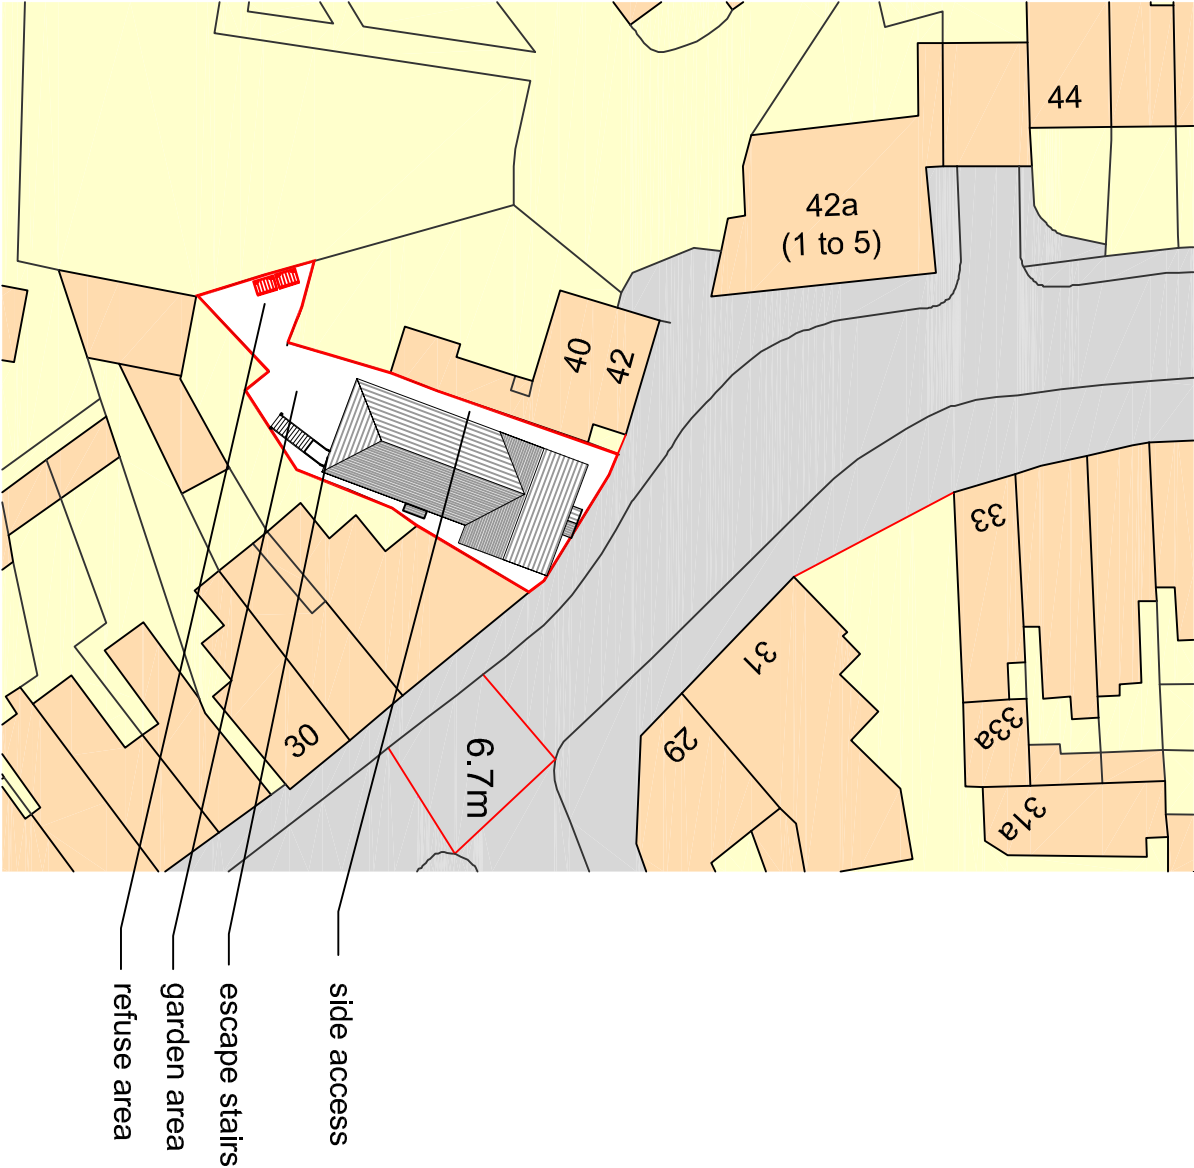


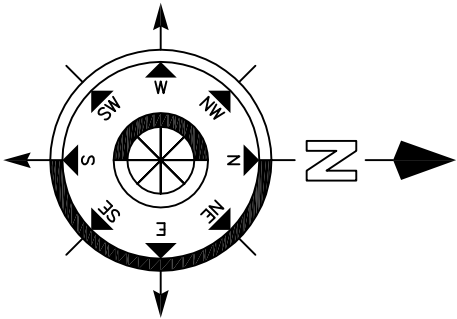

Scale in Metres

0 5 10 15 20 25

for 1:500

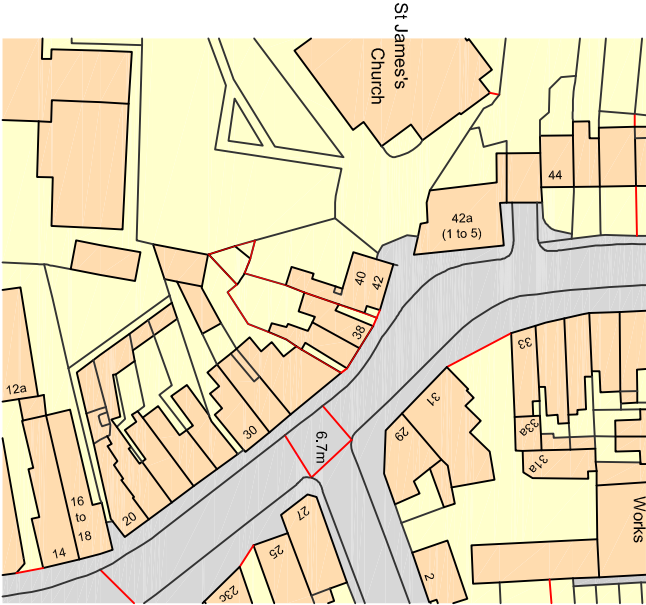

Ordnance Survey / (c) Crown Copyright 2015.
All rights reserved. Licence number 100022432

Scale in Metres

0 10 20 30 40 50 60

for 1:1250

Project : Dr M Gupta 36 - 38 North St Emsworth Hampshire			
Drawing Title : Location and Block Plan			
Chris Flint Associates Ltd CHARTERED SURVEYORS - PROJECT MANAGERS DEVELOPMENT CONSULTANTS			
Drawn By CF	Date 01/06/15	Checked By Date	Approved By Date
CFA FULL	Drawing No. 02	Revision: as shown	Scale: as shown
PLANNING			
2 Emerald Close Waterlooville Hants PO7 8NZ tel: 023 92 432484 fax: 023 92 358554 Email: chrisflintassociates@gmail.com			