

- *Proposed*

NOTES:


Dimensions to be checked on site before commencing work.
Any discrepancies shall be reported to the architect immediately.

Do not scale from these drawings except for planning purposes.

Use figured dimensions only.

Where applicable this drawing is to be read in conjunction with other consultants' drawings.

All drawings to be read in conjunction with specification and all other drawings including structural engineer and mechanical and electrical drawings / specification

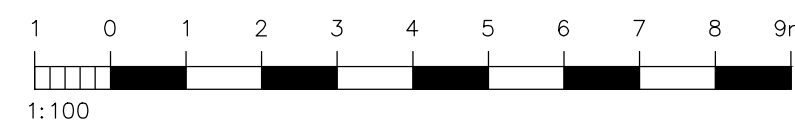

BLOCK PLAN

REV	DATE	AMENDMENT	DRAWN



CLIENT
Mr A Cook

PROJECT
7 Avondale Road
Waterloooville
Hampshire
PO7 7ST

DRAWING Proposed	-	Plans Elevations Block Plan	SCALE as noted @A1
----------------------------	---	-----------------------------------	------------------------------

DATE	July 2015	DRAWN	TW
DRAWING NUMBER		REVISION	
14008-02		*	