


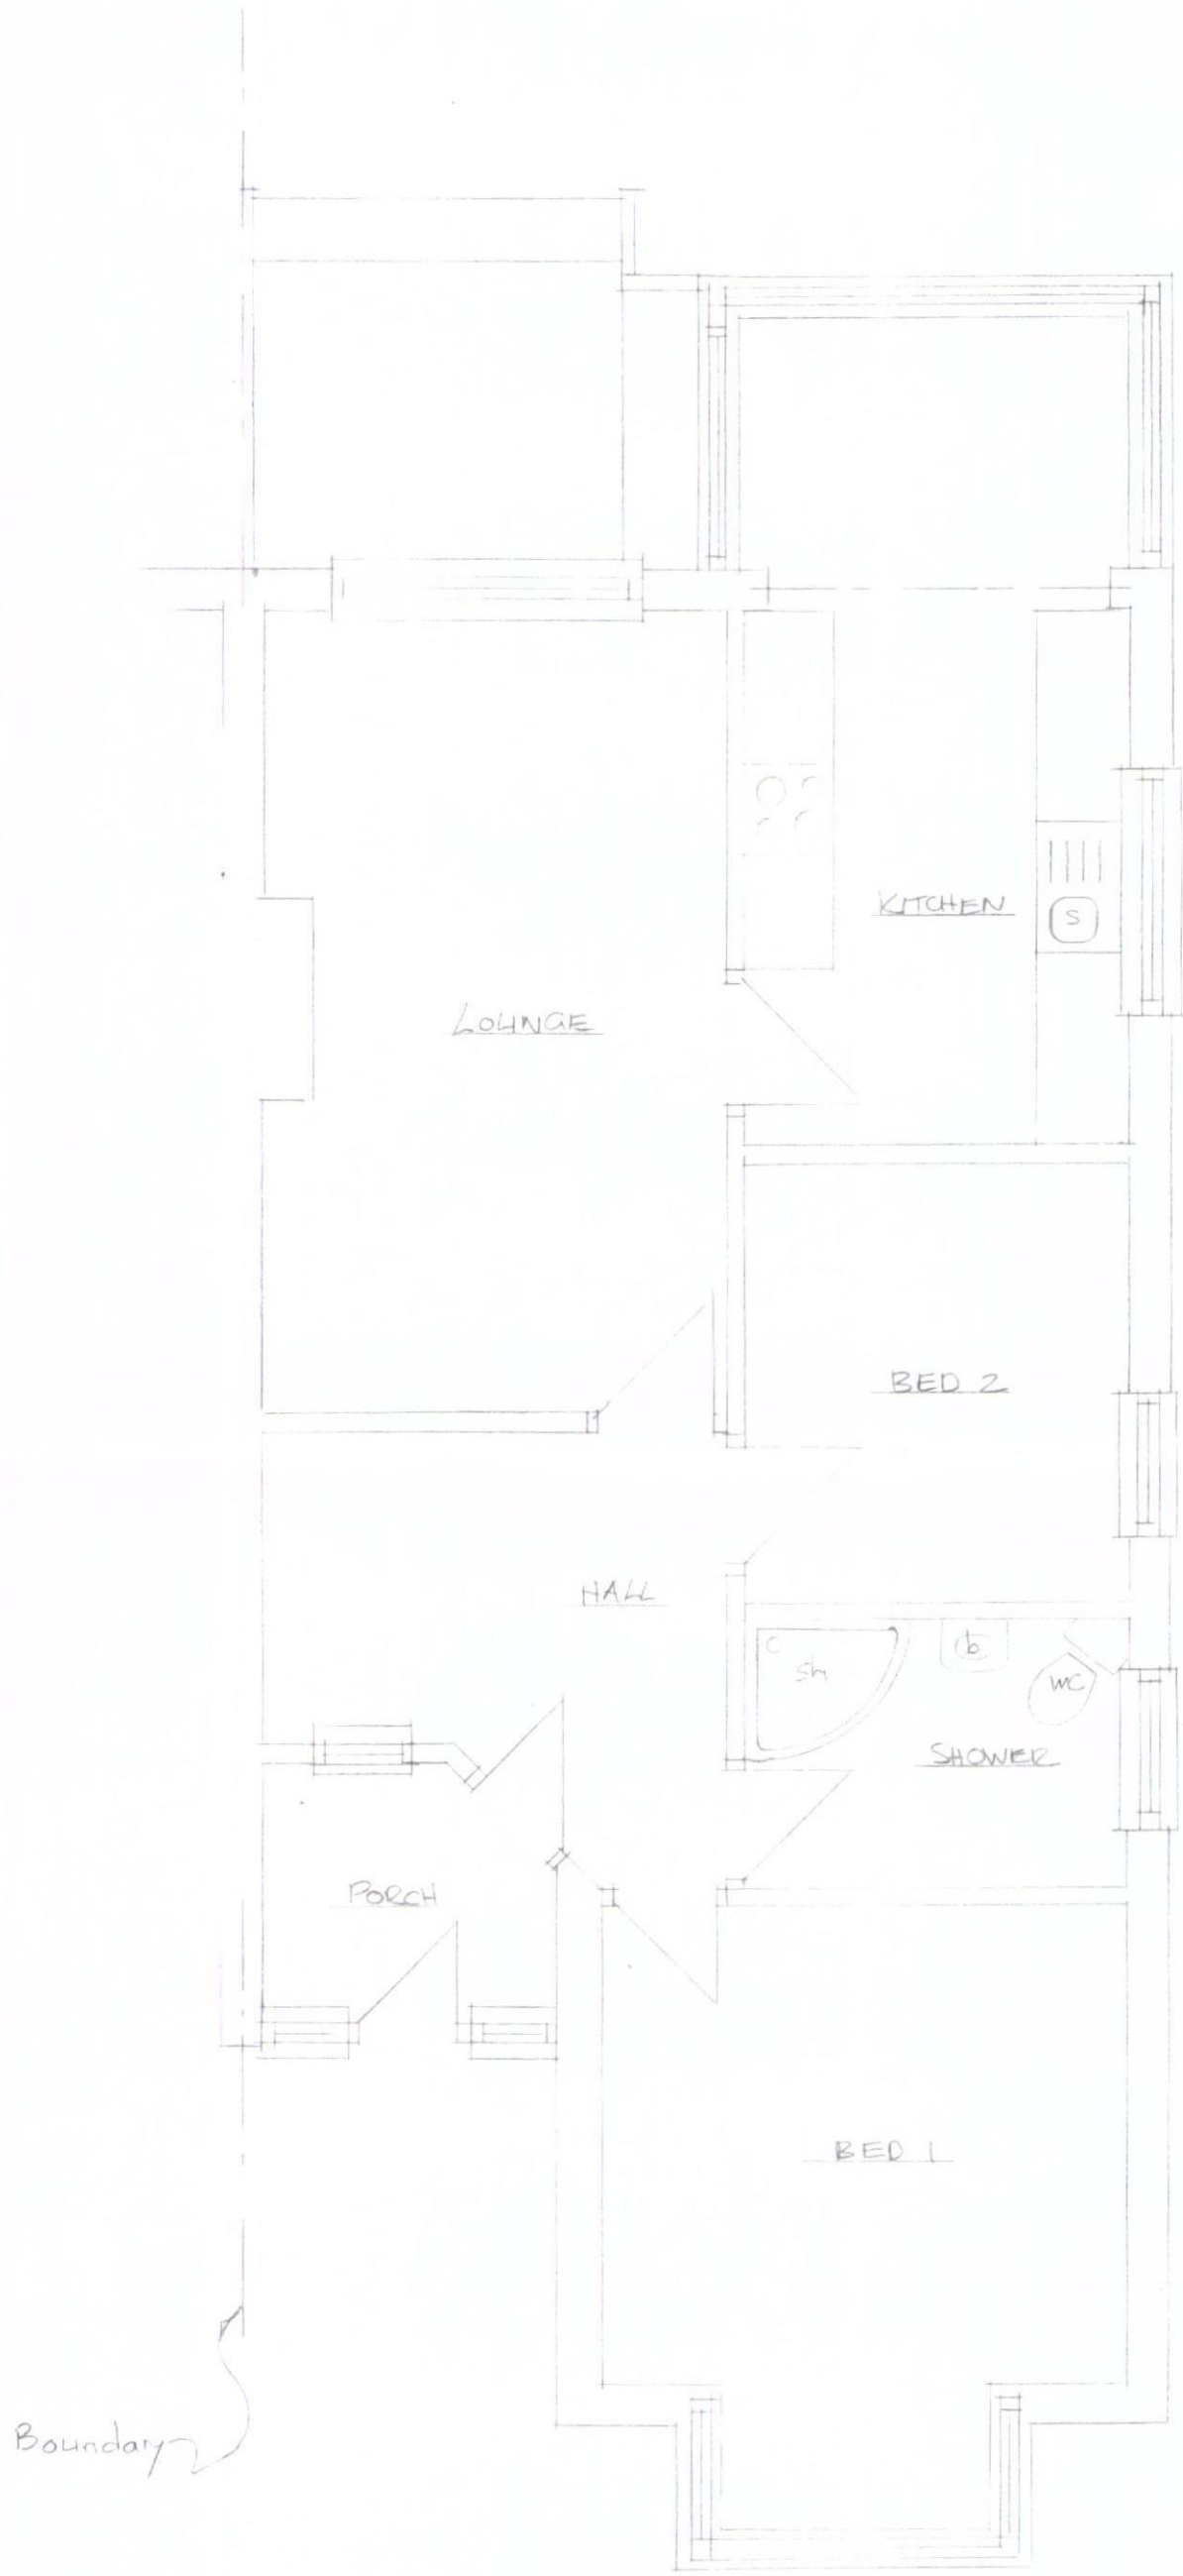

EXG GROUND FLOOR PLAN 1:50