


# SUPERSEDED

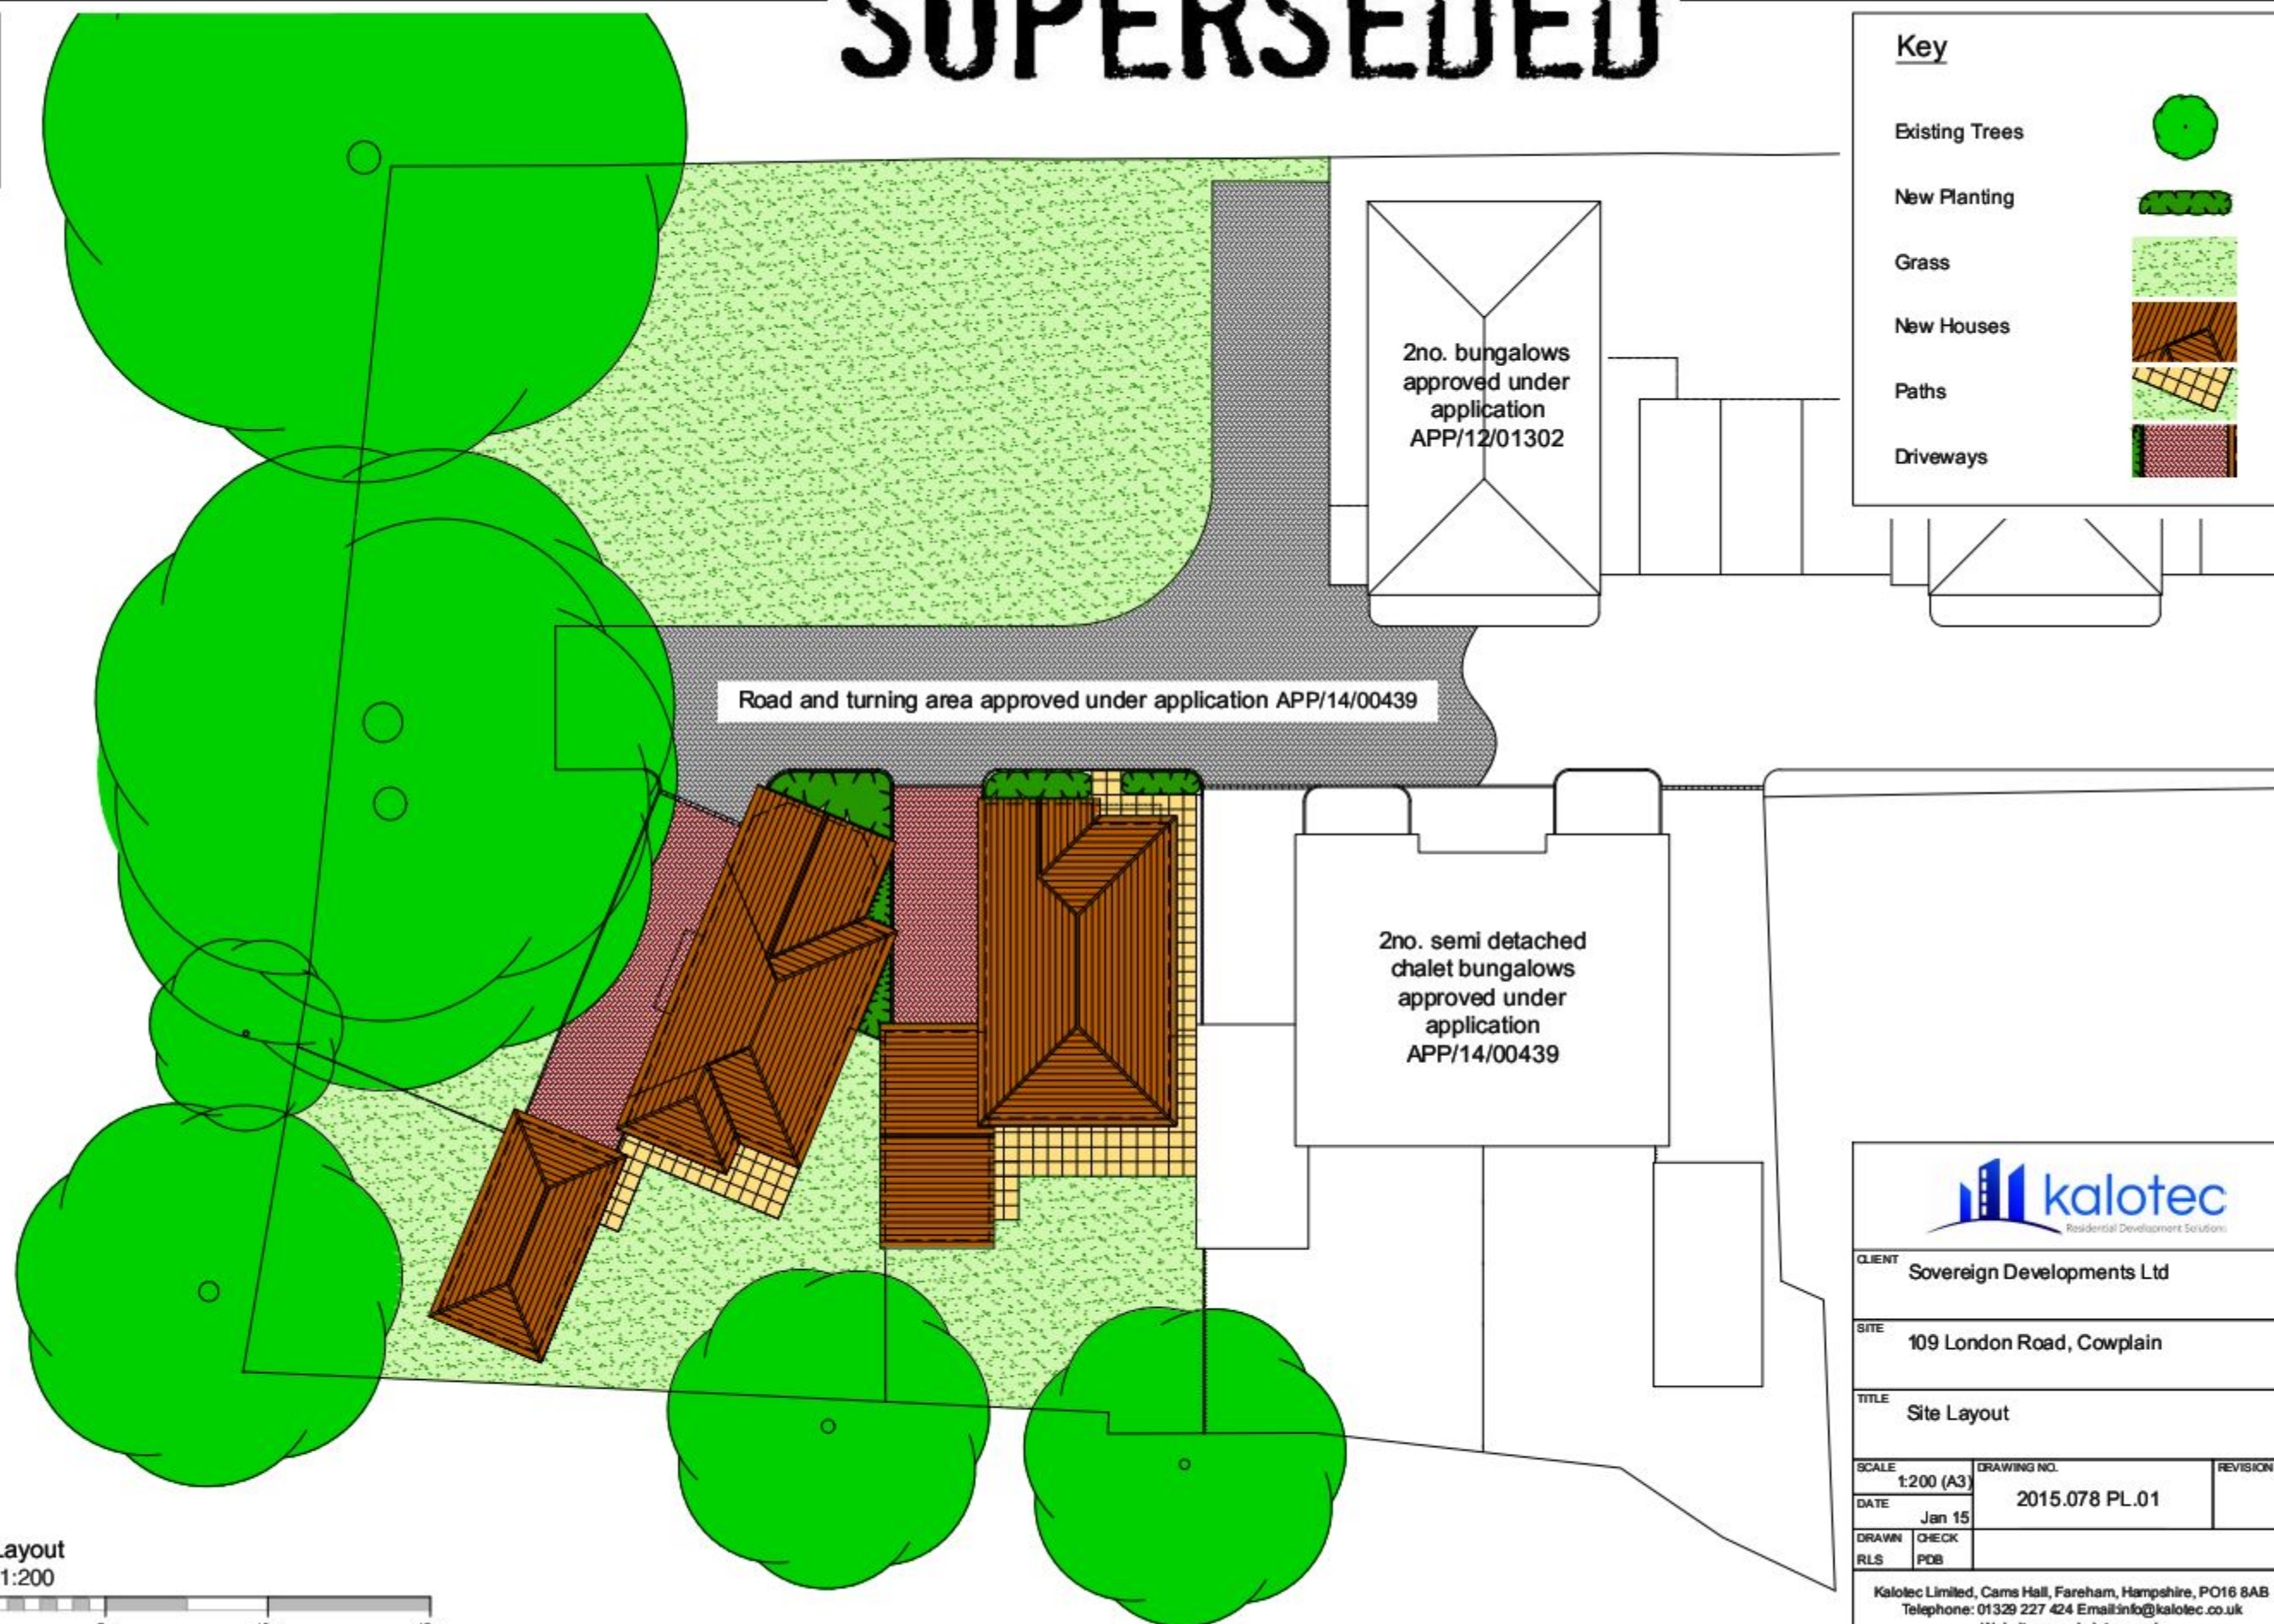

|   |                            |          |
|---|----------------------------|----------|
| <br>Residential Development Solutions                   |                            |          |
| CLIENT Sovereign Developments Ltd   |                            |          |
| SITE 109 London Road, Cowplain   |                            |          |
| TITLE Site Layout   |                            |          |
| SCALE 1:200 (A3)   | DRAWING NO. 2015.078 PL.01 | REVISION |
| DATE Jan 15   |                            |          |
| DRAWN RLS   | CHECK PDB                  |          |
| Kalotec Limited, Came Hall, Fareham, Hampshire, PO16 8AB<br>Telephone: 01329 227 424 Email: info@kalotec.co.uk<br>Website: www.kalotec.co.uk |                            |          |