




VIEW FROM EAST (STAKES HILL ROAD)



VIEW OF DAY SPACE

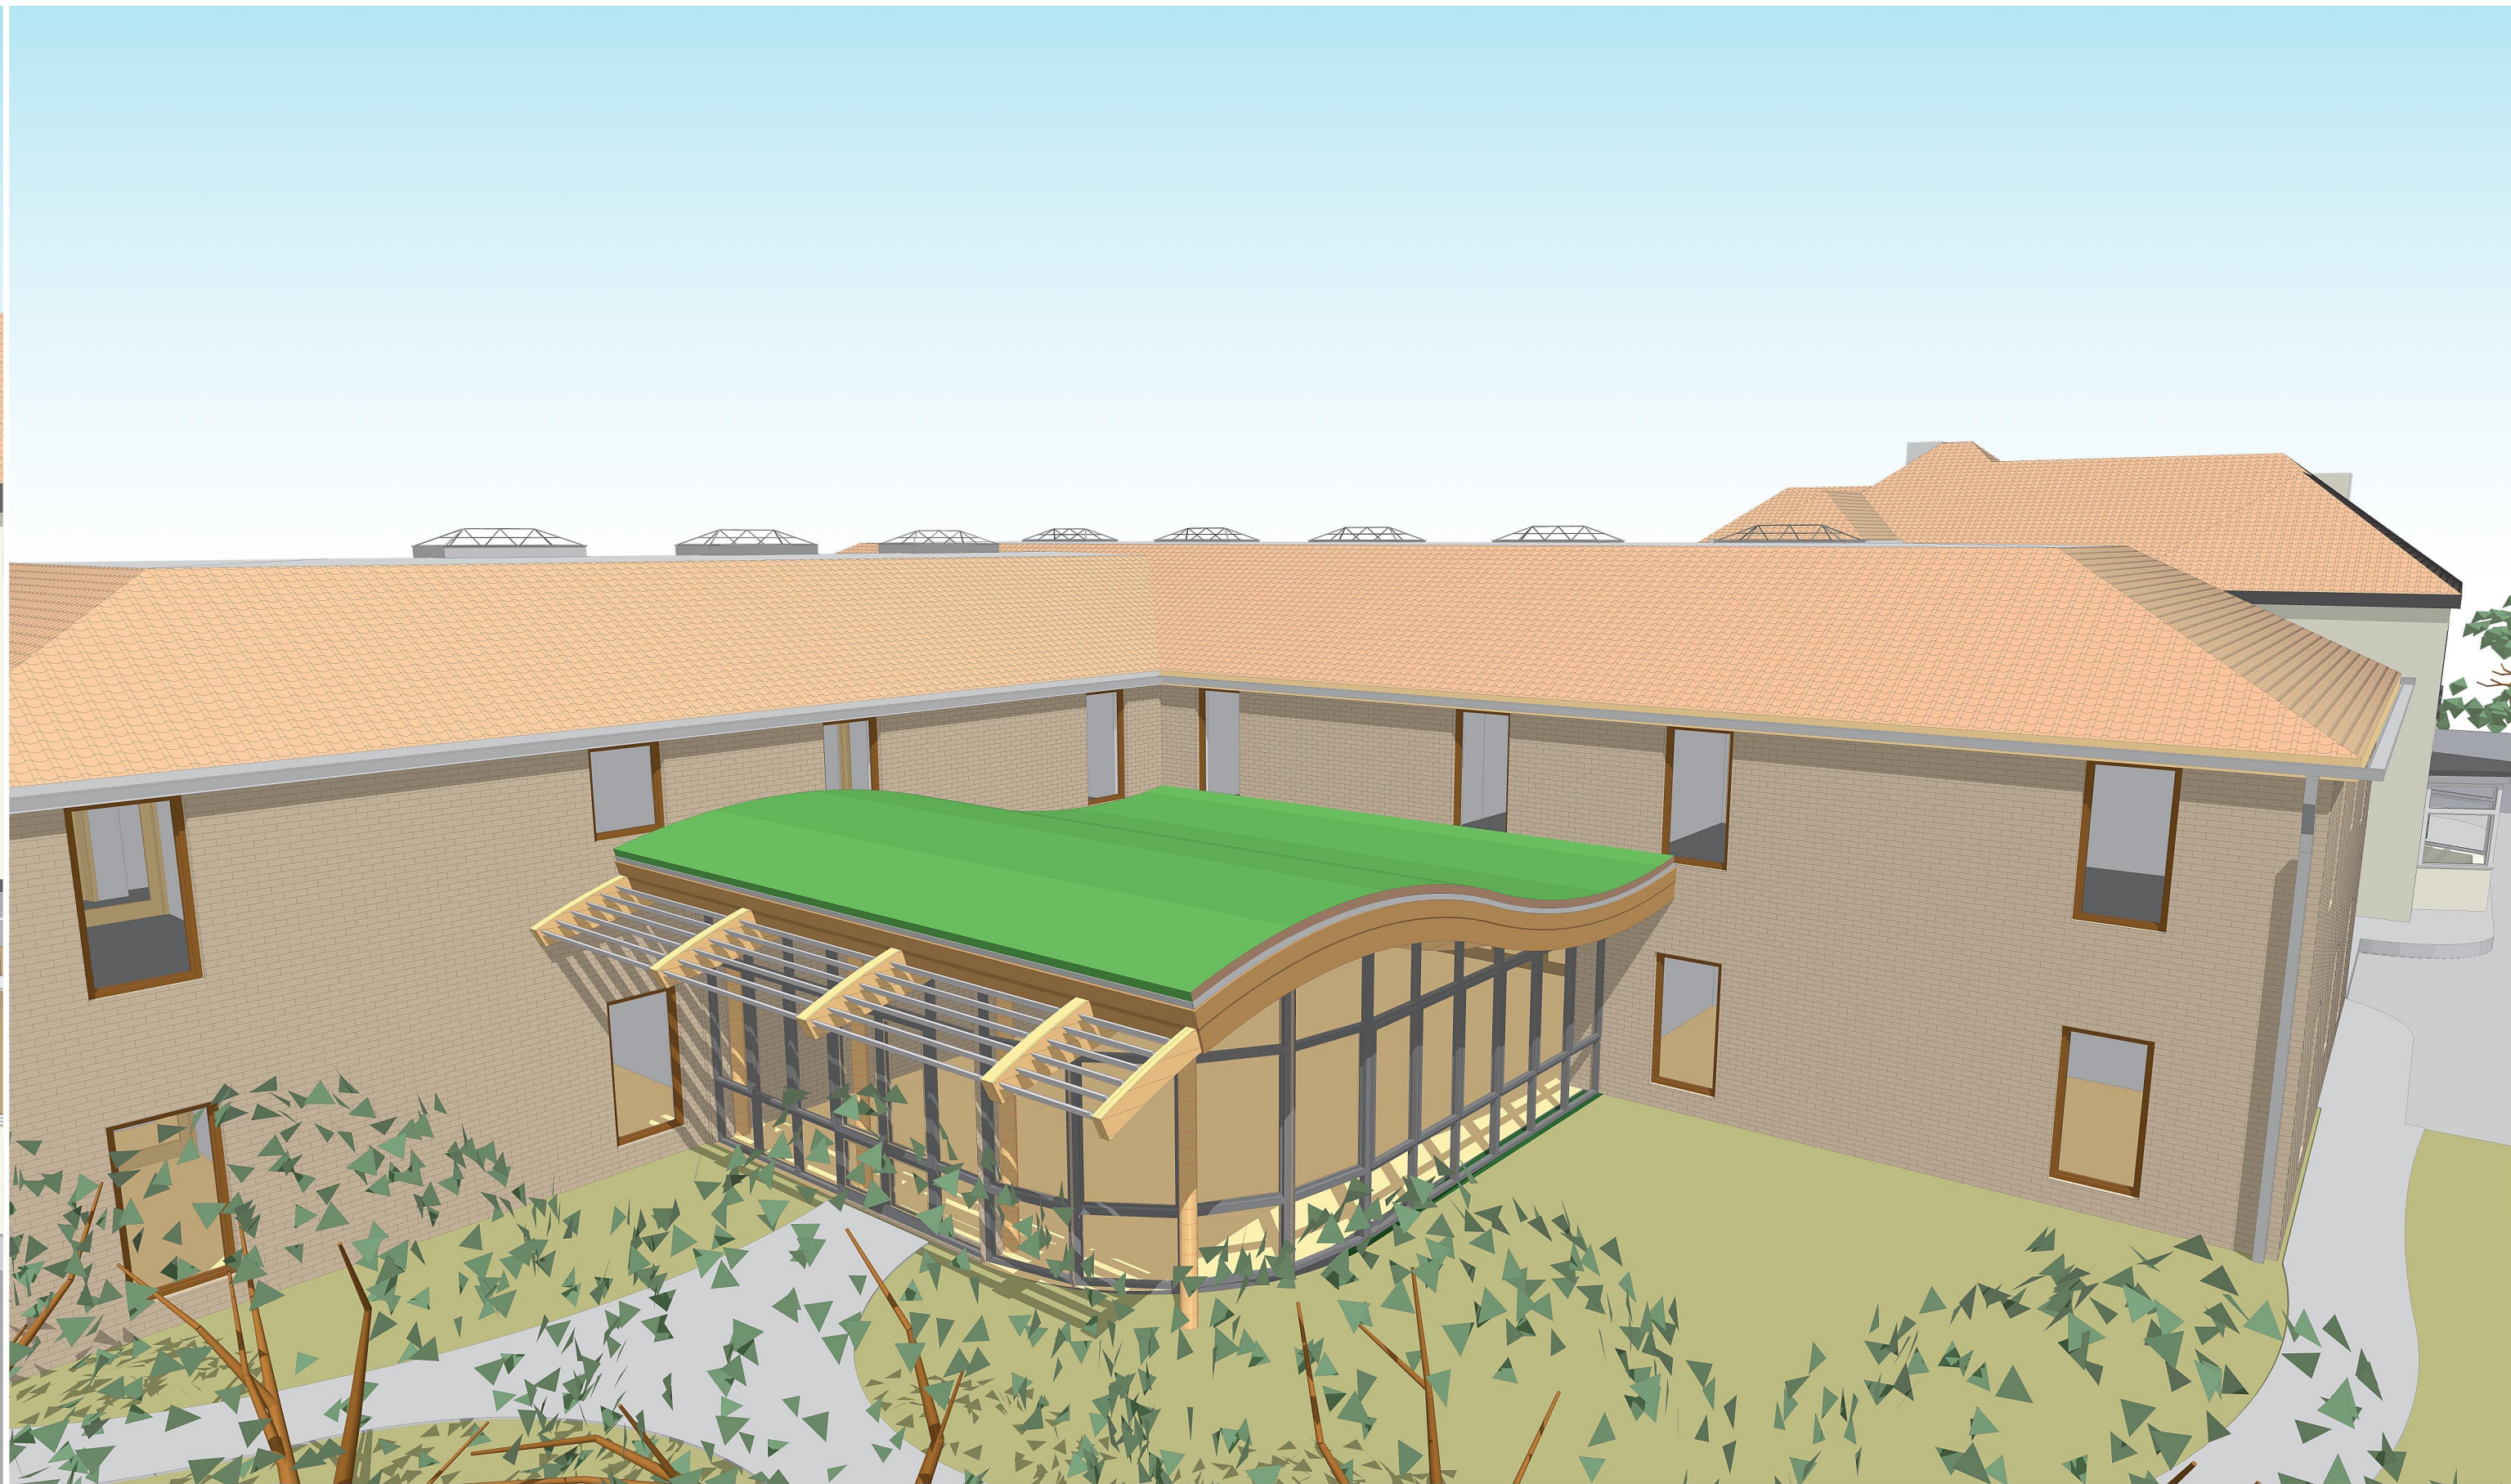

DETAIL OF MAIN ENTRANCE



DAYSACE FROM EAST

revisions & notes:	A	27.02.2013	PT	Issued for Client Comment
	B	30.07.2014	KD	Issued for Planning



Note: All dimensions to be checked on site by the contractor before fabrication and erection. Figured dimensions to be taken in preference to scaled dimensions. This drawing is the copyright of the architects and must not be reproduced or used without their express consent, except for the purposes of a planning application. Electronic issue of this drawing to be confirmed by paper hard copy only.

project:	Mr T. M. Maloney Care Home Extension Oaklands, Stakes Hill Road, Waterlooville
drawing name:	Proposed Perspectives
status:	For Planning
date:	July 2014
scale:	-
drawn:	KD

pwparchitects

61 South Street, Havant, Hampshire PO9 1BZ
t: 023 9248 2494
e: design@pwp-architects.com

Project No. **5011**

f: 023 9248 1152
w: www.pwp-architects.com

drawing No. **1408** rev **B**