




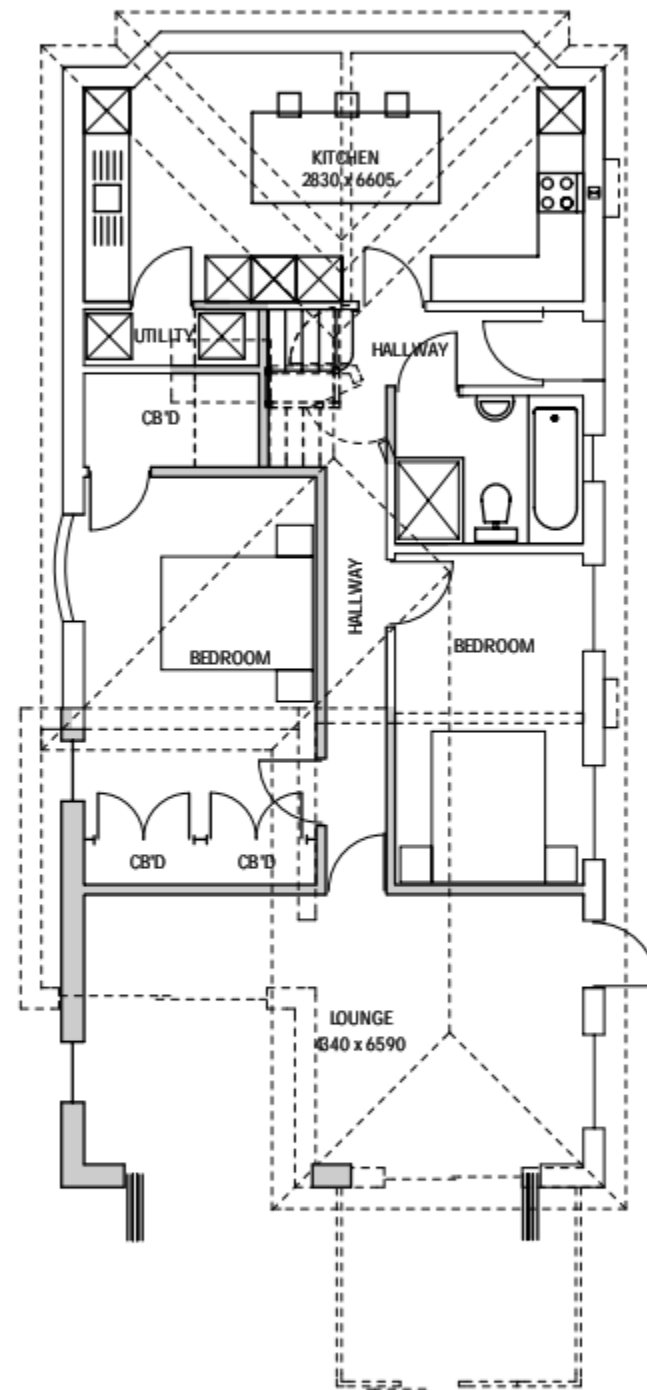

PROPOSED GROUND FLOOR

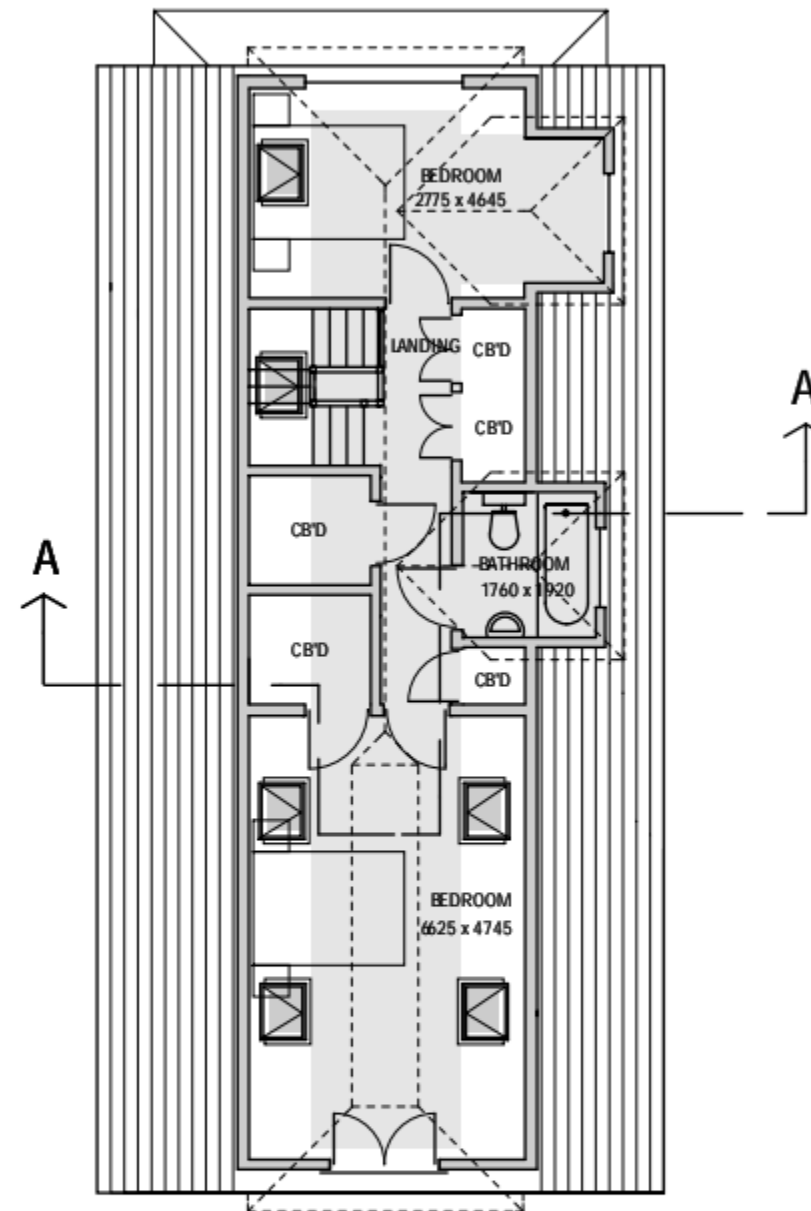

PROPOSED LOFT LAYOUT

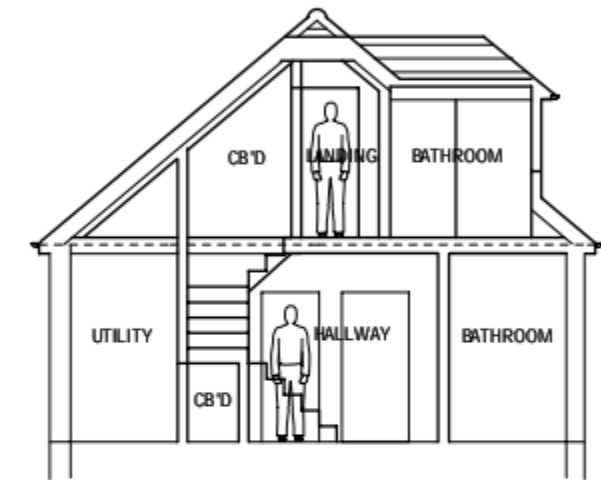

SECTION A-A

LOFT CONVERSION,
AND REAR EXTENSION
FOR
33 BROOKLANDS ROAD
BEDHAMPTON
HAVANT
PO9 3NT

SCALE 1:100

A3

DRAWING No 010914 1A3